
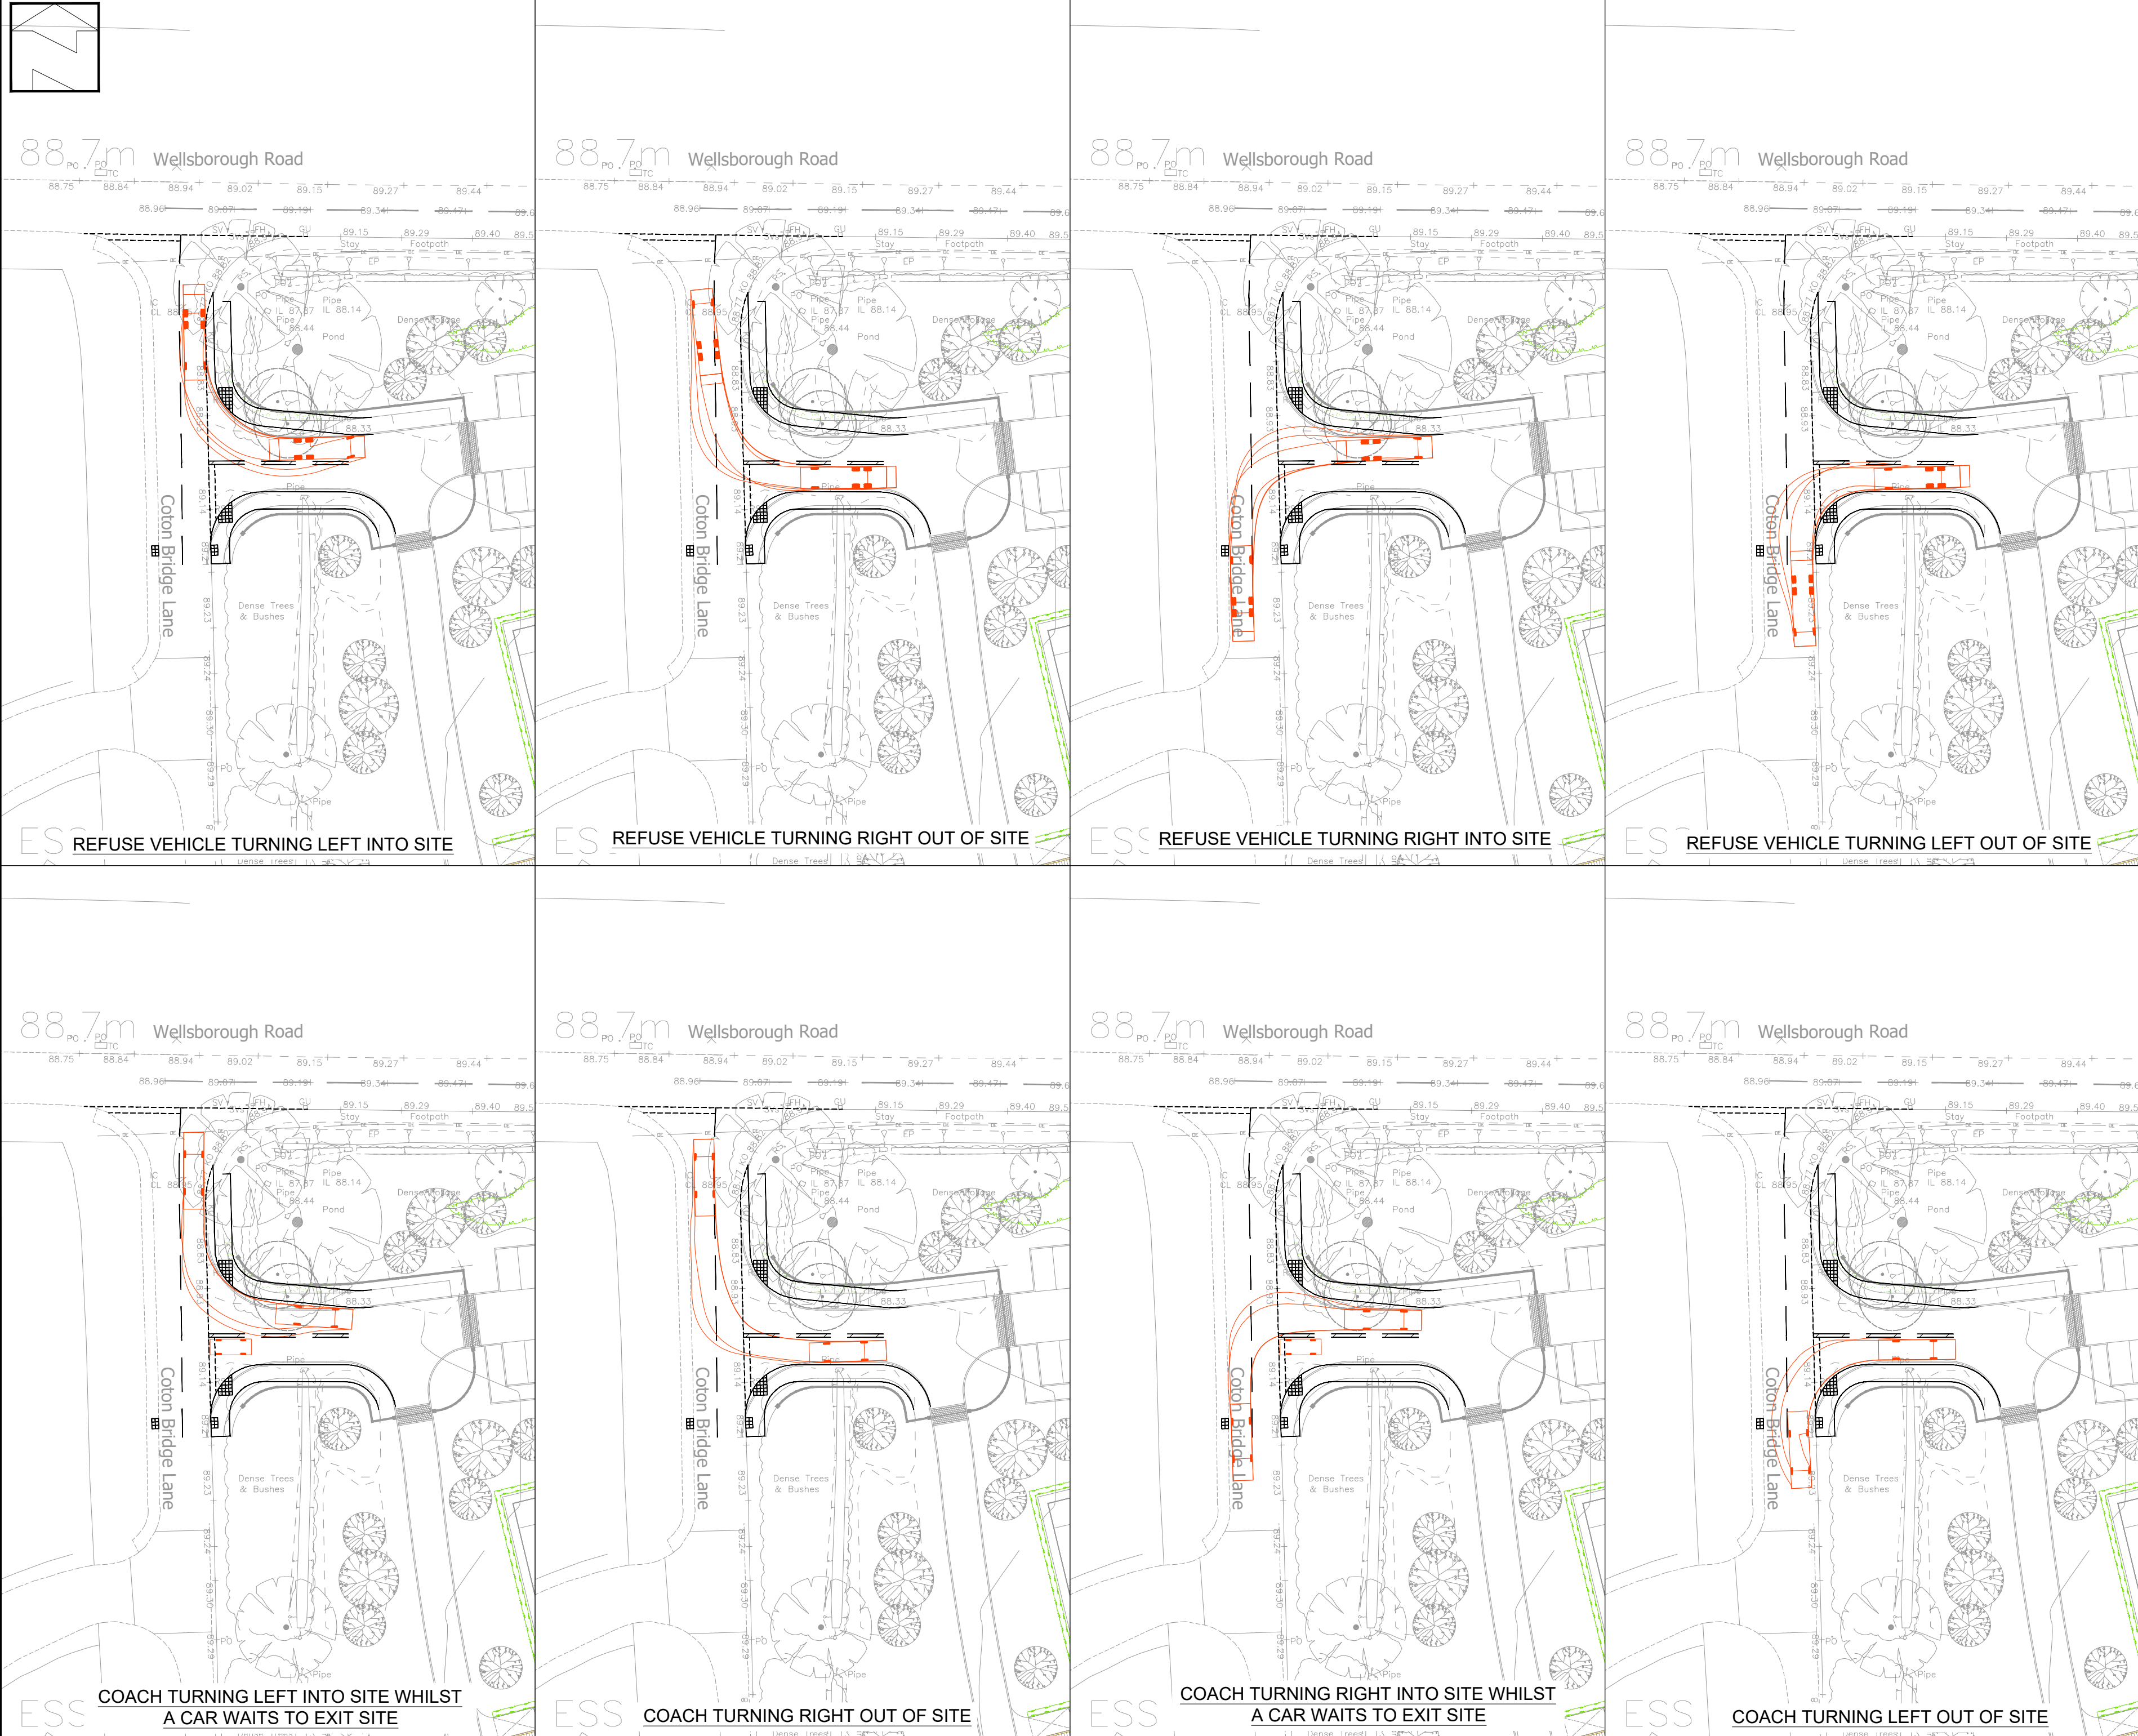


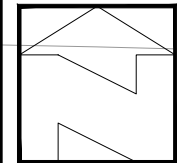

Notes

- Do not scale this drawing. All dimensions must be checked/verified on site. If in doubt ask.
- This drawing is to be read in conjunction with all relevant architects, engineers and specialists drawings and specifications.
- All dimensions in metres unless noted otherwise. All levels in metres unless noted otherwise.
- Any discrepancies noted on site are to be reported to the engineer immediately.

Phoenix 2 Duo (P2-15W with Elite 6x4 chassis)

Overall Length	11.200m
Overall Width	2.530m
Overall Body Height	3.751m
Min Body Ground Clearance	0.304m
Track Width	2.500m
Lock to lock time	4.00s
Kerb to Kerb Turning Radius	9.500m

Dart SLF 9.00m

Overall Length	9.000m
Overall Width	2.360m
Overall Body Height	3.067m
Min Body Ground Clearance	0.302m
Track Width	2.300m
Lock to lock time	4.00s
Kerb to Kerb Turning Radius	7.383m

ALL TRACKS = 15KM/H

P04	13.10.25	Updated following LCC highway comments dated 8/9/2025	KG	-
P03	13.06.25	Updated following LCC highway comments dated 28 March 2025	KG	TC
P02	23.09.24	Updated following RSA	KG	TC
P01	16.09.24	First issue	KG	TC
Rev	Date	Description	Dr	Ch

Client:

Festive Fir Limited

Project:

Bosworth Lakeside Lodges

Title:

Swept Path Analysis of Site Access Layout

Size: A2

Scale: 1:500

Status:

PRELIMINARY

Project	Originator	Volume	Level	Type	Role	Number	Status	Revision
3381	-ADC	-ZZ	-XX	-DR	-XX	-0131	S1	P04