
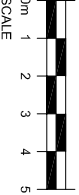
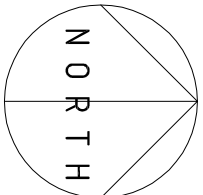


This drawing must not be copied or reproduced without written permission or consent from planapp.

Only figured dimensions to be taken from this drawing, do not scale.

The Author of this drawing does not accept any liability for details or information provided by outside organisations.

Boundaries are shown for indicative purposes only, all boundaries are to be confirmed by the legal owner.

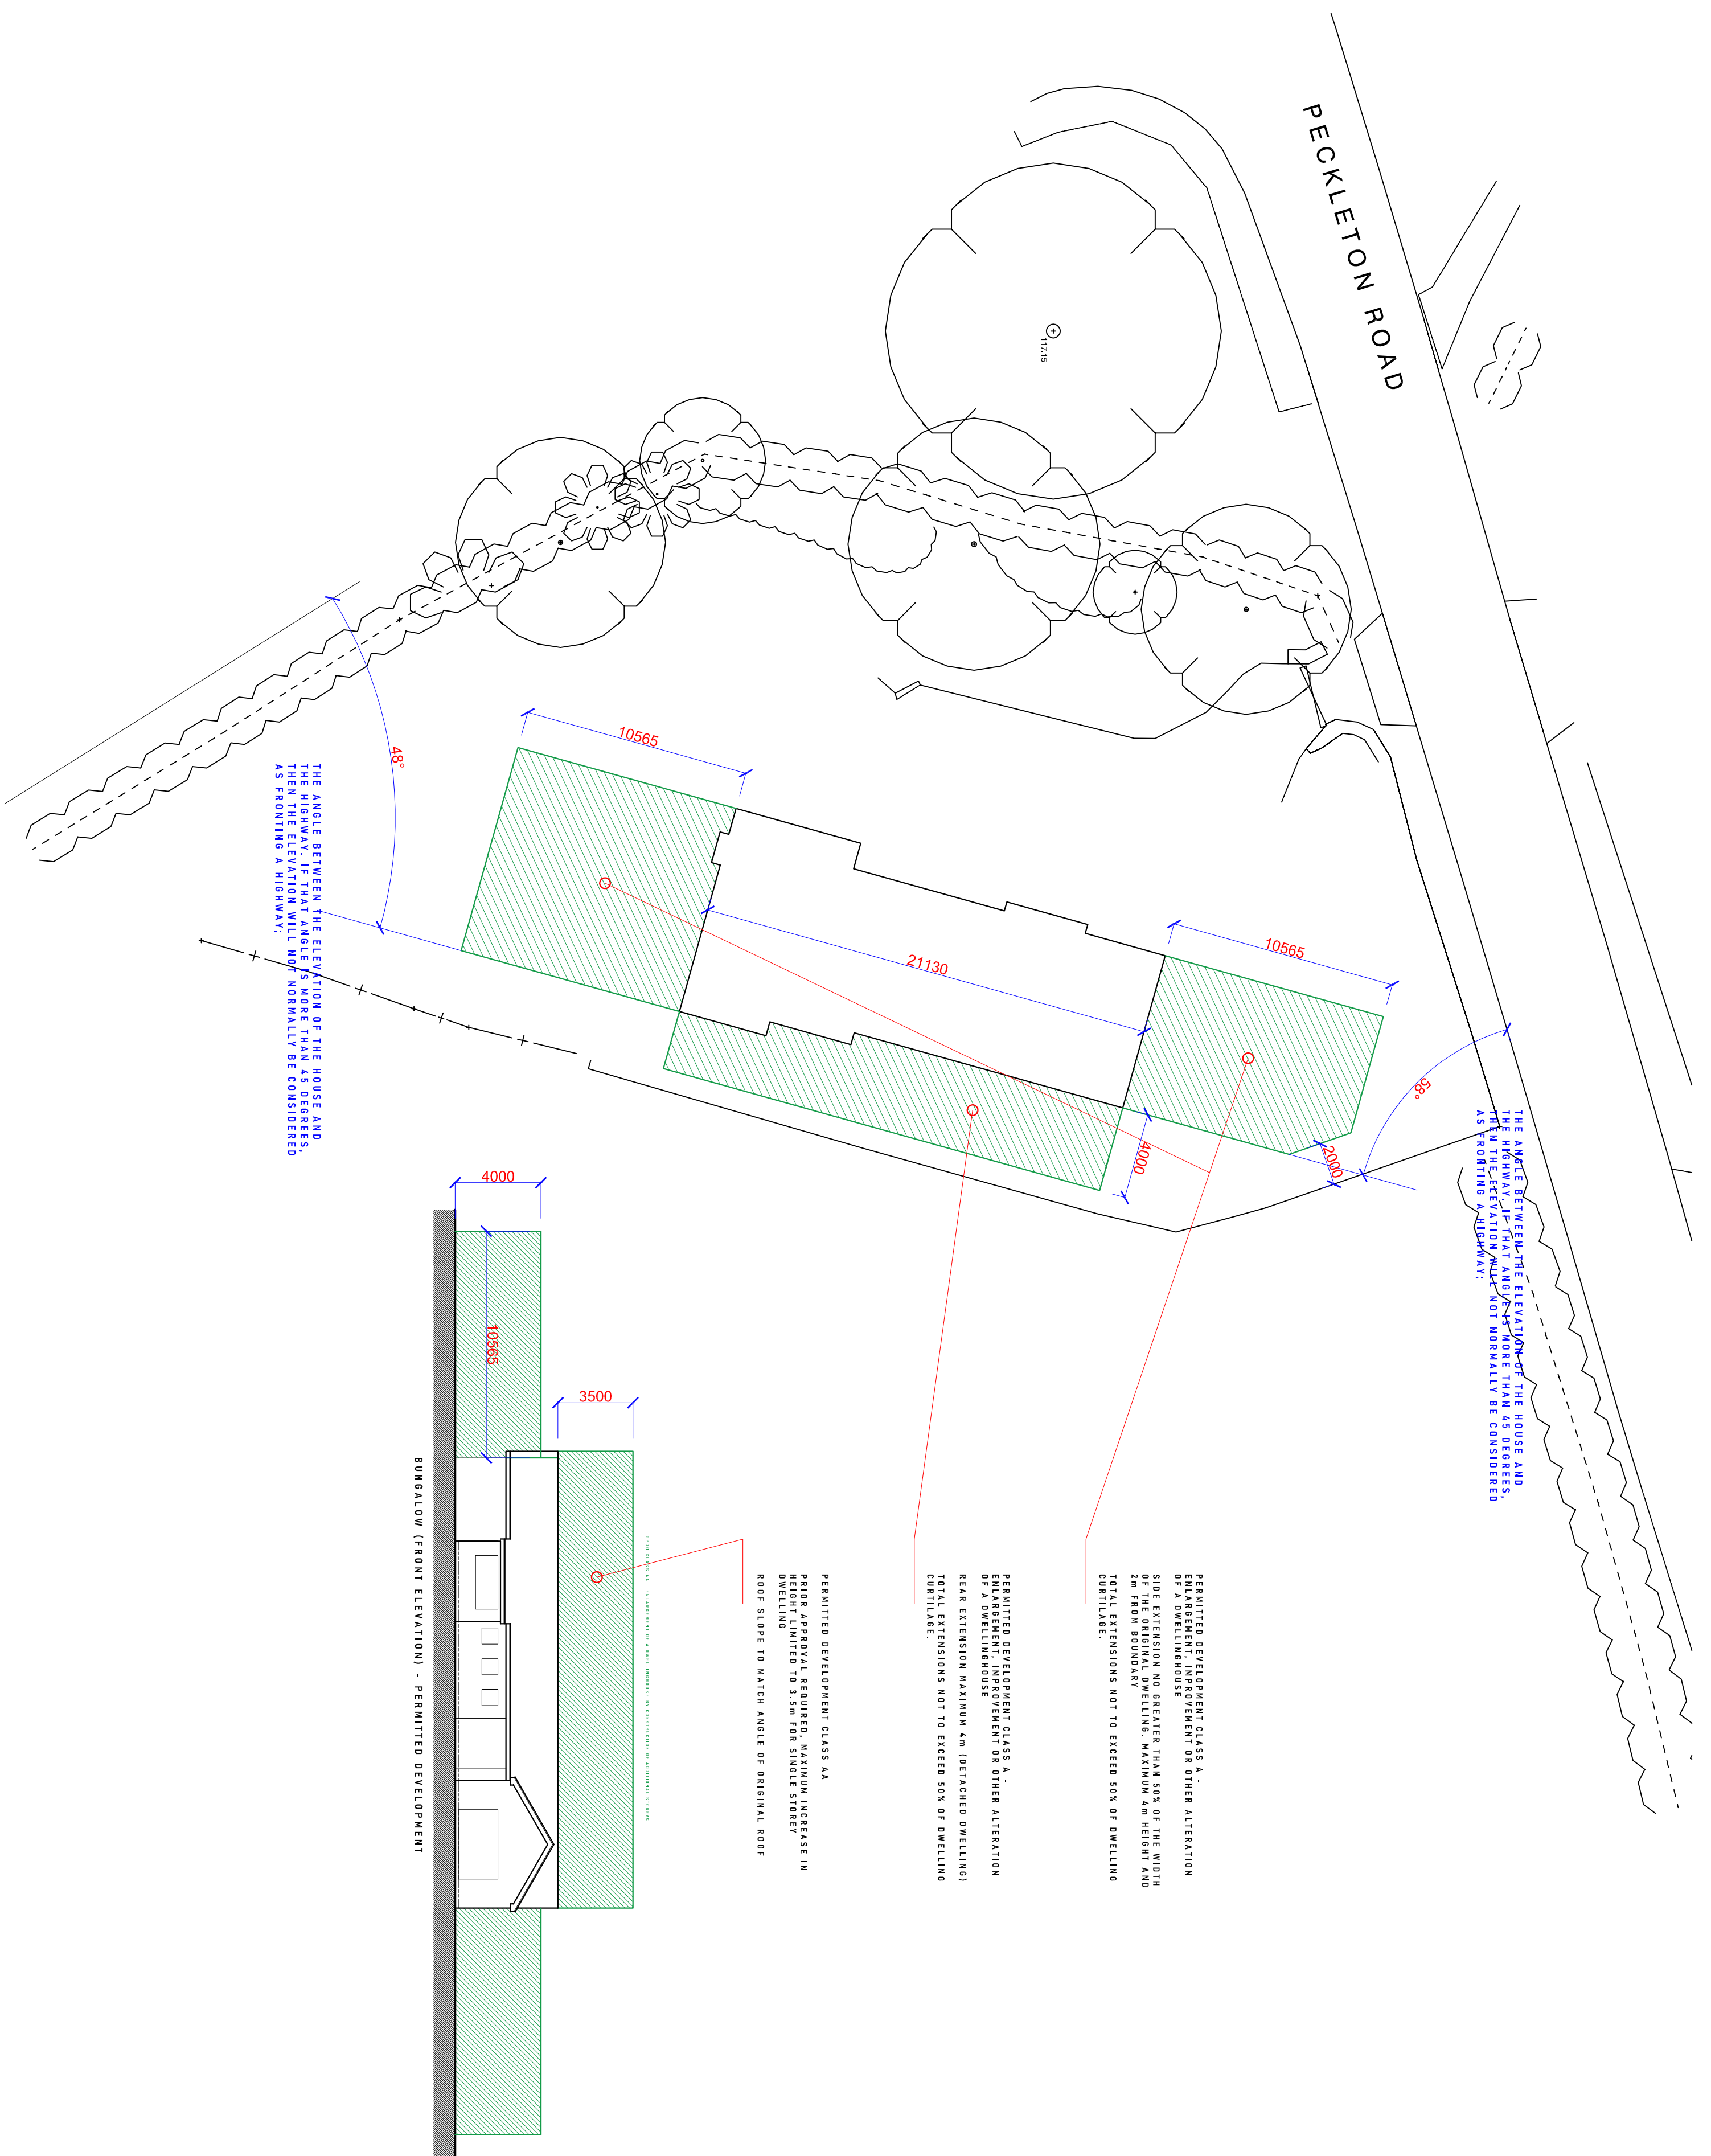

Rev.	Revision notes	Date
Issue		
tender	☐	preliminary ☒
contract/site	☐	H&S file ☐

H Davenport

Project
Burnthorn, Peckleton Lane
Kirkby Mallory

Drawing PD Fallback

planapp

Vision House
119 Factory Road
Hinckley
LE10 0DP

planapp@gmail.com
07764 840444

Scale	Date	Drawn
1:200@A3	11 04 23	AA
Job No	Drawing No	Revisio
393	004	