


Symbol & Abbreviation Key.	
	BARBED WIRE FENCE
	POST & RAIL FENCE
	CLOSE BOARD FENCE
	RAILINGS
	CHAIN LINK FENCE
	OPEN FENCE
	KERB
	DROPPED KERB
	GULLY CHANNEL
	TOP / BOTTOM OF BANK
	FOLIAGE
	DITCH
	VERGE
	OVERHEAD CABLES
	GATE
	HEDGE
	TREE - BROAD LEAVED
	TREE - CONIFEROUS
	BUSH
	BUILDING
	BOREHOLE
	SURVEY STATION
	ORDNANCE SURVEY BENCH MARK
	AIR CONDITIONING UNIT
	AIR VALVE
	BOLL
	BOLLARD
	BRIDLE END
	BRITISH TELECOM
	CABLE TV
	CABLE LEVEL
	COVER RISER
	DOWN PIPE
	EARTH ROD
	ELECTRICITY POLE
	ELECTRICITY MARKER
	FLARE BOX
	FINE INDURANT
	FLOOR LEVEL
	GAS VALVE
	GAS MARKER
	GULLY COVER
	GULLY MARKER
	INVERT LEVEL
	KERB OFFSET
	LIGHTING COLUMN
	LAMP POST
	NOTICE BOARD
	PIPE RISER
	ROOFTOP POINT
	ROAD SIGN
	SIGN POST
	STOP VALVE
	TRAFFIC LIGHT
	TELEGRAPH POLE
	TOP OF HEDGE
	TOP OF RAILINGS
	TOS
	TOW
	UNABLE TO LIFT
	VALVE MARKER
	VENT PIPE
	WATER LEVEL
	WATER MARKER
	WASH OUT

General.

This survey has been prepared with a scaling accuracy for a plot at a scale of 1:200

Notes.

Coordinates related to OS National Grid from ST07 by GPS (No scale factor applied)
Levels related to GFS.

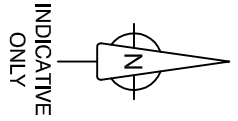

Rev	Details of Revision	Drawn	Date

Surveyed	Date	Drawn	Date	Approved	Date
GD	01/04/23	GD	10/04/23	GD	10/04/23

GD Surveys

45 The Fleet
Sneyi Stanton
Leicestershire
LE9 4DZ

T: 07760 224469
E: georgedavenport@btinternet.com

Client.

DAVENPORT


Title.

TOPOGRAPHICAL SURVEY
BLUNTHORN
PECKLETON ROAD
KIRKST MALLORY
LEICS. LE9 7DH

Dwg No. **BRN - 23 - 1** Sheet **1 of 1**

Scale 1:200 A1 Sheet

Rev. -

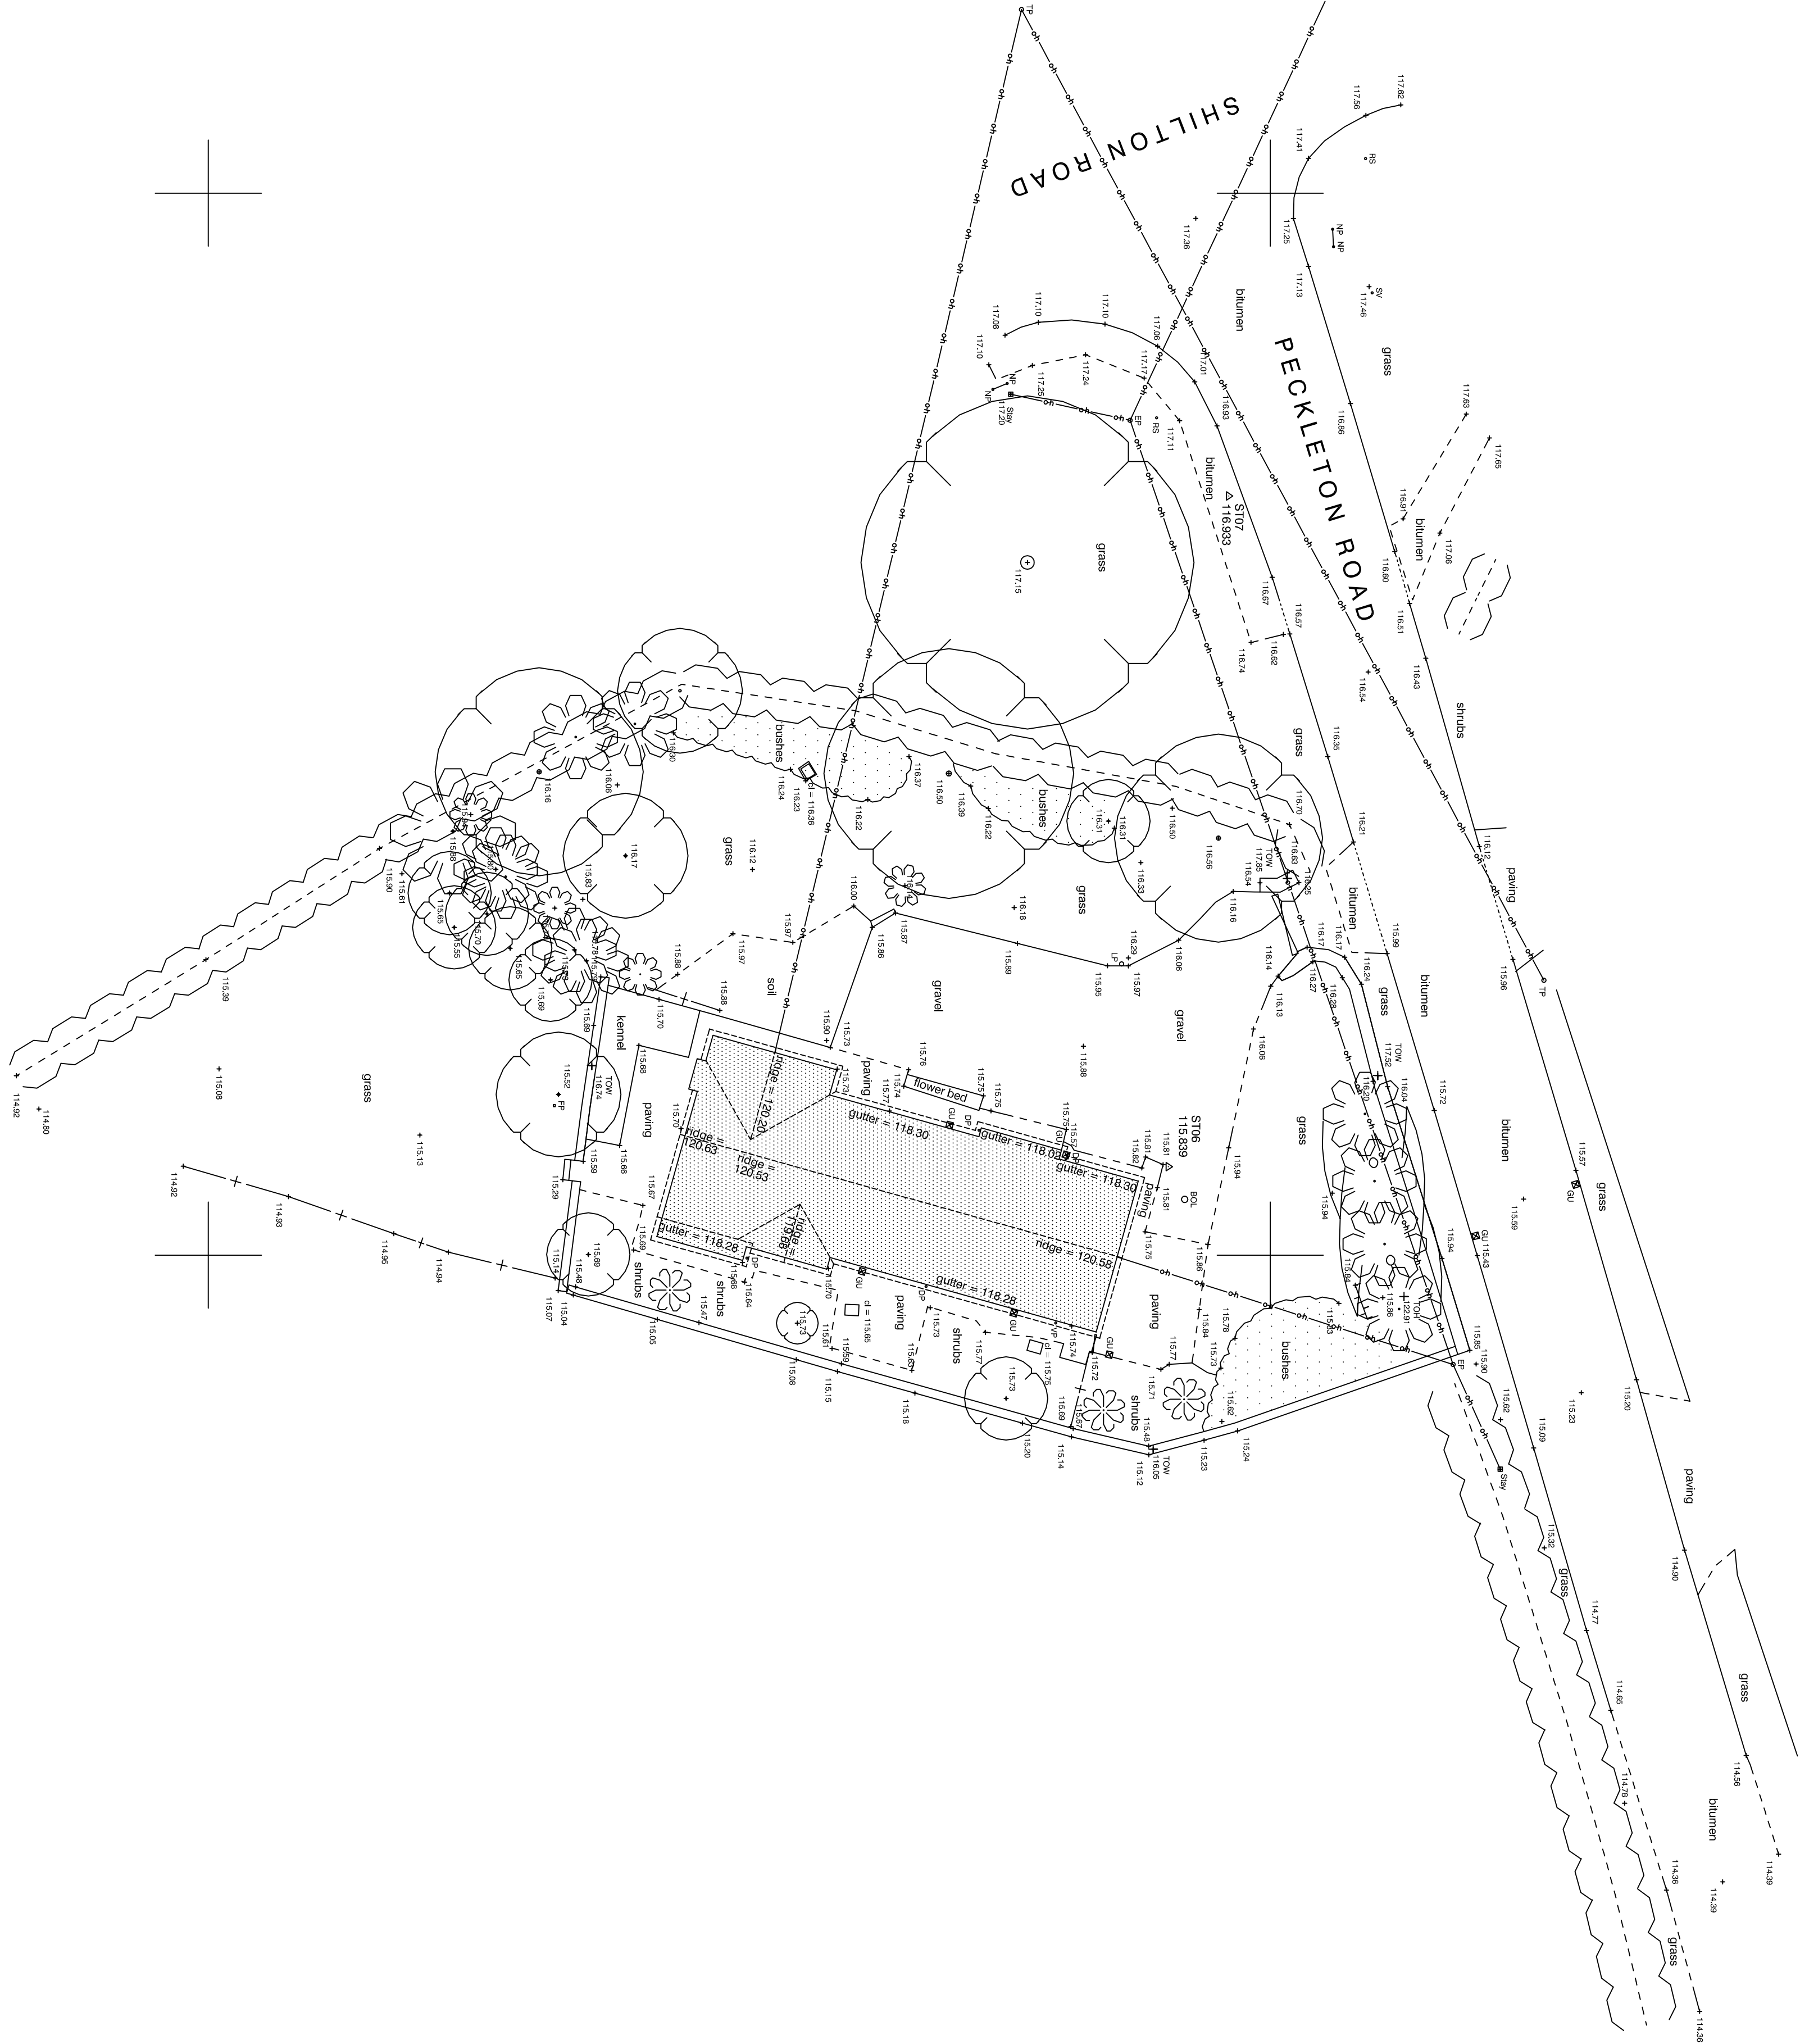

300650N

300650N

300650N

300650N

445650E

445700E

445750E

445650E

445700E

445750E