
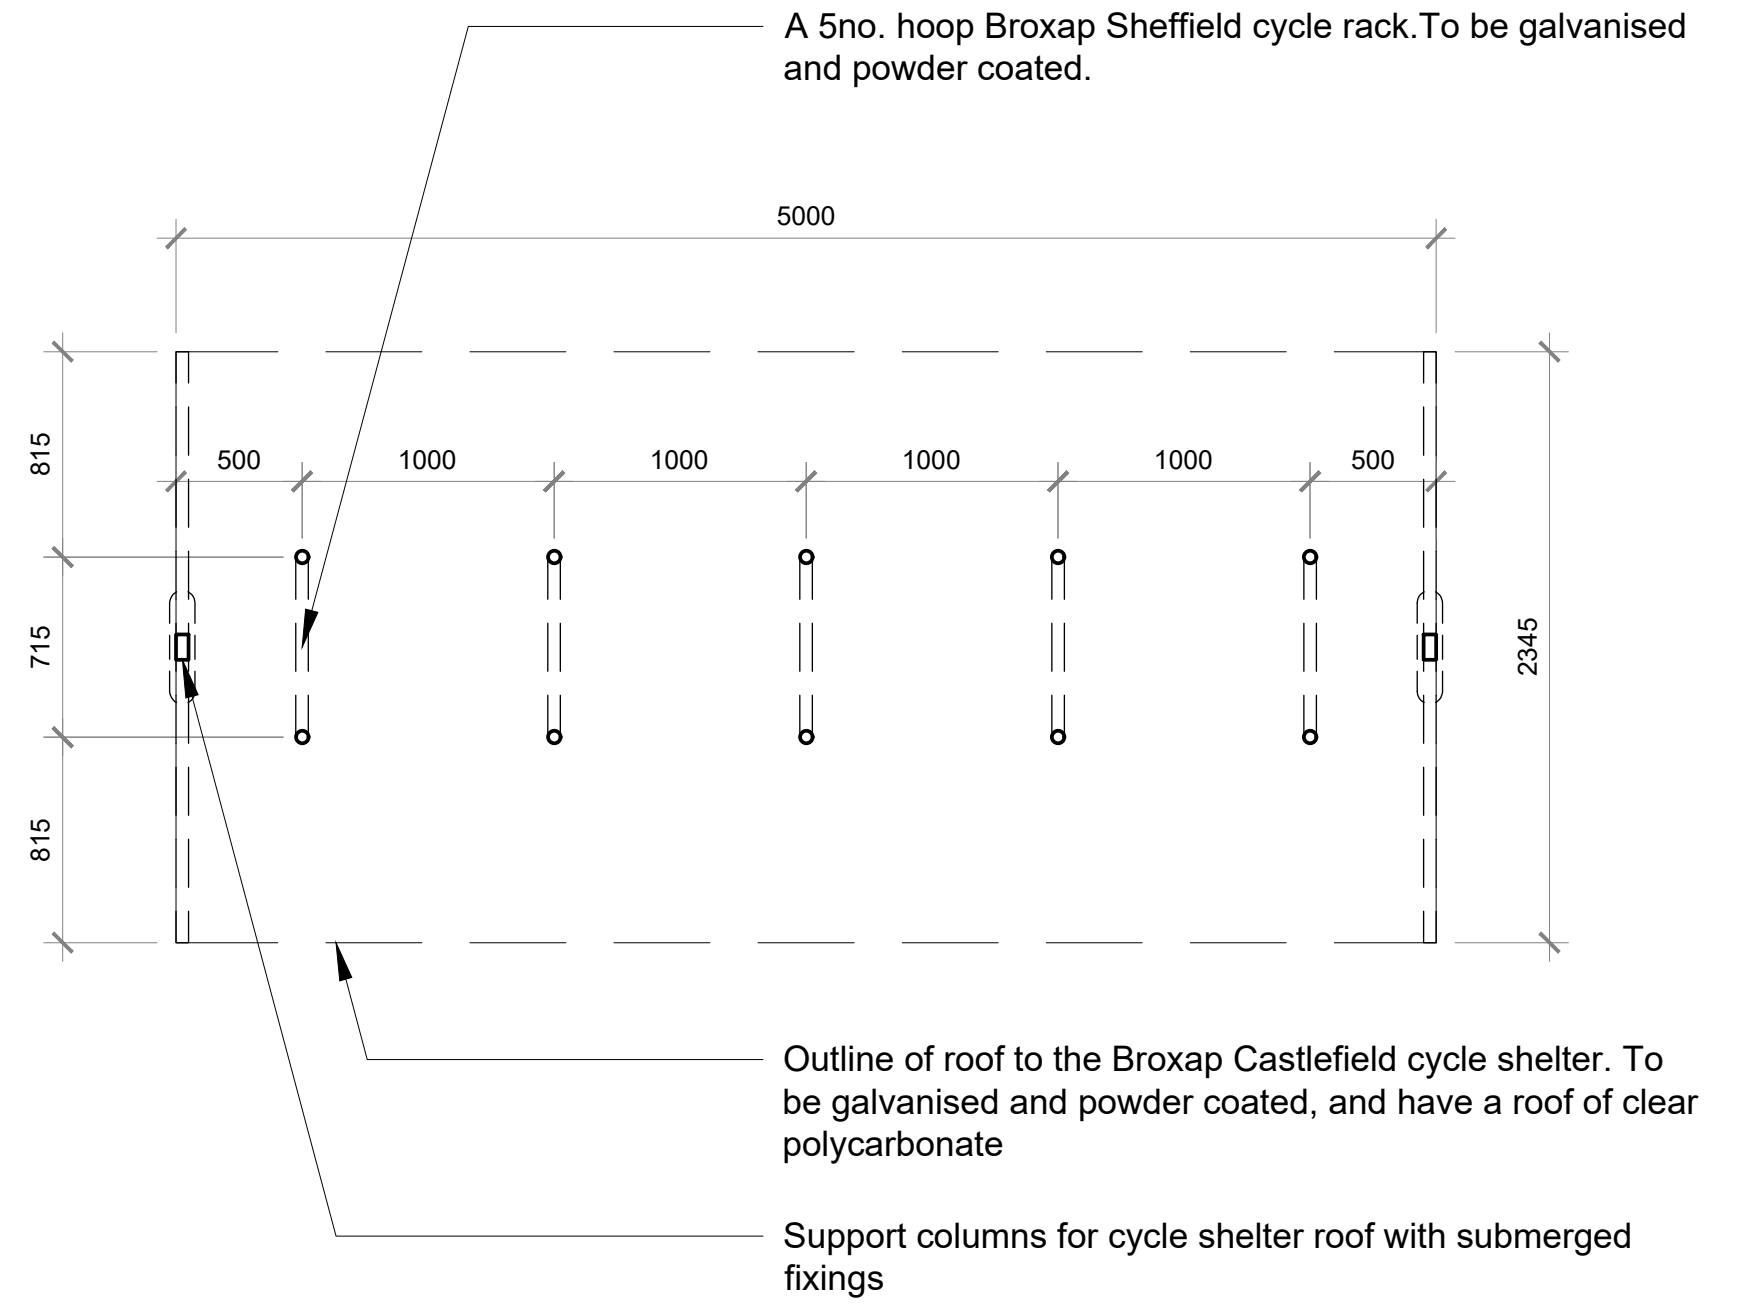
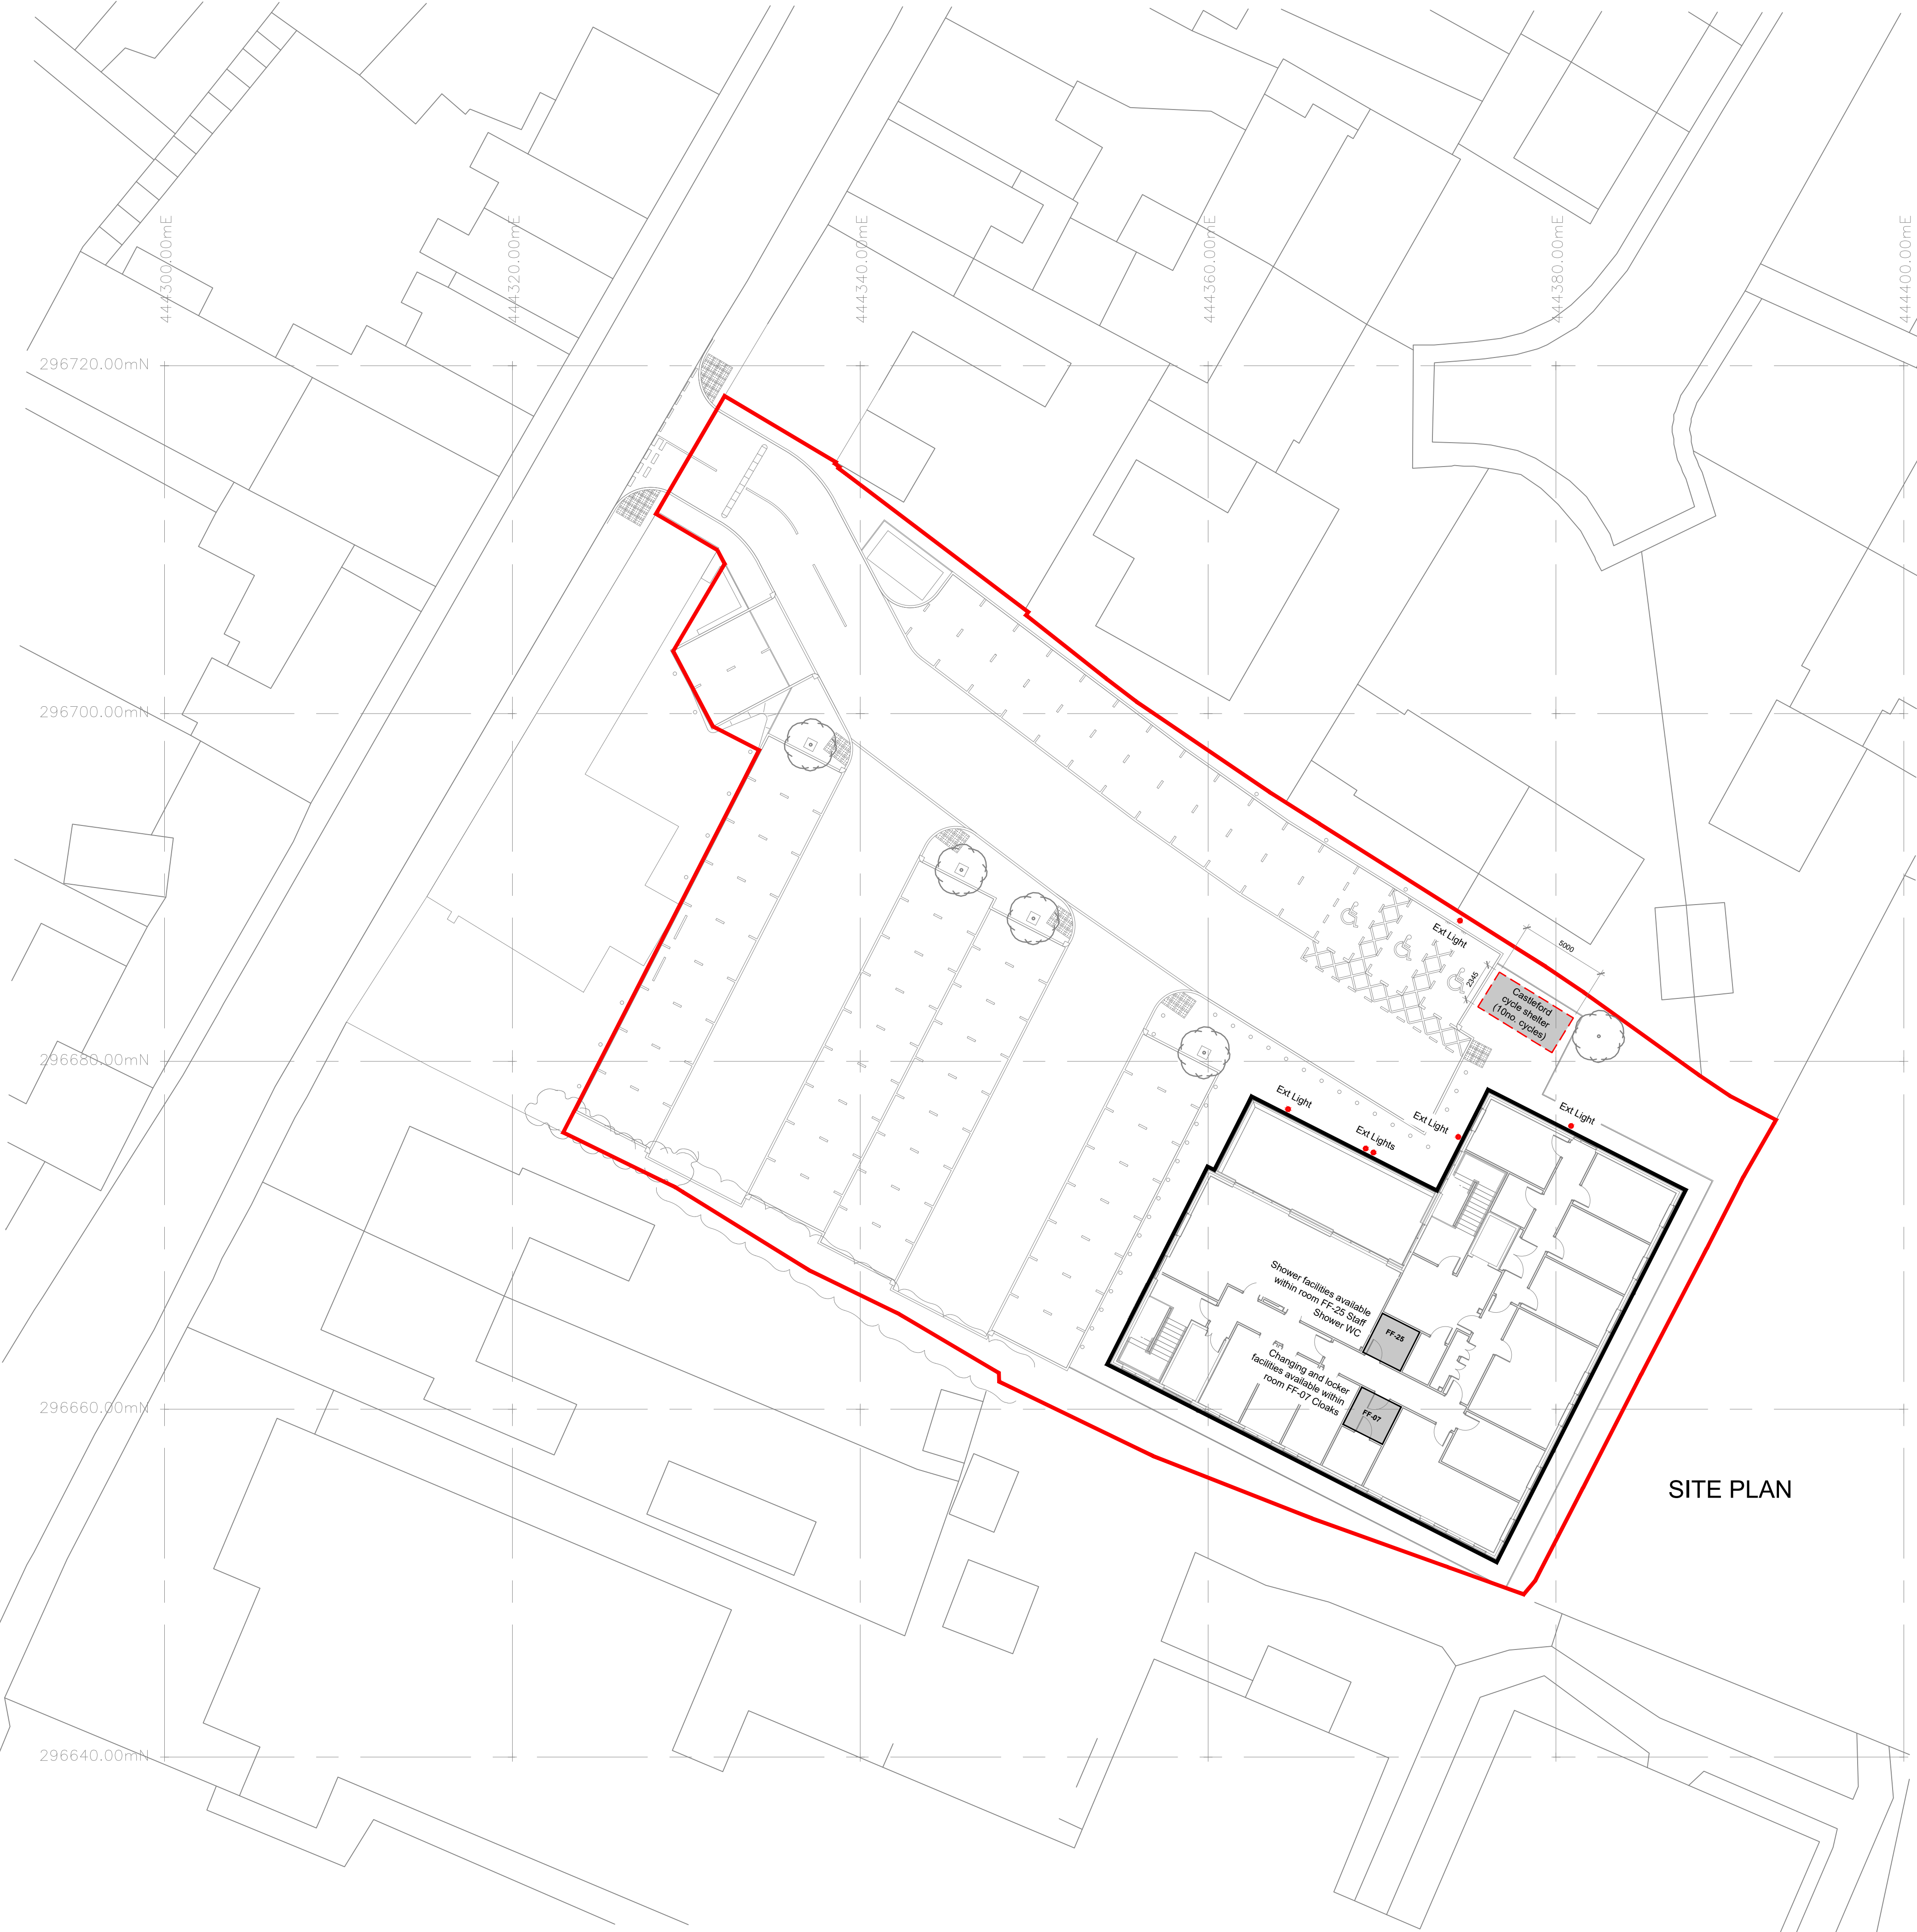
 


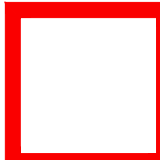

-  Broxap Castleford cycle shelter (10no. cycles)
-  Proposed medical centre building
-  Site boundary

C2	Updated following meeting with Building Energy, including locations of external lighting nearby, and confirmation that there are shower, changing and locker facilities available in the building		28/05/24	JB	GN		
C1	Initial Issue		28/01/24	JB	GN		
Rev:		Details:	Date:	Drn:	Chk:		
Client:							
GF Tomlinson Building Ltd							
Project:							
Barwell Medical Centre							
Drawing:							
Tra 03							
Cycle Information							
JTP ARCHITECTS			JAMES TOTTY PARTNERSHIP LLP CHARTERED ARCHITECTS 38 WILKINSON STREET SHEFFIELD S10 2GB Telephone : (0114) 2700208 Email : mail@jtp-architects.co.uk Web : www.jtp-architects.co.uk				
Scale @A1:	Project No:	Drawn:	Checked:	Date:			
1:200	15/1236	JB	GN	08/01/24			
Site:	Purpose:	FOR CONSTRUCTION					
CR							
Drawing No:							
151236 - JTP - 00 - XX - DR - A - 0534 - C2							
Project	Originator	Scale	Level	Type	Rate	Number	Revised