


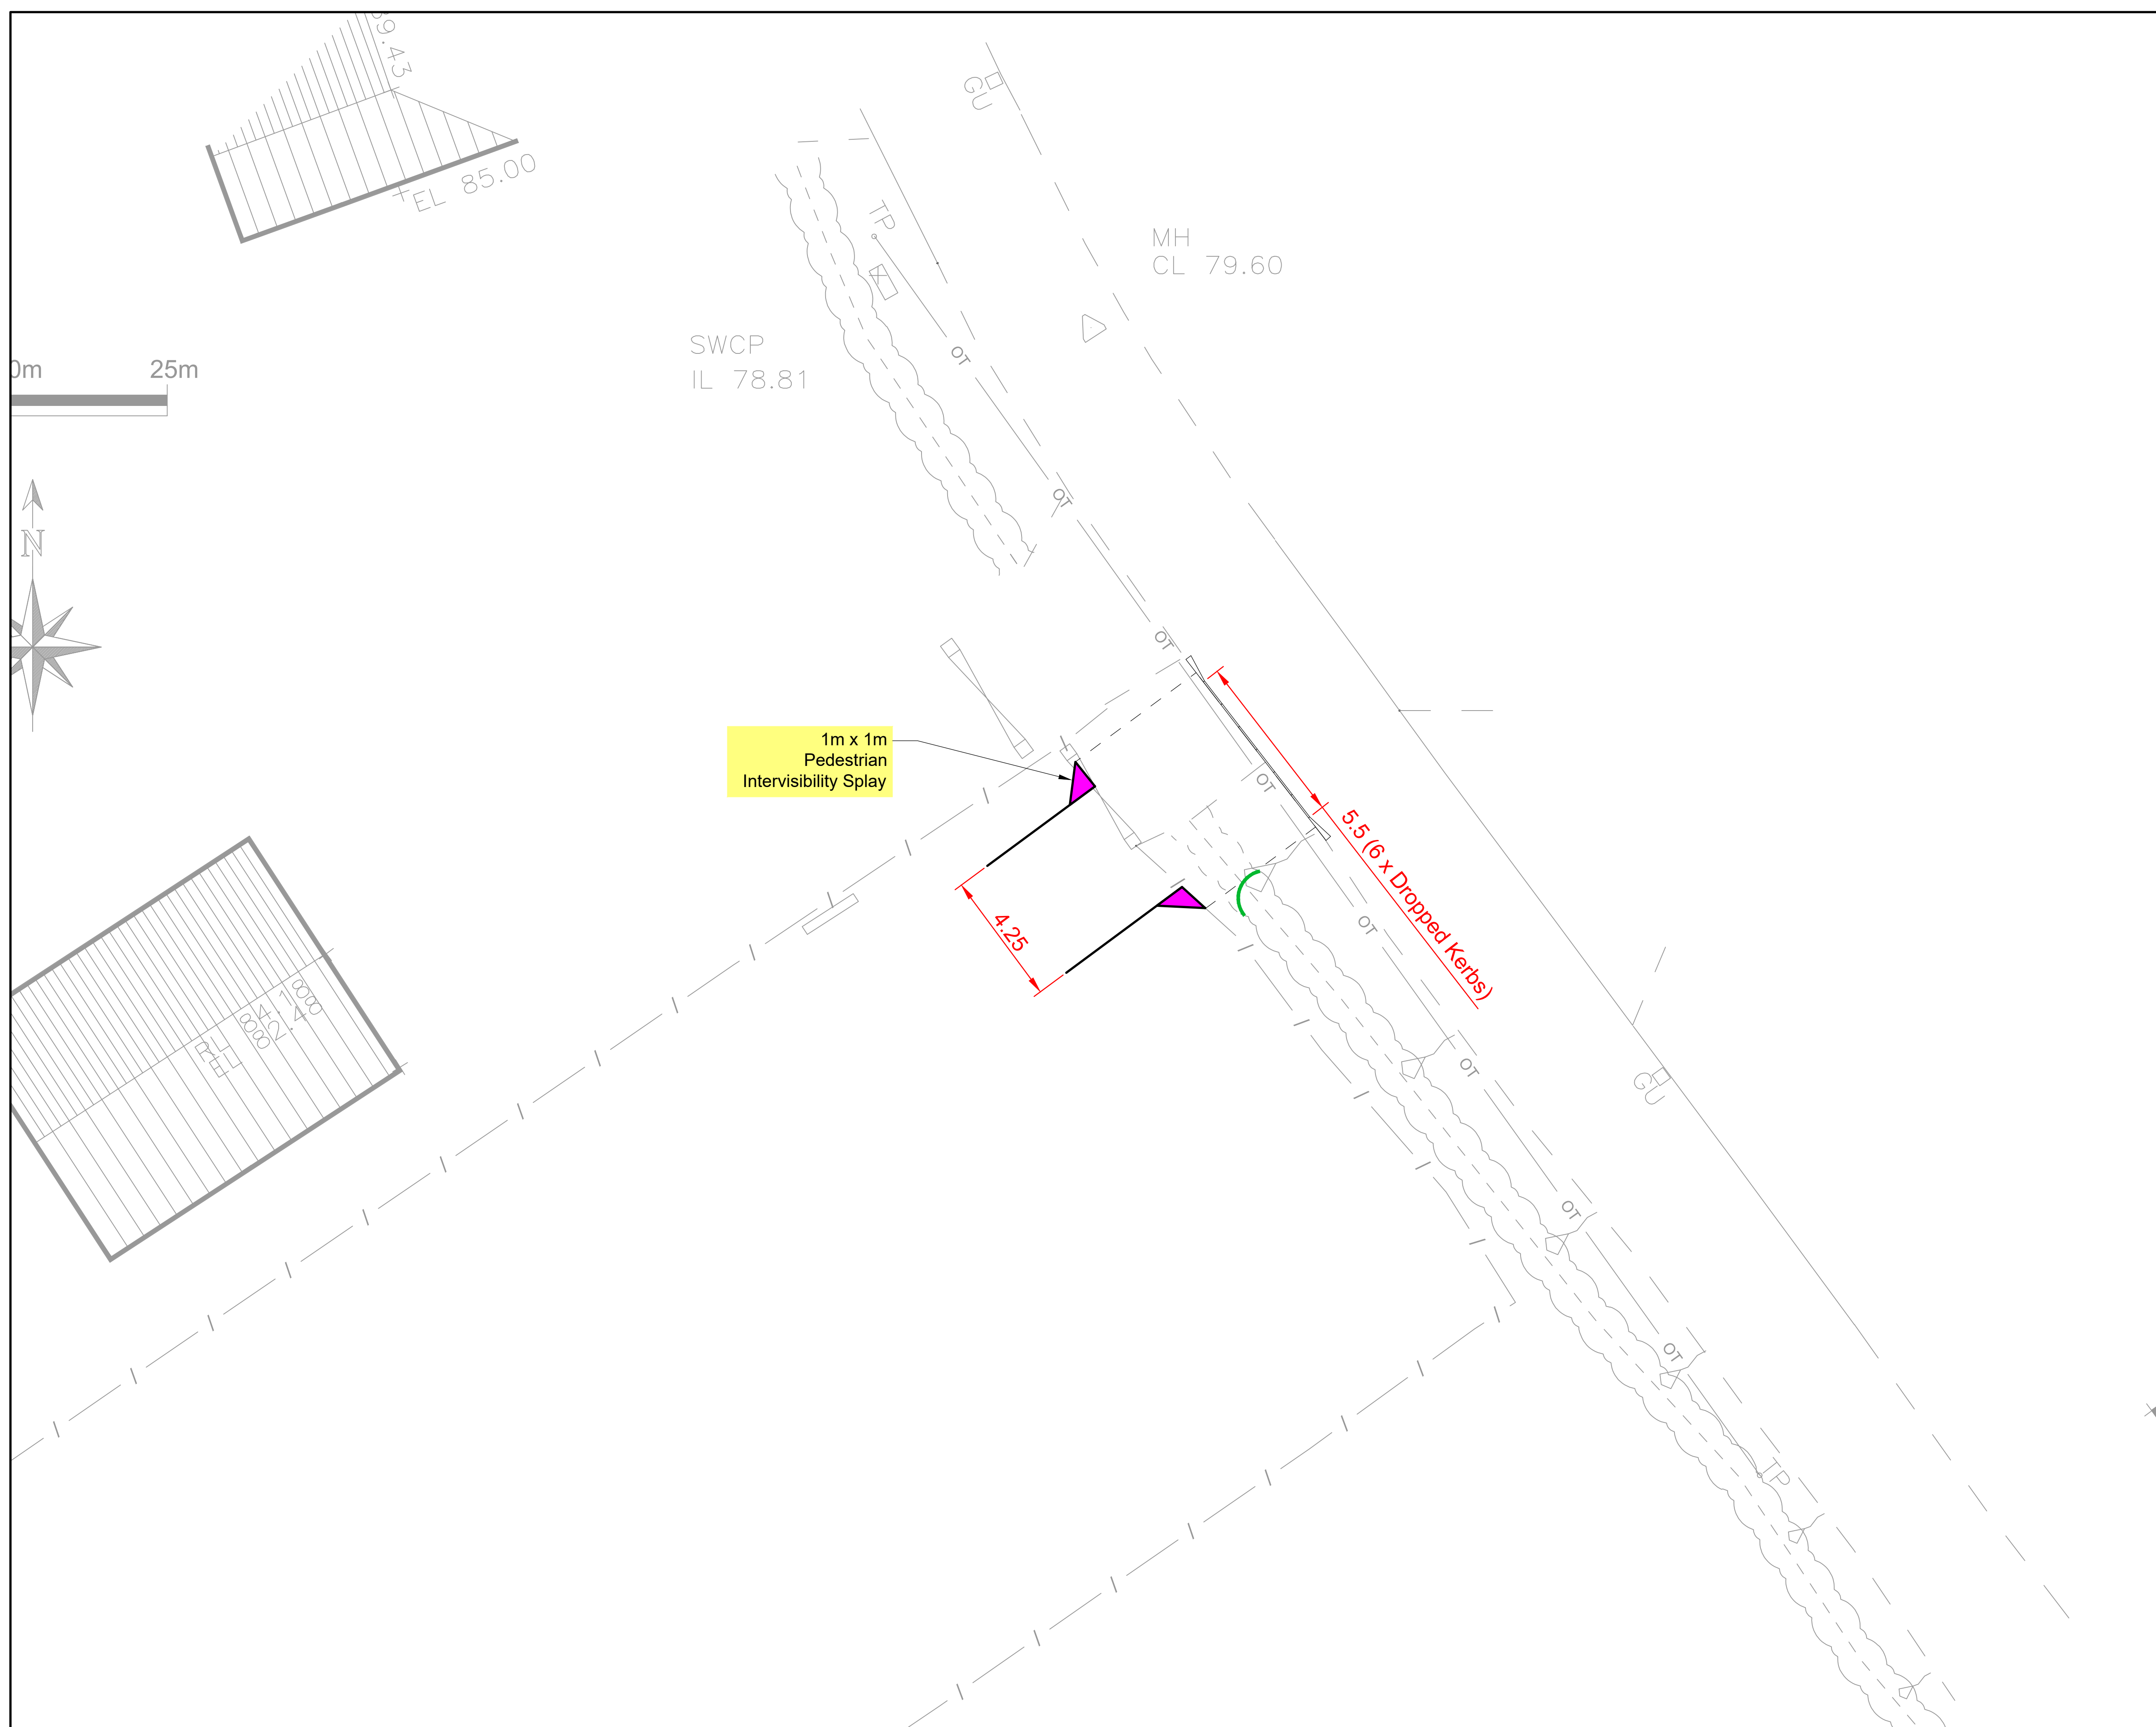

General Notes

Rev	Issue	Comment	Date
-	-	-	-



Client
Mr G Morley

Architect
•

Project
Sibson Road
Sheepy Parva
Leicestershire

Drawing Title
Site Access Design &
Visibility Splays

Drawing Number
DWG-01

Scale & Sheet Size
1:100 @ A1