
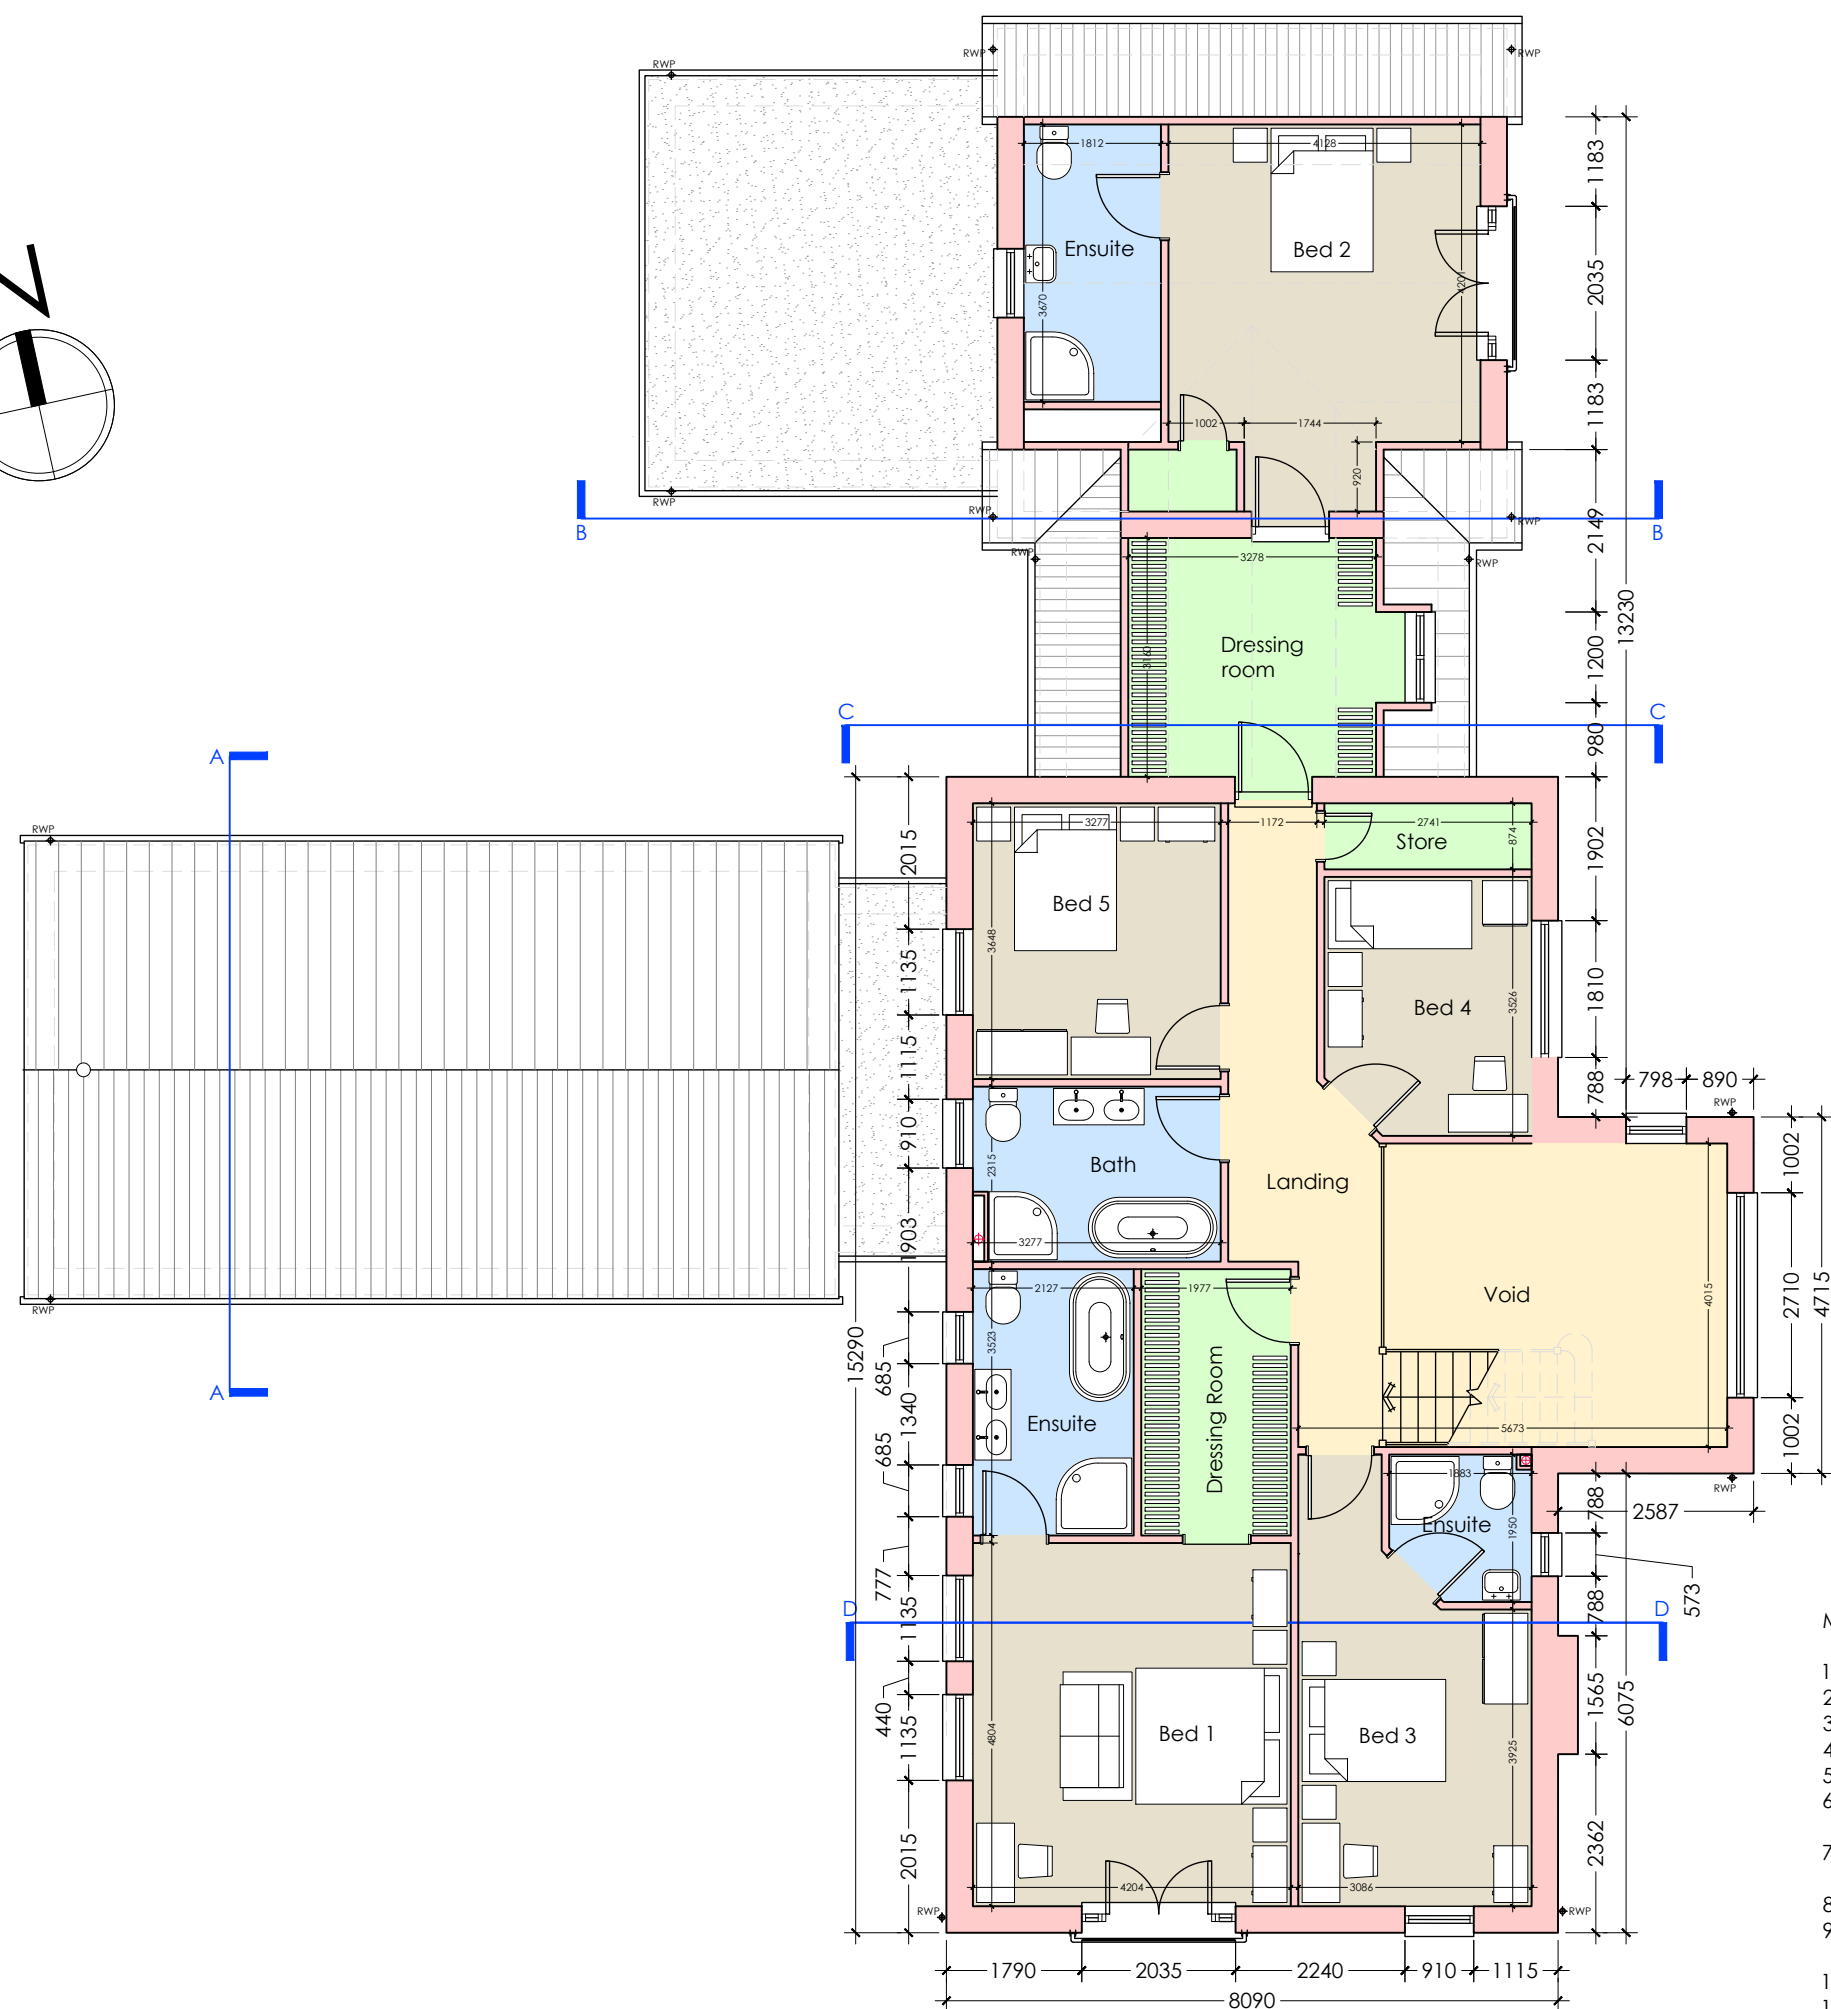


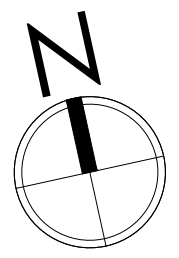


First floor plan


Materials:

1. Dreadnought smooth blue plain roof tiles
2. Grey profile metal roof
3. Wienerberger autumn russet sovereign facing bricks
4. Wienerberger autumn russet sovereign brick plinth
5. Horizontal silver birch cladding
6. Double Glazed Aluminium Framed Windows, finished sage green - various sizes
7. Double Glazed Aluminium Framed Bi-Fold Door System, finished in sage green
8. Single Door
9. Double Glazed Aluminium Framed Double Doors, finished in sage green
10. Double Glazed Aluminium Framed feature glazing
11. PVC RWP/Guttering, finished in sage green
12. Double Glazed Aluminium Framed Juliette balcony, finished in sage green
13. Lead clad dormer window
14. Roof window
15. Through colour render


- Circulation space/stairs
- Kitchens & bathrooms
- Habitable rooms/bedrooms
- Storage rooms/cupboards

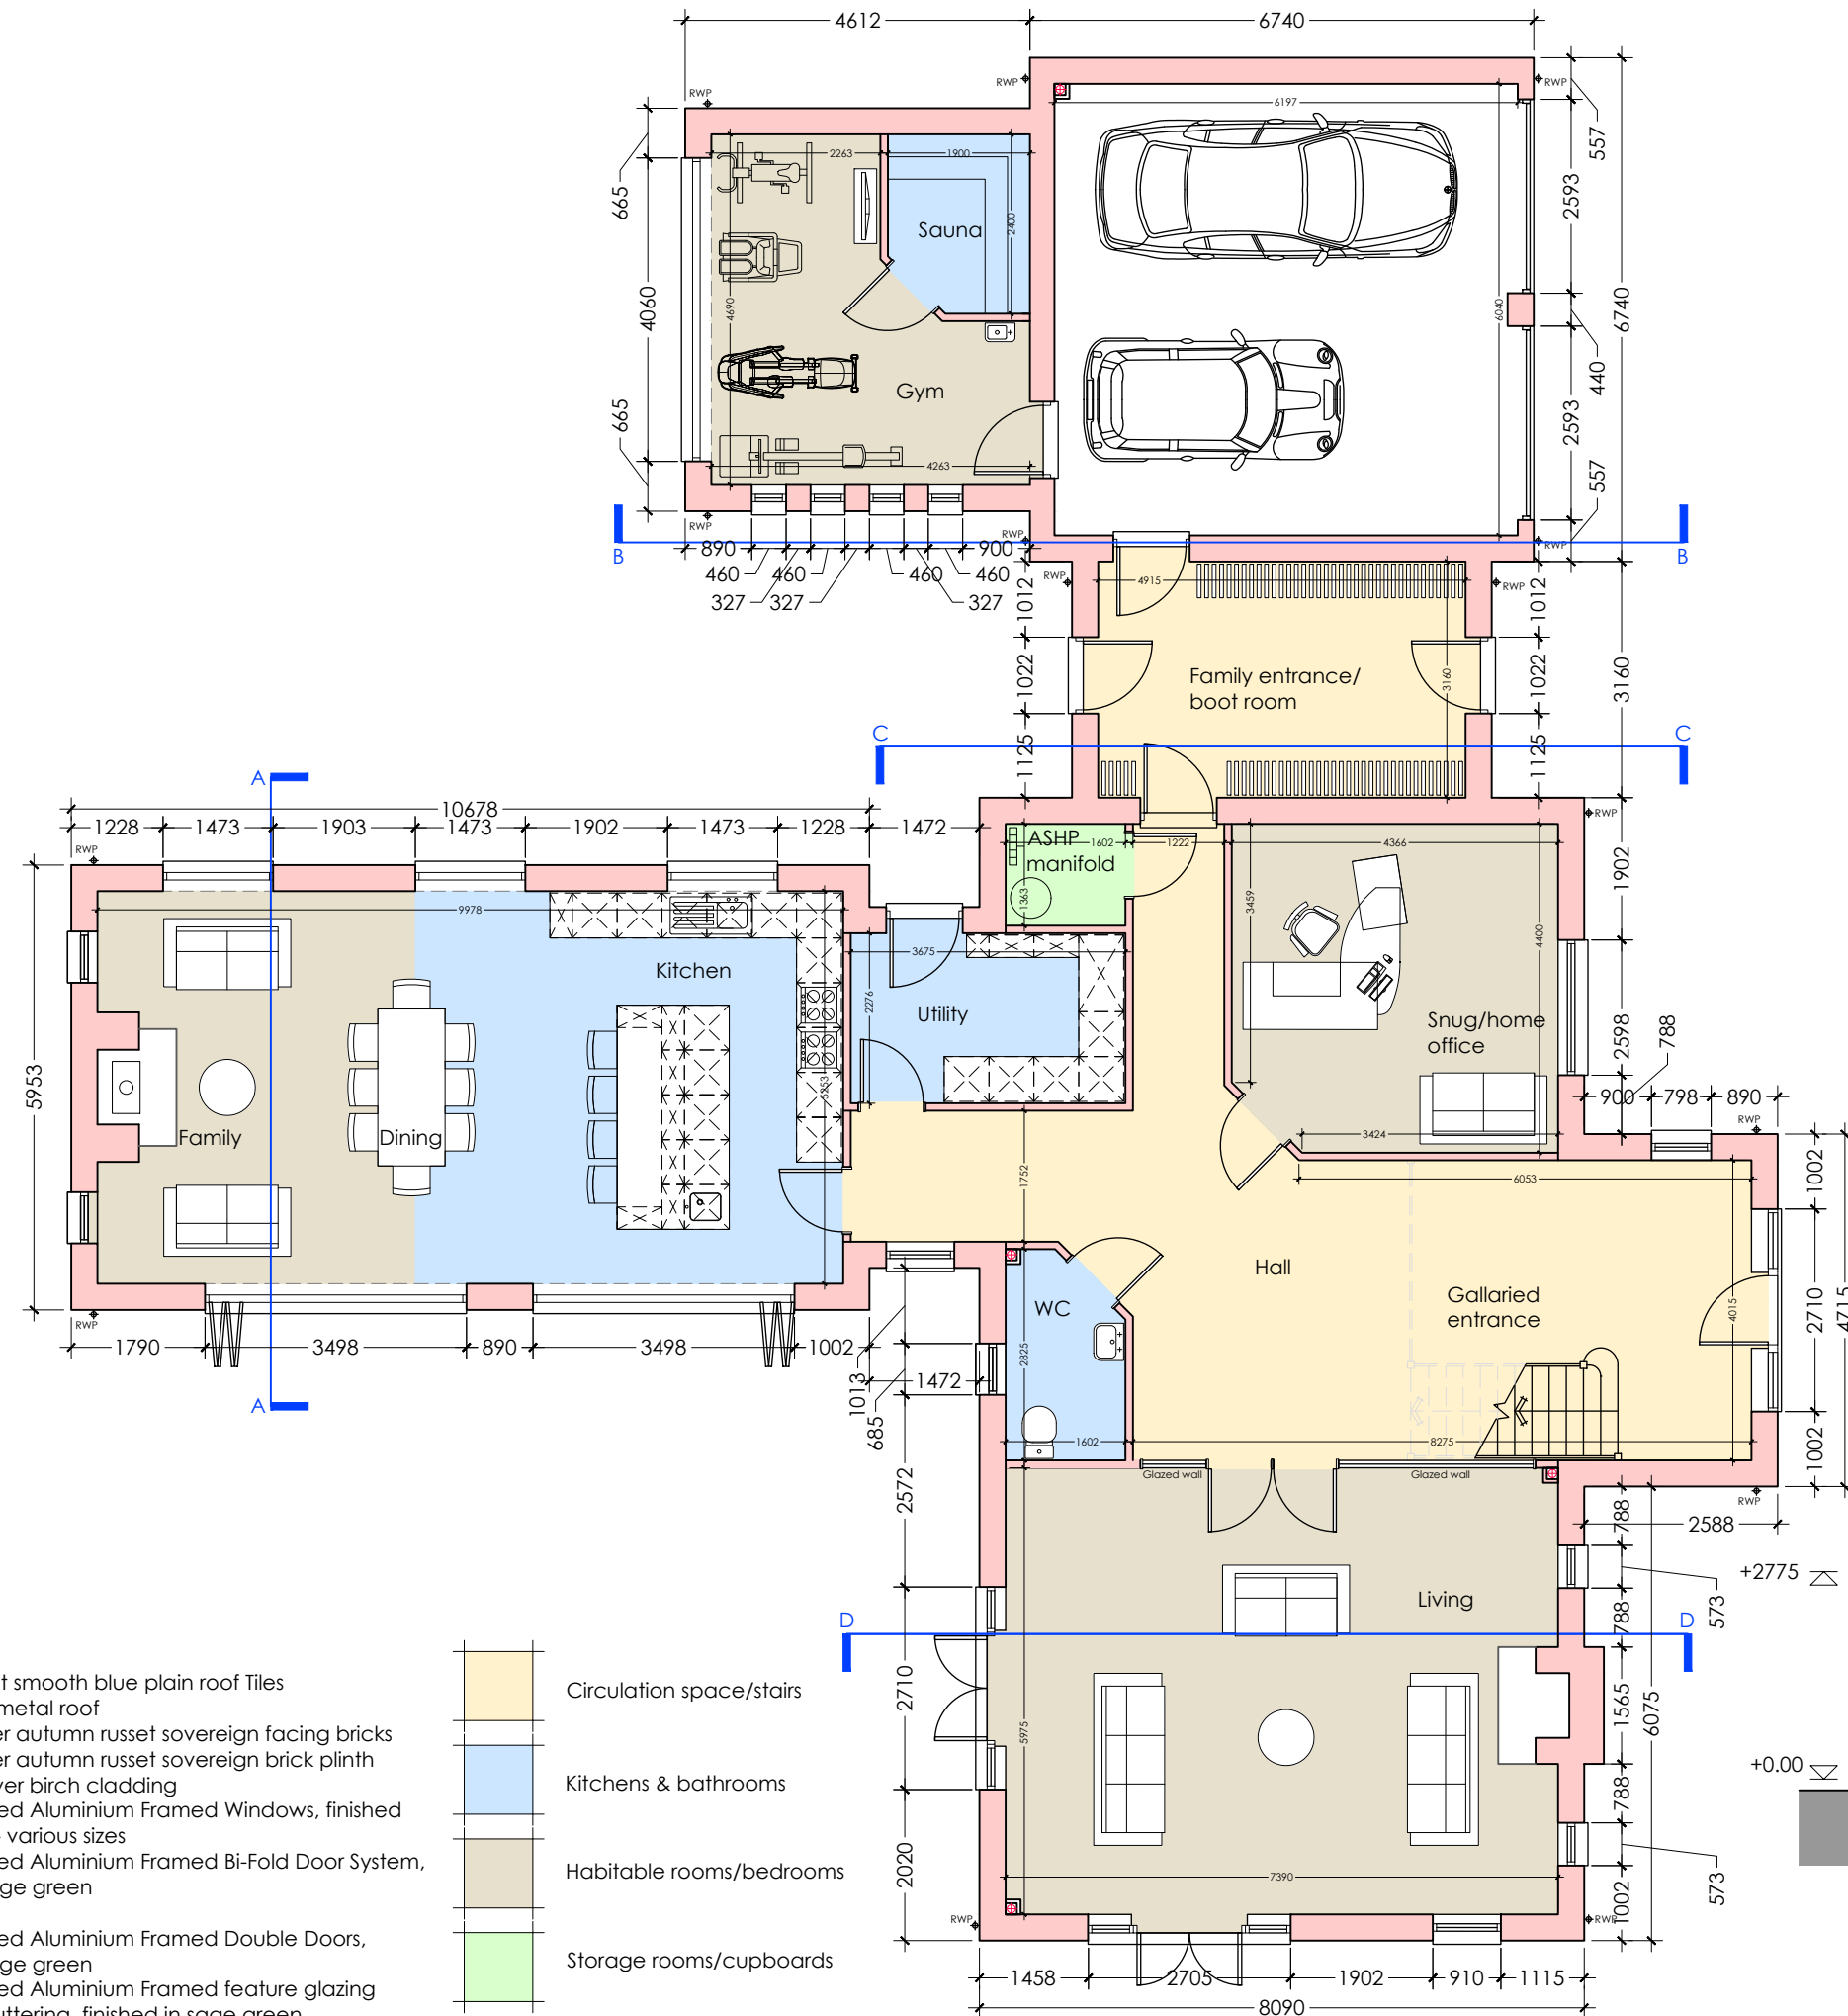


Ground floor plan 4 bed house
367.91m² (3,960.15sqft)

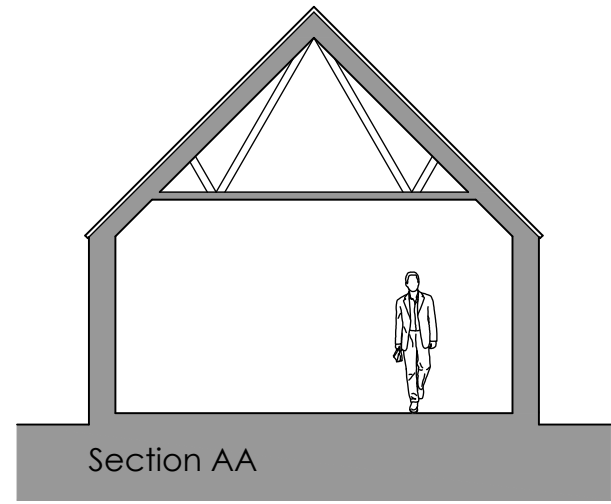


Section AA

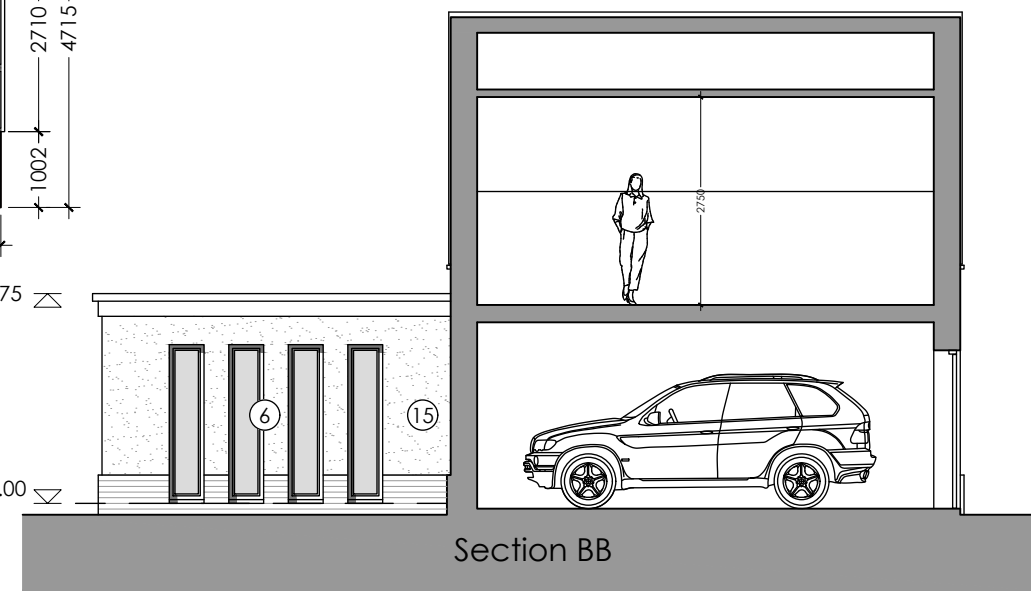

Section BB

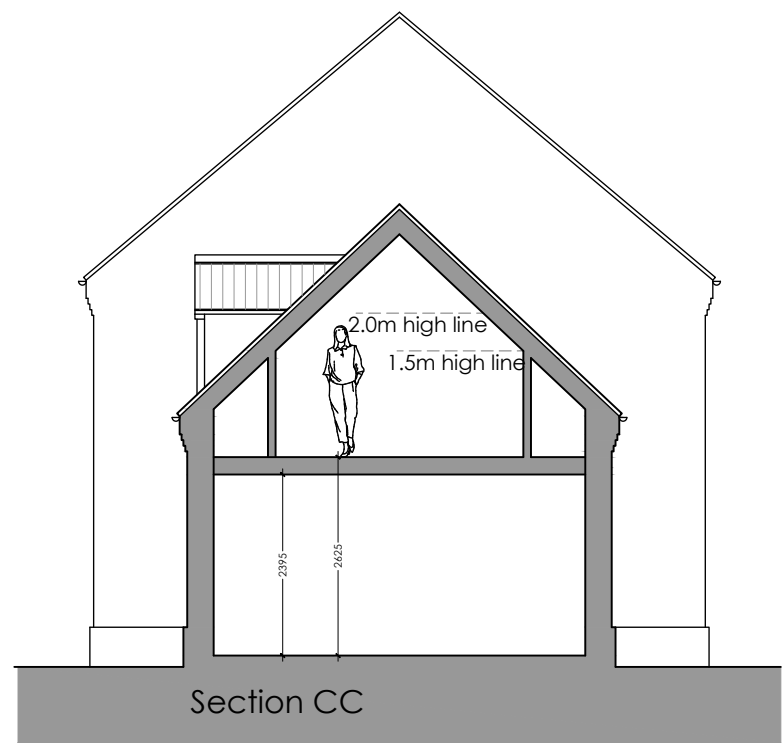

Section CC

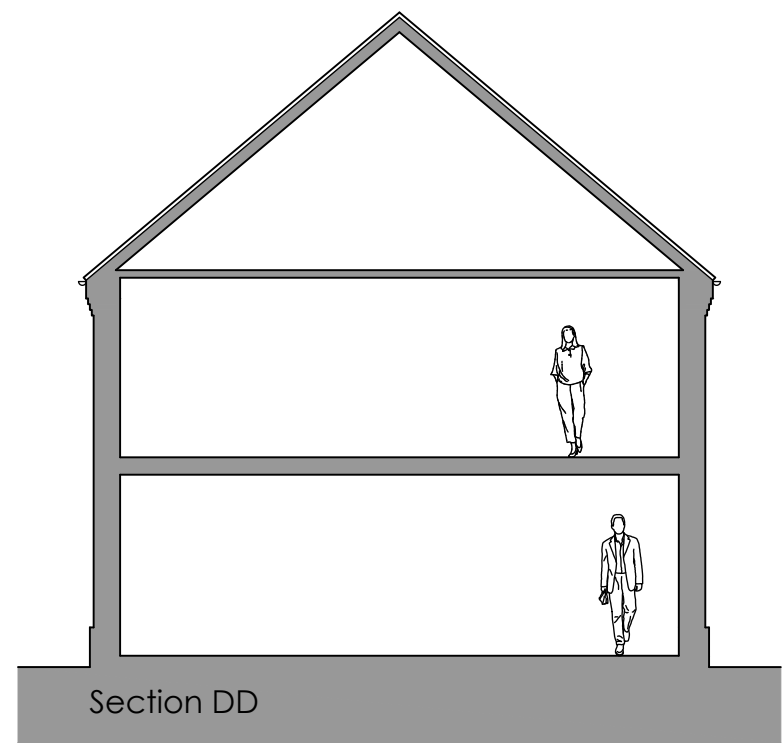

Section DD



South (Side) elevation



East (Front) elevation



North (Side) elevation



West (Rear) elevation

