
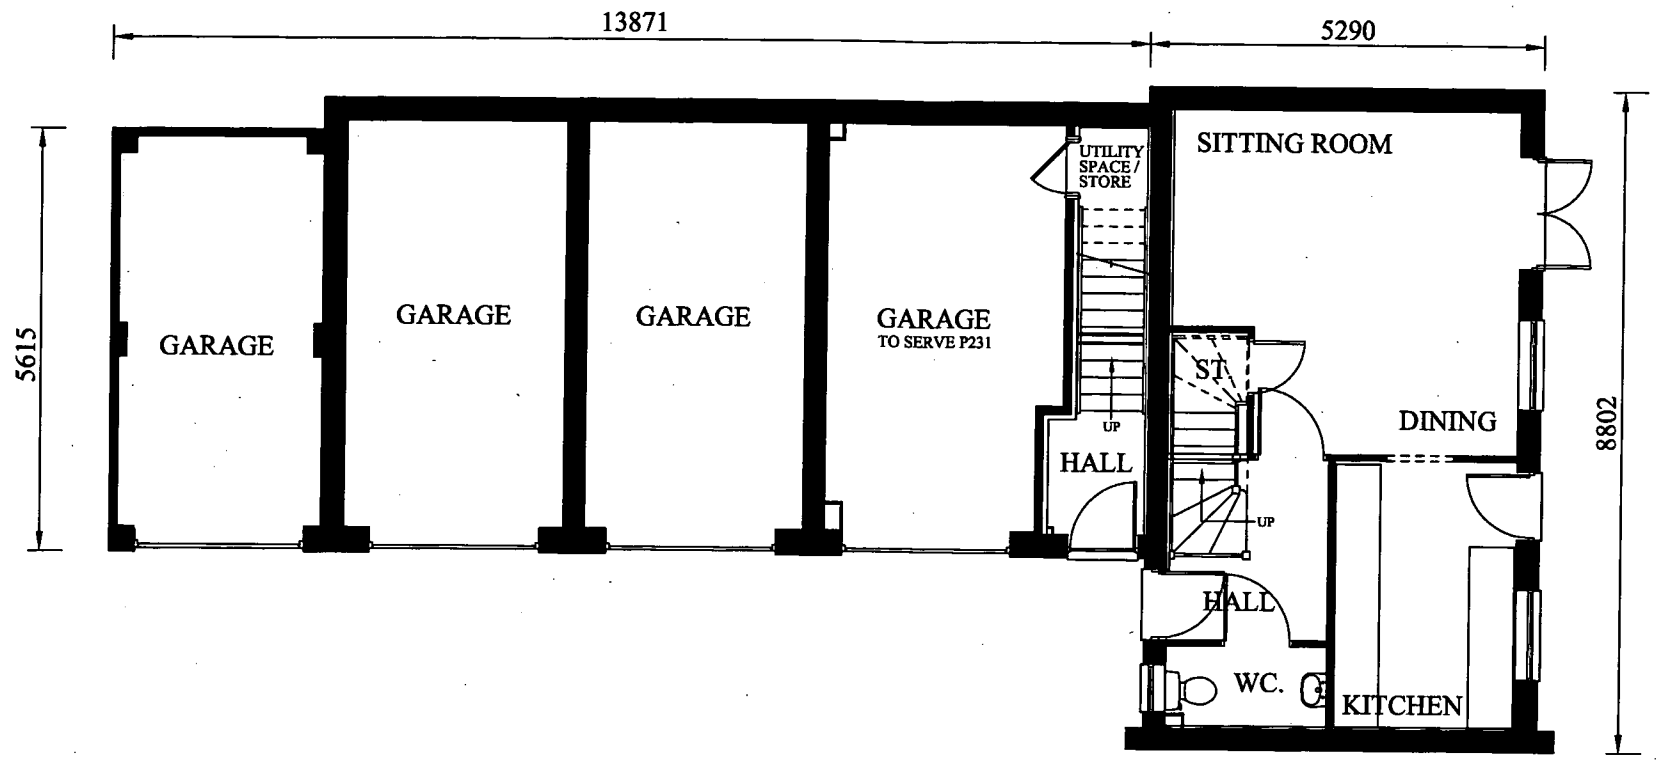


P231 BV-4
GROUND FLOOR PLAN

P330 B--4

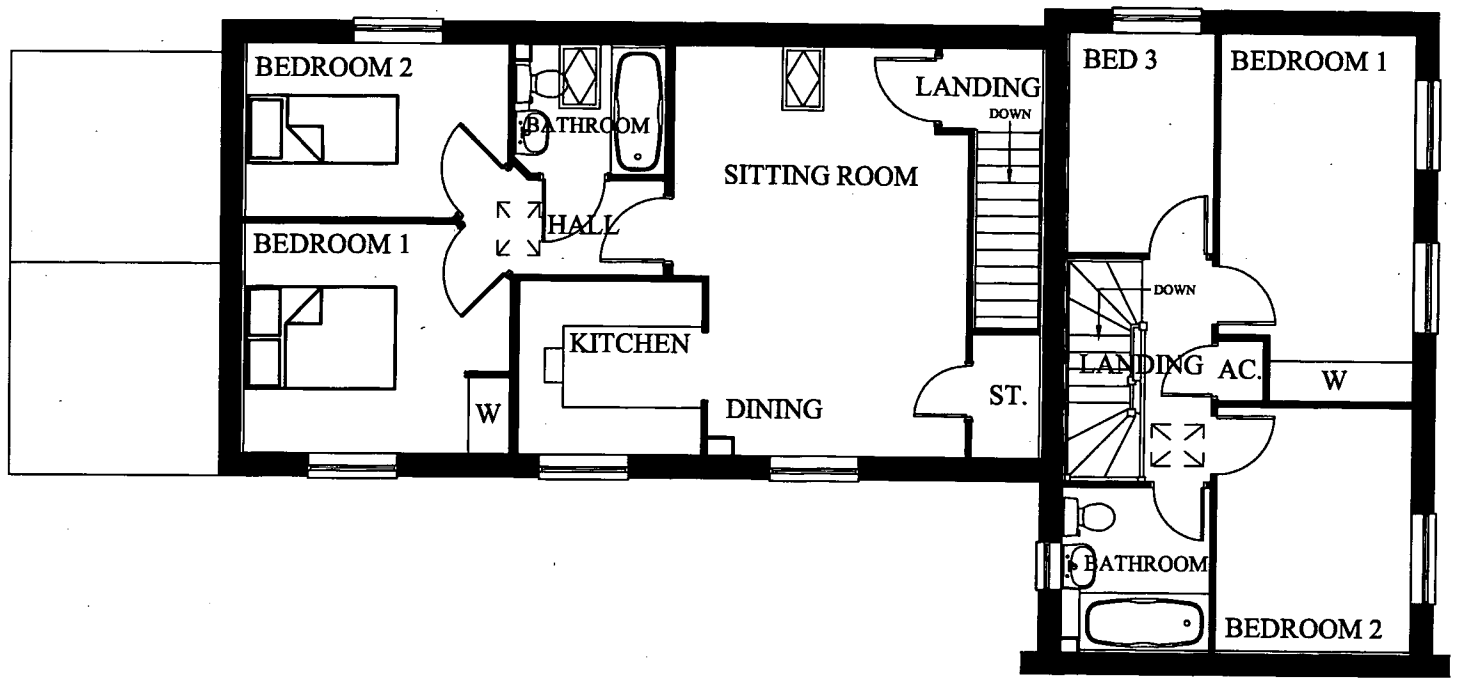

P231 BV-4
FIRST FLOOR PLAN

P330 B--4

DEVELOPMENT SERVICES
21 MAY 2008
RECEIVED

Development: **P231 BV-4 / P330 B--4** **2 & 3 Bedroom House Types**	Date: **March 2008**
	Scale: **1:100**
Drawing Title: **Planning Drawing** **Floor Plans**	Drawn: **RJS.**
	Dwg. Ref.: **P231 / P330**

DAVID WILSON HOMES