


- LEGEND**
- EXISTING TREES/HEDGES
To be retained
 - PROPOSED TREES
Heavy/Selected/Standard
See Schedule
 - ORNAMENTAL HEDGE
See Schedule
 - NATIVE HEDGE MIX
See Schedule
 - PROPOSED PLANTING
Shrubs/Herbaceous/Grasses
See Schedule
 - TURF
with area (m²)
 - AMENITY GRASS AREAS
Flowering grass Mixture
Emergate EL1 sown at 4g/m²
Kept mown short to 40mm
 - WILDFLOWER MEADOW
Special General Purpose Meadow Mixture
Emergate EM3 sown at 4 g/m²
(Mowing program to be retained and managed, where
remediation is required see as above)
 - GRAVEL
4mm of Golden Gravel
Laid over Geotextile
 - GRAVEL PATH
REGIONAL SPECIFICATION

DRAWING NOTES

All tree and shrub locations and species must be taken into consideration by the project Structural Engineer to ensure that foundation design accords with the specifications set out in Chapter 4 of the NHBC Standards. The landscape Contractor must ensure that plant material is planted in the locations shown and with NO SUBSTITUTIONS made without consulting the Group Landscape Design Department. It is the Landscape Contractor's responsibility to ensure that all underground services have been located and identified in advance of tree pit excavation so that no services are damaged or compromised by tree planting. Any changes to tree positions, species or specifications must be approved by the Group Landscape Design Department. Underground service strips are to be kept free of all plant material. Contractors must comply with all Health and Safety regulations and be aware of project/site specific information including referring to the information set out in the CDM drawings.


SHEET LAYOUT LOCATION PLAN

NOT TO SCALE

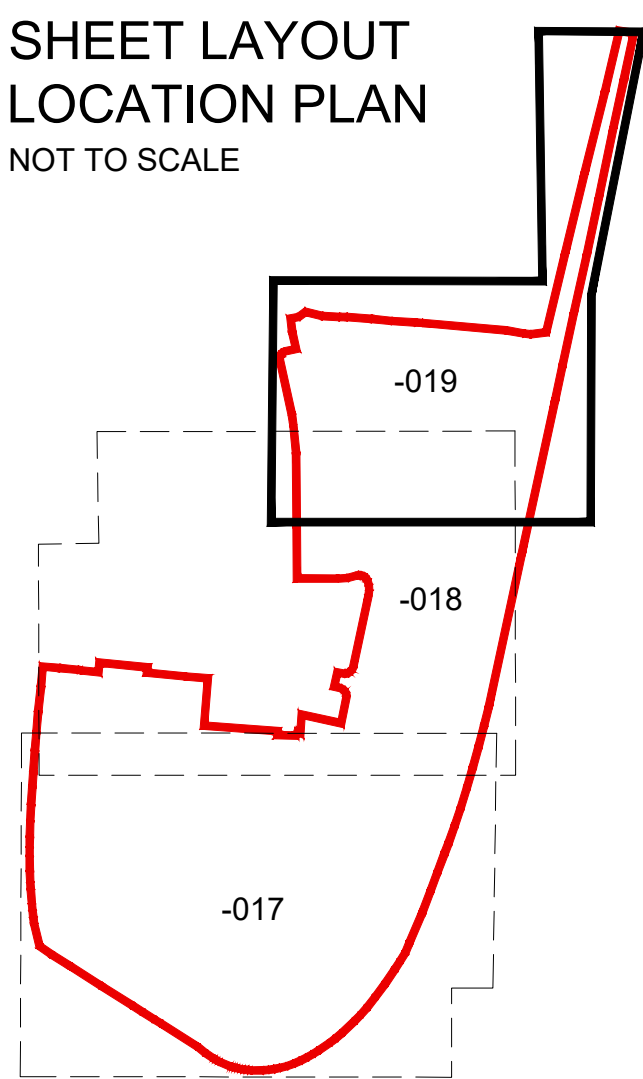

Trim Trail Equipment

1. CLIMBING TRUNKS x3
As Supplied by Ashwoods Timber Ltd
3-4m in Length
Or similar Approved
2. PARALLEL BARS
As Supplied by Playtyle
Ref: PA15
Or similar approved
3. CLIMBING BOULDERS x8
Caledonian Glacial Boulders
Mixture of Sizes, Well-rounded
Partly Embedded in the Soil
4. LEAP FROG
As Supplied by Prolodic
Ref: JPS16-J
Or similar approved
5. DOUBLE TURBO CHALLENGE
As Supplied by Rompan
Ref: FR0212
Or similar approved
6. JUMP RAMP
As Supplied by Prolodic
Ref: JPS23
Or similar approved
7. BALANCE WEAVE
As Supplied by Miracle Design & Play
Ref: TBR7140
Or similar approved
8. HURDLES
As Supplied by Miracle Design & Play
Ref: TBR7142
Or similar approved

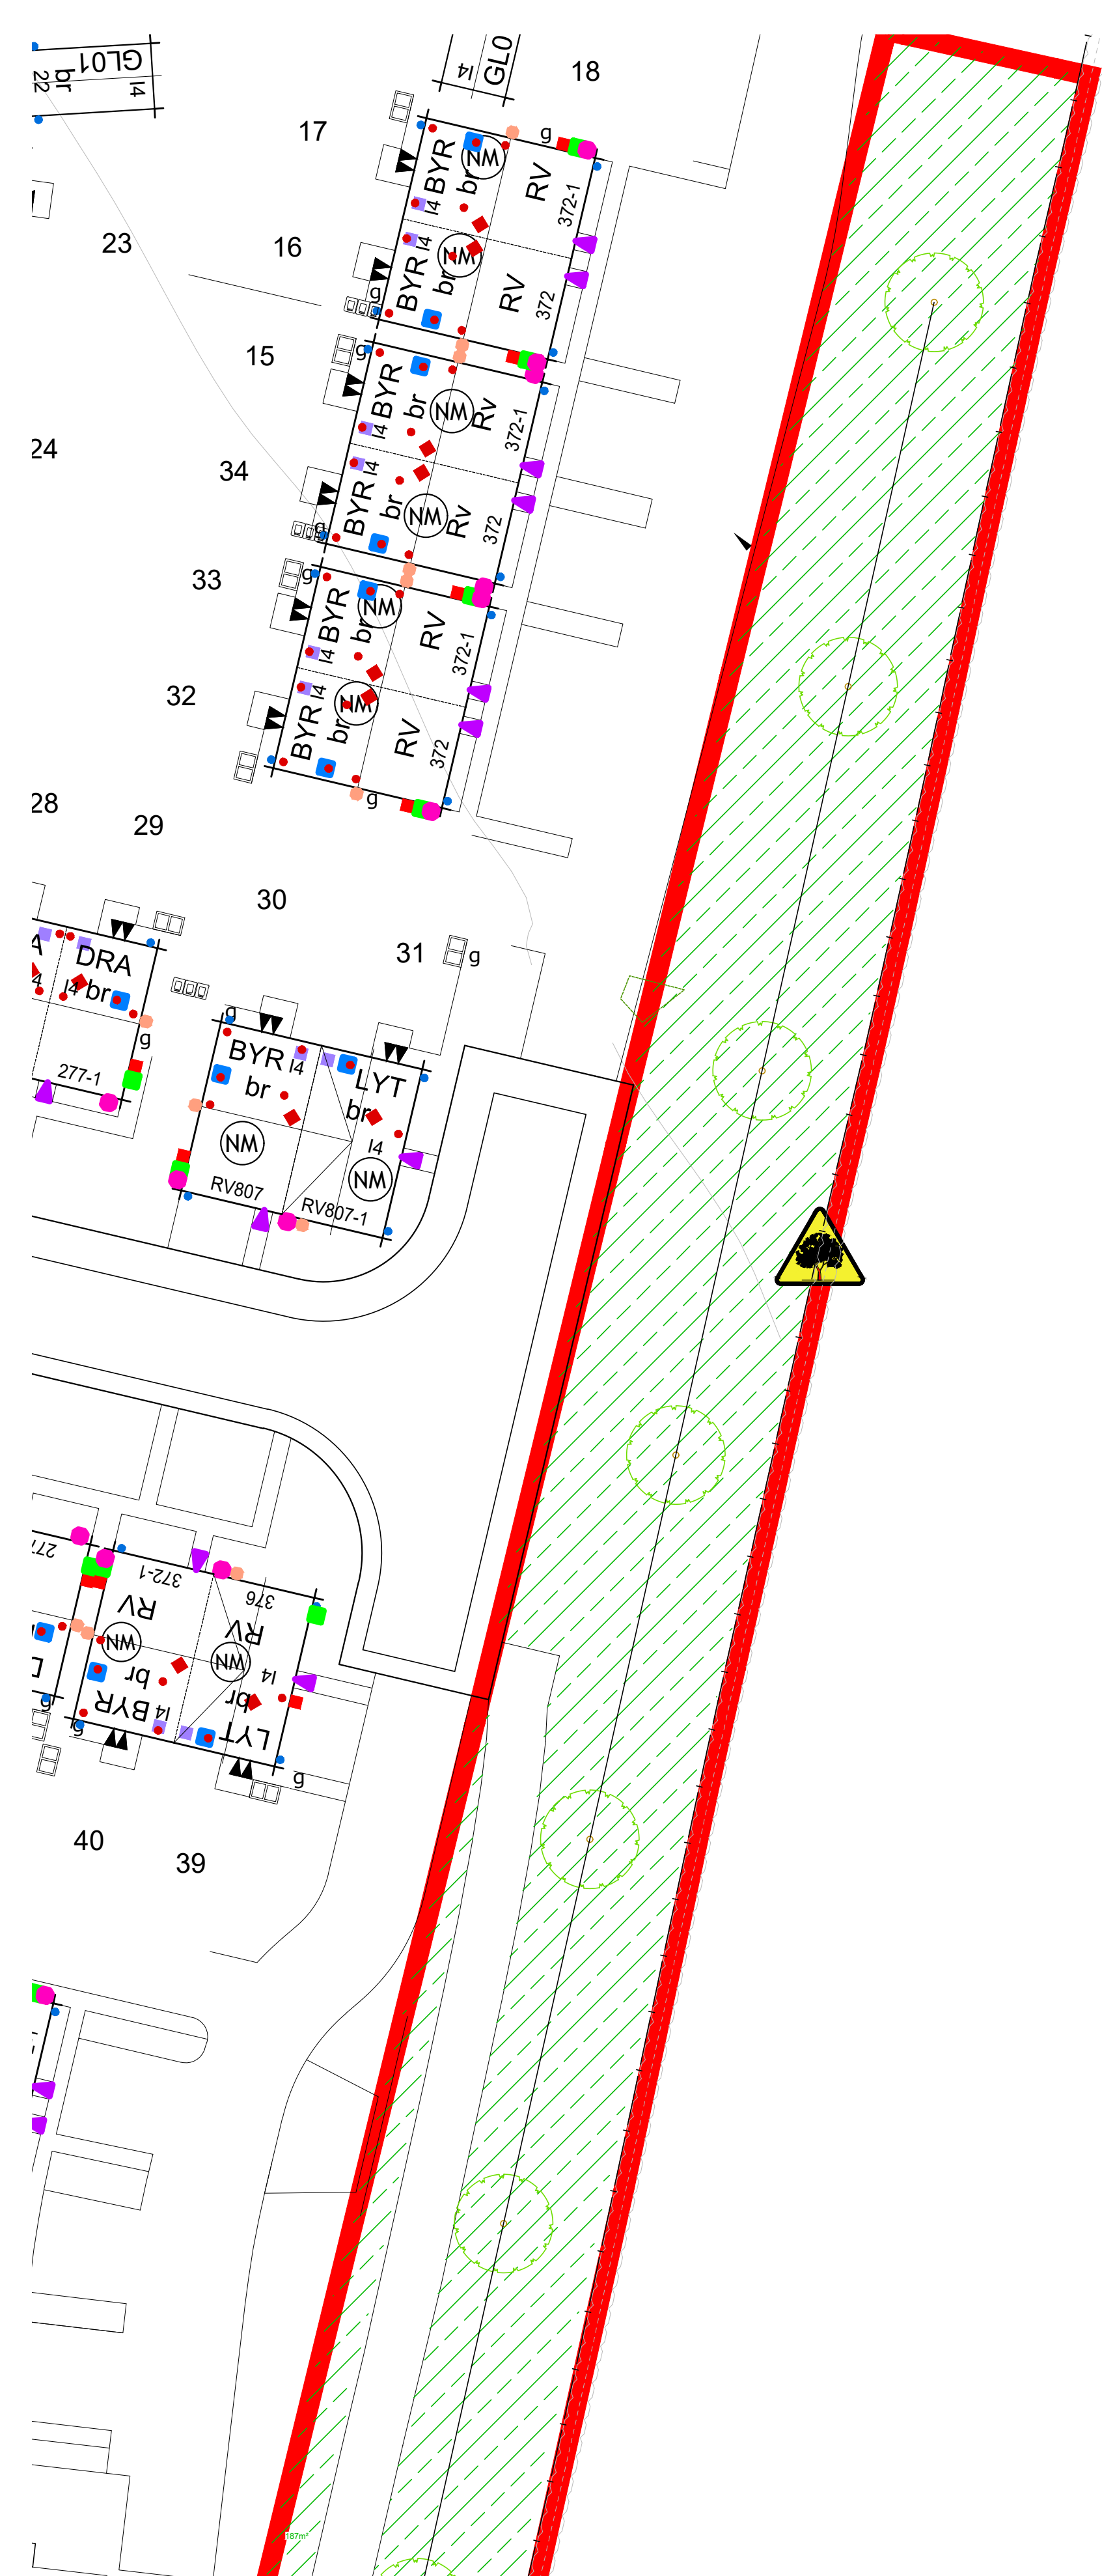


THIS DRAWING IS TO BE READ IN CONJUNCTION WITH SEPARATE GROUP / SITE SPECIFIC CONSTRUCTION NOTES AND MATERIALS SPECIFICATION.



CDM LEGEND

- | Symbol | Brief description of risk. |
|--------|--|
| | Collision overhead / underground services. |
| | Sewer easement. |
| | Trees have protection order in place, guarding required. |

NOTES:
Principal contractor to ensure all health and safety procedures are being correctly followed in relation to all temporary works.

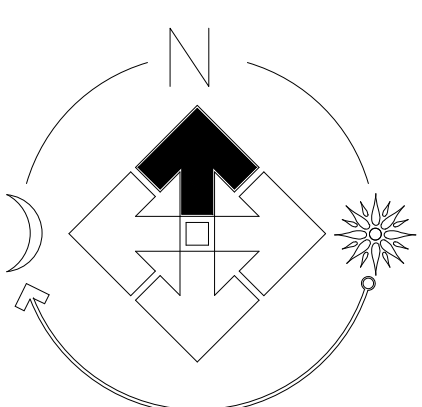

PLOT NUMBER SHEET REF.

SHEET 017 (78-137,139-146,149-167,171-173)
SHEET 018 (40-77,138,147-148,168-170,174-180)
SHEET 019 (1-39)

FOR SPECIFICATION, PLANTING DETAILS & SCHEDULE SEE DRAWING EM100-LS-020

Revision	Description	Date
a	Updated to latest layout and boundary	28.01.23
b	Updated following comments	07.02.23
c	Updated following comments	02.05.23
d	Updated following comments	09.05.23
e	Updated boundary, changed trim trail and ecological features added	23.05.23
f	Play equipment added to SE of site	26.05.23
g	Changes to house types, ecological features added	06.06.23
h	Updated to latest layout	11.09.23
i	Updated to the most recent layout	20.09.23
j	Updated to the most recent layout	01.11.23
k	Updated to the most recent layout	06.12.23
l	Updated to the most recent layout	17.01.24
m	Updated to the most recent layout	19.03.24
n	Updated to the most recent layout	15.04.24
p	Hedgehog added along the eastern POS edge.	06.08.24

Job: Hincley West PH4

Title: Site Landscaping

Scale: 1:250 @A0 Drawn: LP
Date: Jan 2023 Checked: PmJ

THIS DRAWING AND THE BUILDING WORKS DEFINED ARE THE COPYRIGHT OF J S BLOOR (SERVICES) LIMITED AND MAY NOT BE REPRODUCED OR ADAPTED WITHOUT WRITTEN PERMISSION. NO LIABILITY WILL BE ACCEPTED FOR ANY DAMAGE OR LOSS OF PROFITS OR REVENUE BY ANY PERSONS.

BLOOR HOMES
J S BLOOR (SERVICES) LIMITED
ASHBY ROAD, MEASHAM, SWADLINCOTE,
DERBYSHIRE DE12 7JF
TELEPHONE 01530 270100 FACSIMILE 01530 272006

Drawing No. EM100-LS-019p

HINCKLEY WEST PH4