


- LEGEND**
- EXISTING TREES/HEDGES
To be retained
- PROPOSED TREES
Heavy/Selected/Standard
See Schedule
- ORNAMENTAL HEDGE
See Schedule
- NATIVE HEDGE MIX
See Schedule
- PROPOSED PLANTING
Shrubs/Herbaceous/Grasses
See Schedule
- TURF
with area (m²)
- AMENITY GRASS AREAS
Flowering grass mixture
Emcoragat EL1 sown at 4g/m²
Kept mown short to 40mm
- WILDFLOWER MEADOW
Special General Purpose Meadow Mixture
Emcoragat EM3 sown at 4 g/m²
(Mowing grassland to be retained and managed where
rehabilitation is required see as above)
- GRAVEL
40mm of Golden Gravel
Laid over Geotextile
- GRAVEL PATH
REGIONAL SPECIFICATION
- DEADWOOD PILES (5 no.)
Deadwood piles made from
hardwood. Layer of 10cm woodchip
to base and logs to be partially
buried to 50cm.

FOR DETAILED LANDSCAPING SEE
DRAWINGS EM100-LS-017-019

THIS DRAWING IS TO BE READ IN CONJUNCTION WITH
SEPARATE GROUP / SITE SPECIFIC CONSTRUCTION
NOTES AND MATERIALS SPECIFICATION.

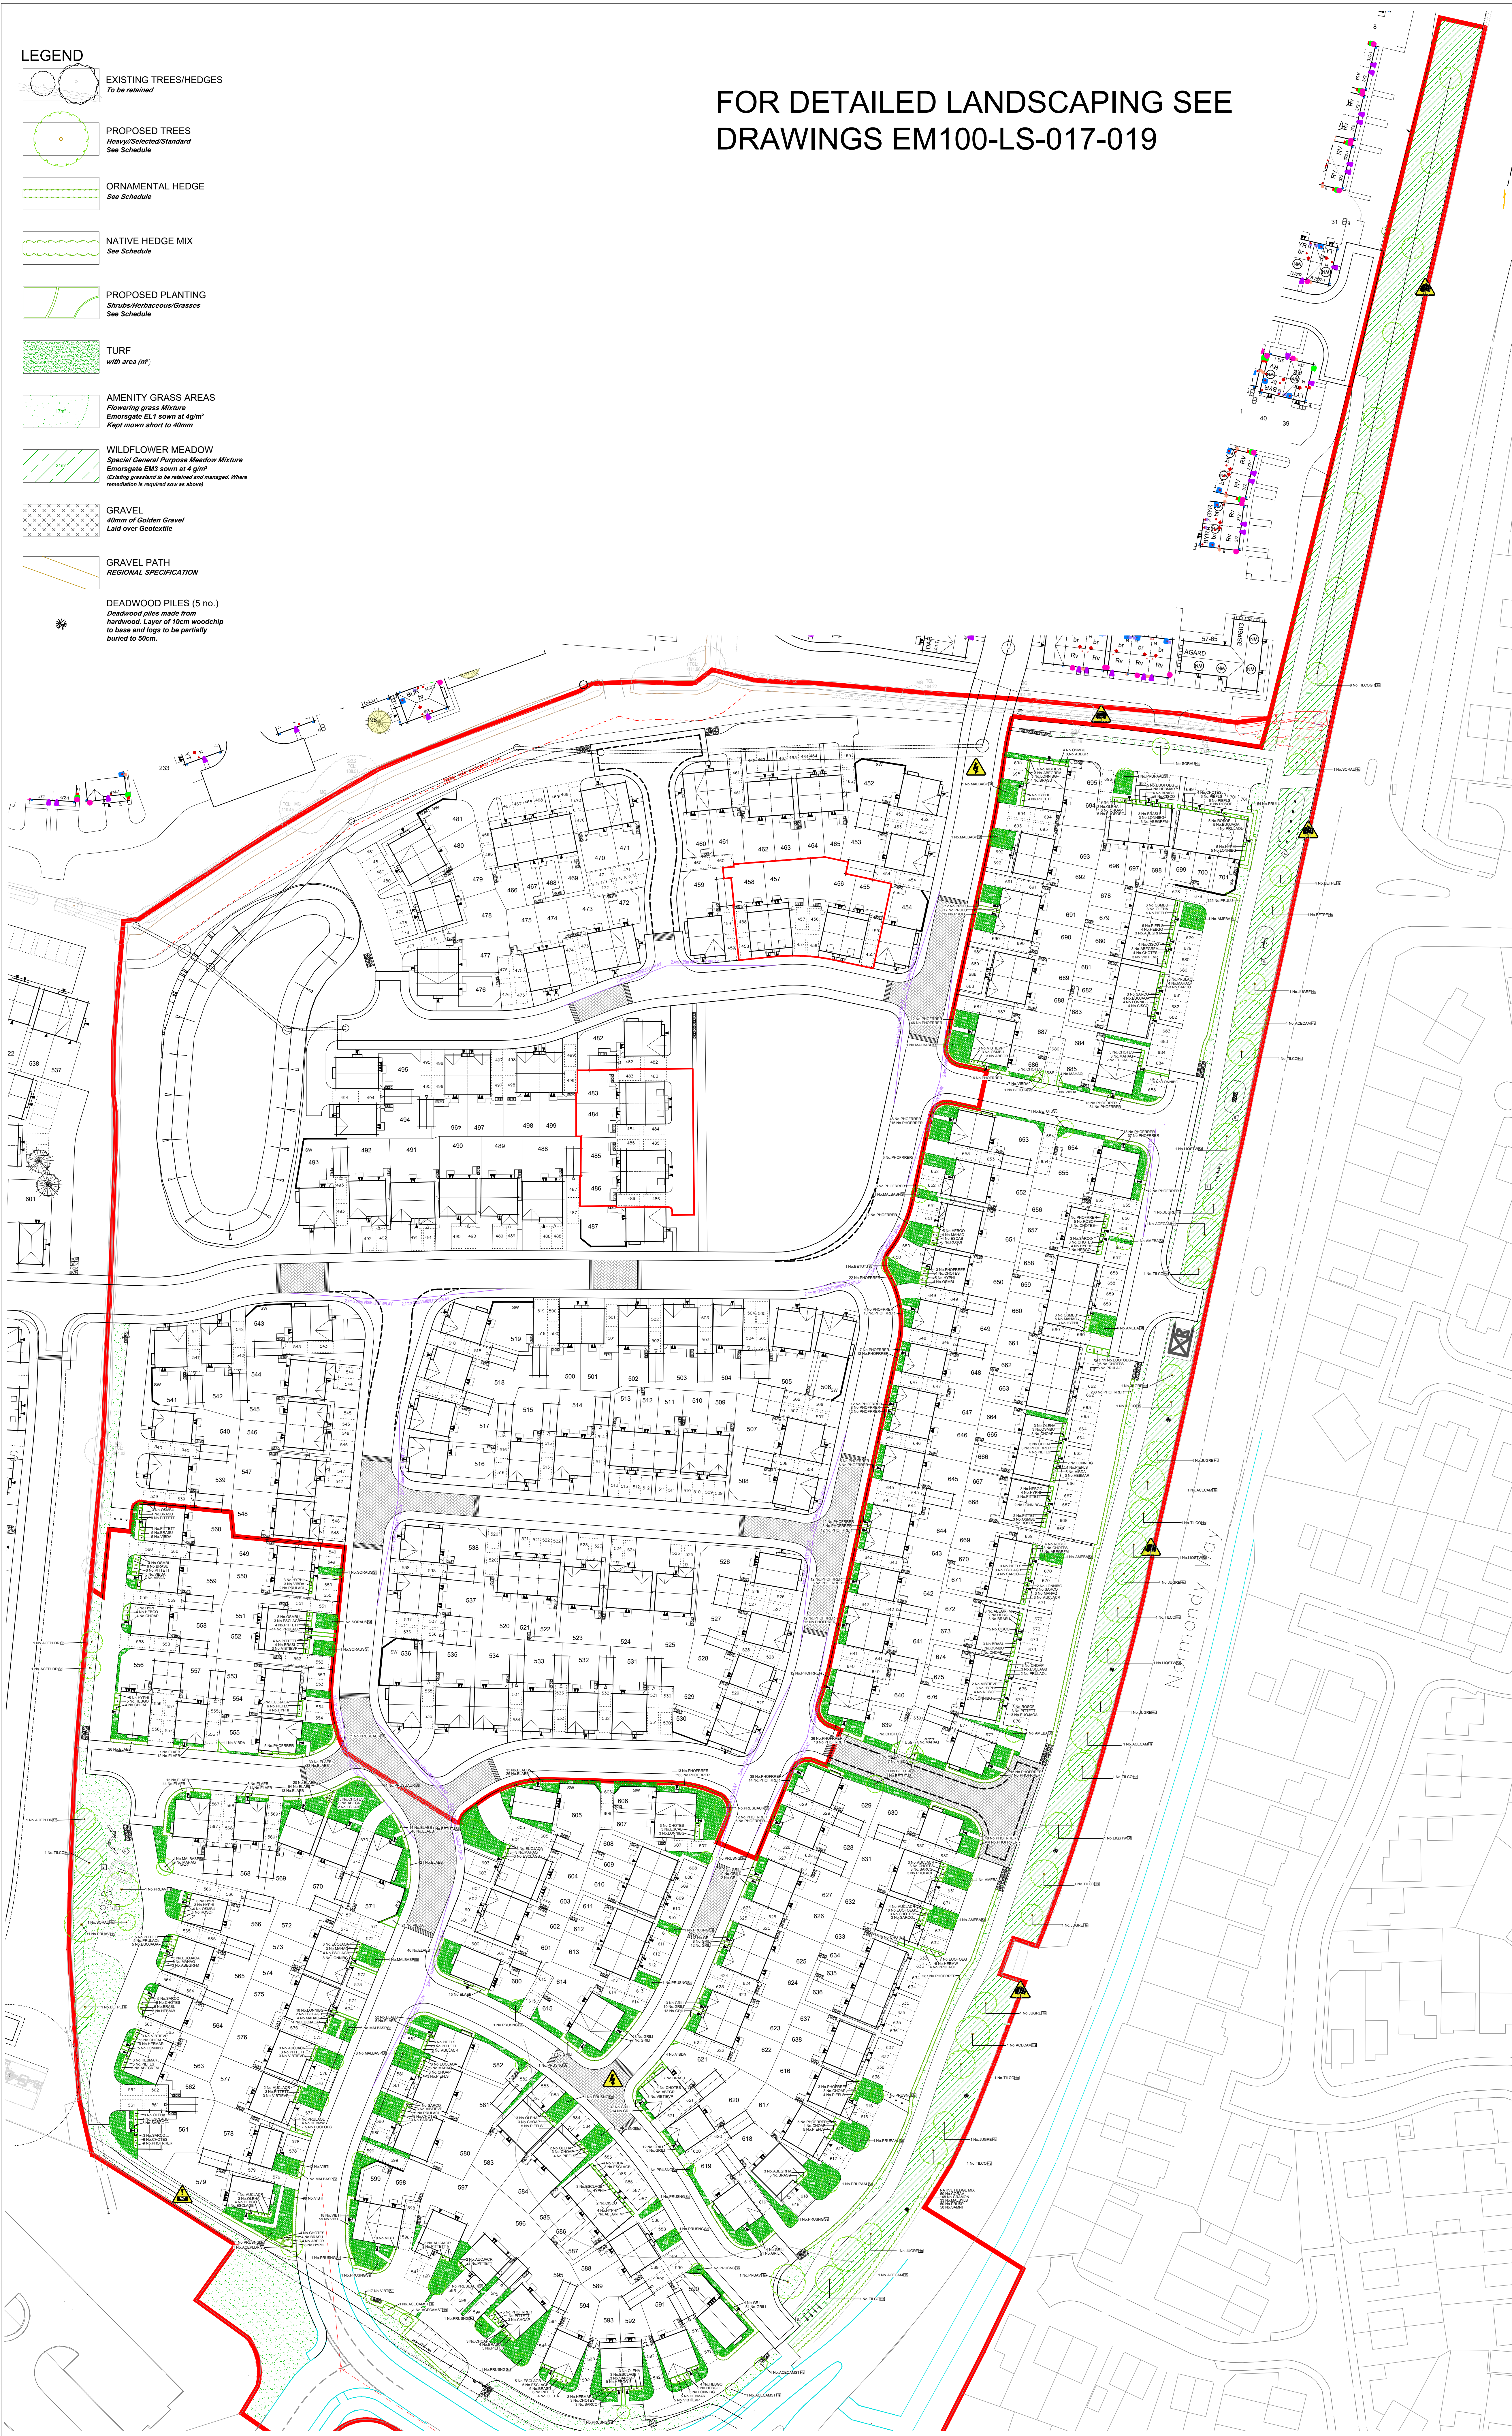

Revision	Date
a	Updated boundary, lin trail updated
b	Key equipment added to SE of Site
c	Changes to house types, ecological features added
d	Updated to latest layout
e	Updated to the most recent layout
f	Updated to the most recent layout
g	Updated to the most recent layout
h	Updated to the most recent layout
i	Updated to the most recent layout
j	Updated to the most recent layout
k	Updated to the most recent layout

Job: Hinckley West Ph4

Title: Site Landscaping
Landscape Overview

Scale: 1:500 @ A0 Drawn: LP

Date: Jan 2023 Checked: PmJ

THIS DRAWING AND THE BUILDING WORKS DEPICTED ARE THE COPYRIGHT OF
J.S.BLOOR (SERVICES) LIMITED AND MAY NOT BE REPRODUCED OR AMENDED
EXCEPT BY WRITTEN PERMISSION. NO LIABILITY WILL BE ACCEPTED FOR
MISUSE OF THIS DRAWING.

BLOOR HOMES
J.S.BLOOR (SERVICES) LIMITED
ASHBY ROAD, MEASHAM, SVADLINCOTE,
DERBYSHIRE DE12 7JP
TELEPHONE 01530 270100 FACSIMILE 01530 272006

Drawing No.
EM100-LS-021K

HINCKLEY WEST PH4