
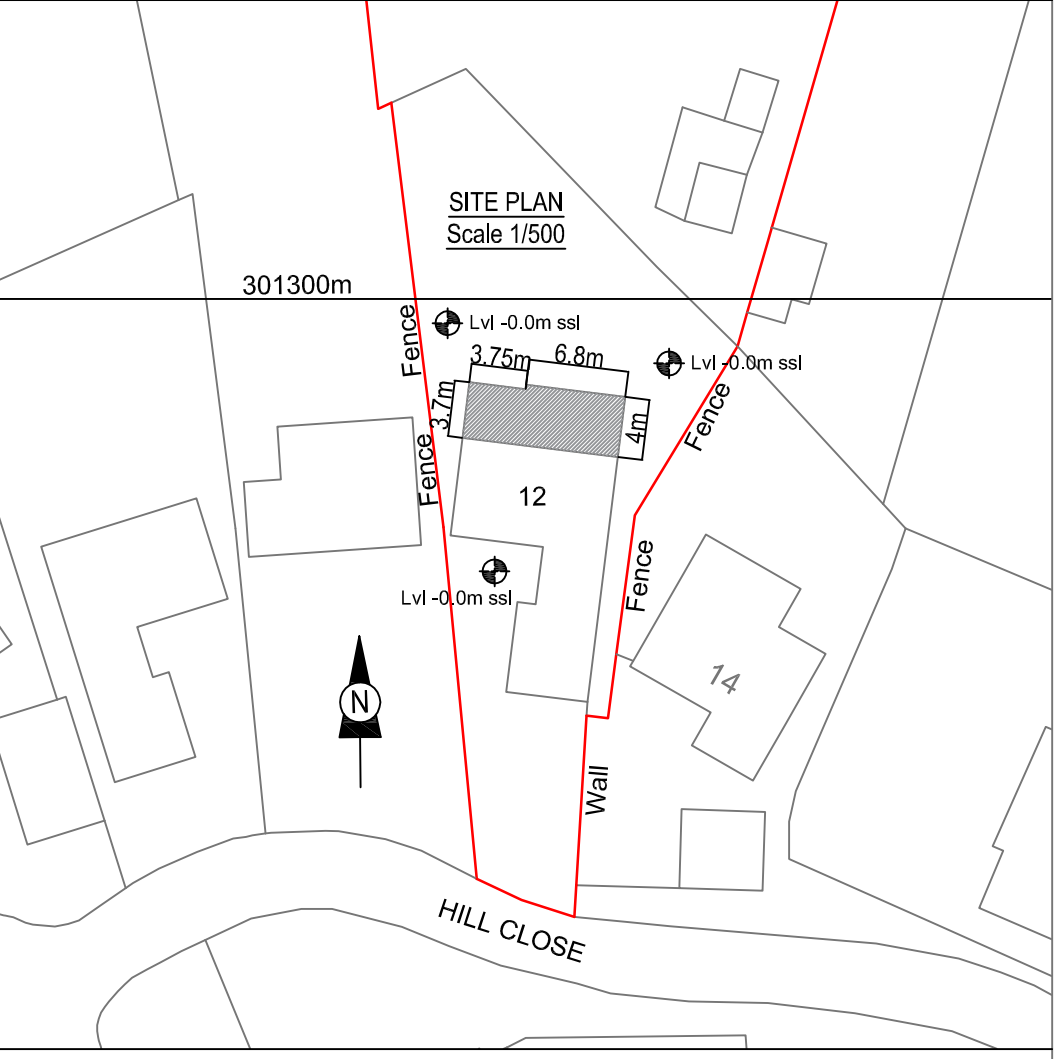
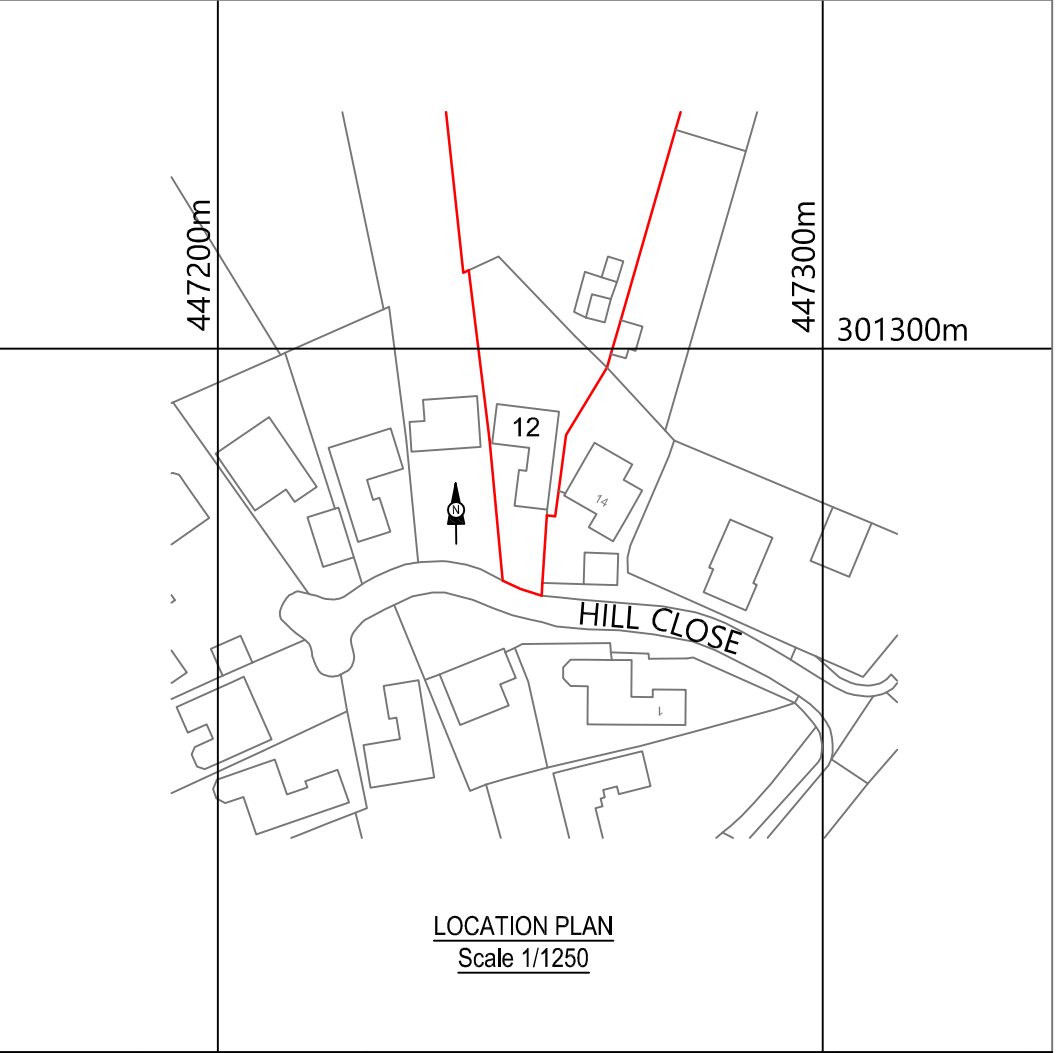
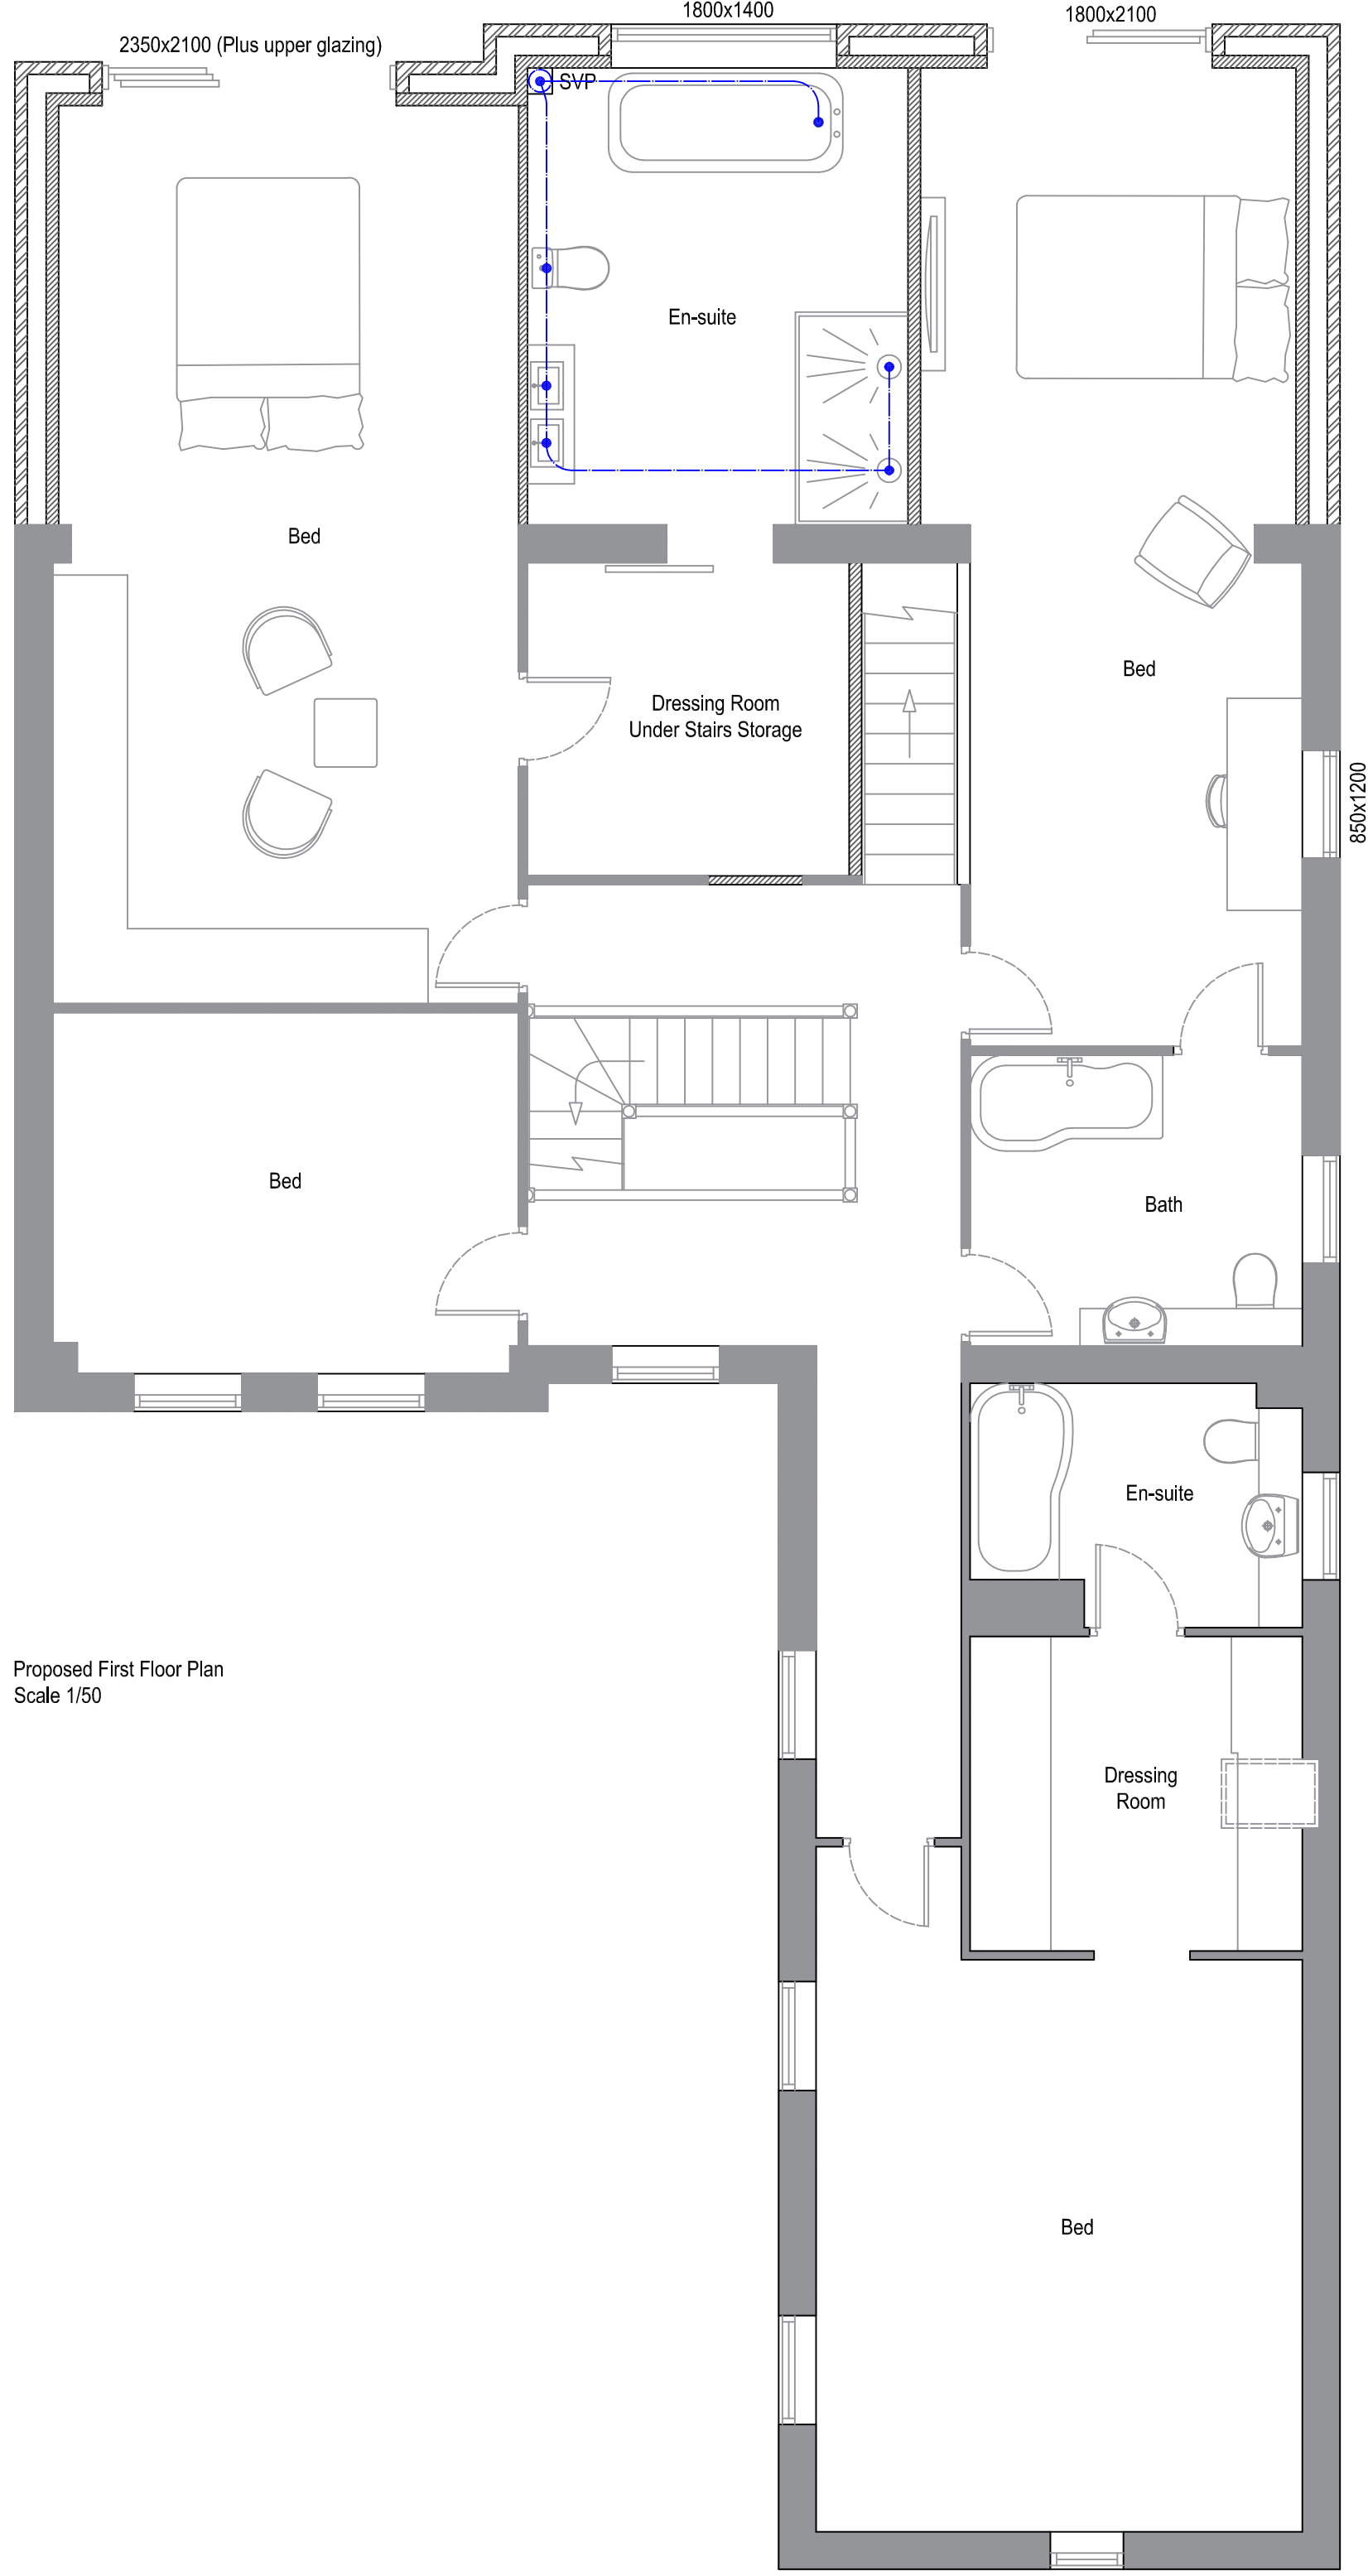


PROPOSED FLOOR PLANS

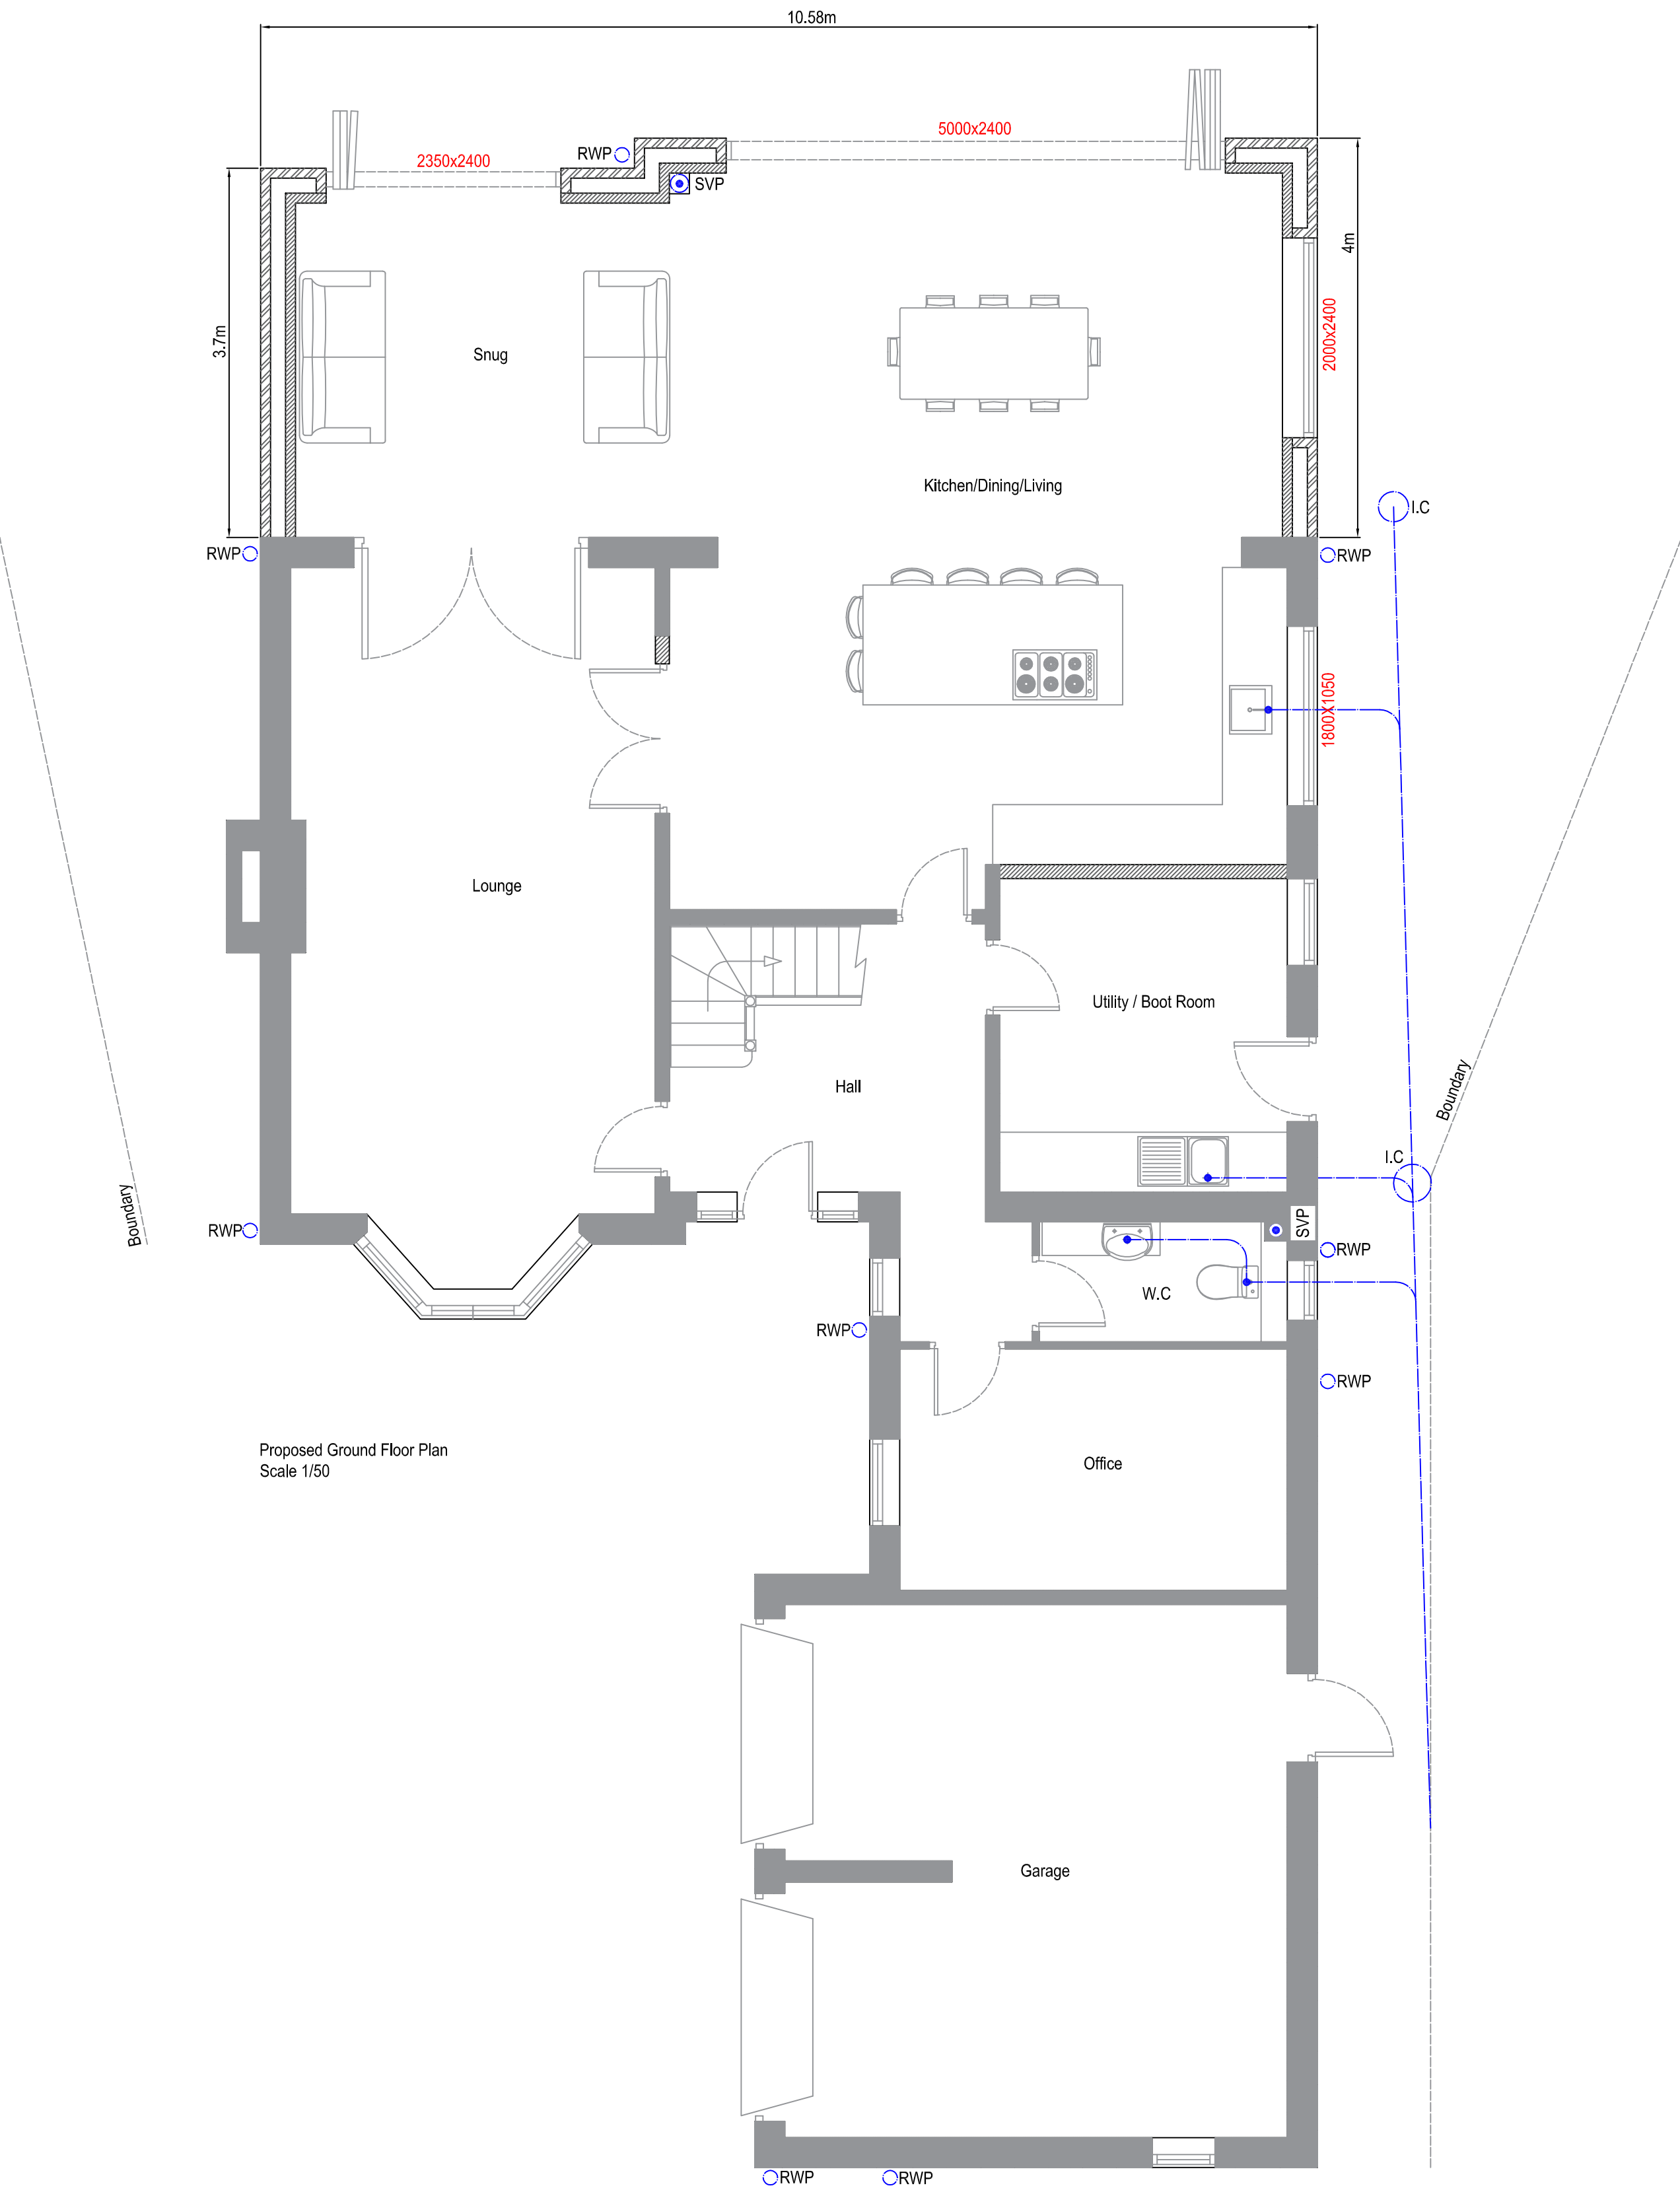

Title: PLANS & ELEVATIONS
Project: TWO / THREE STOREY REAR EXTENSION
Location: MR P & MRS H SATCHWELL, 12 HILL CLOSE, PECKLETON, LEICESTERSHIRE, LE9 7RQ

Onemoreroom
Architectural Designers

205 Glenfield Road
Leicester
LE3 6DL

Tel: 07970 431698
Email: info@omrleicester.co.uk
Date: 02.09.2023
Scale: varies @ A1

PHS01-01-23PL(Rev1)

