
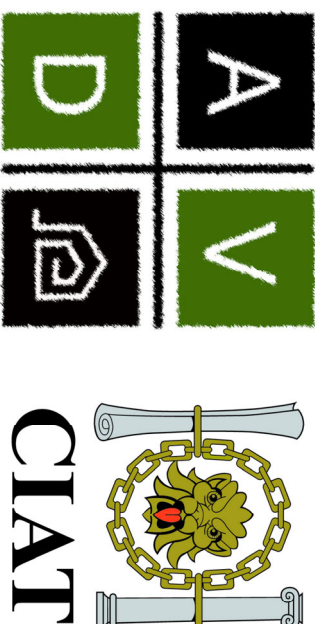
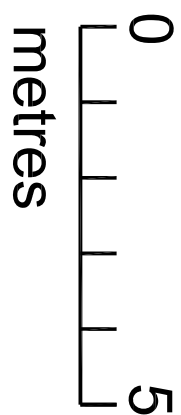
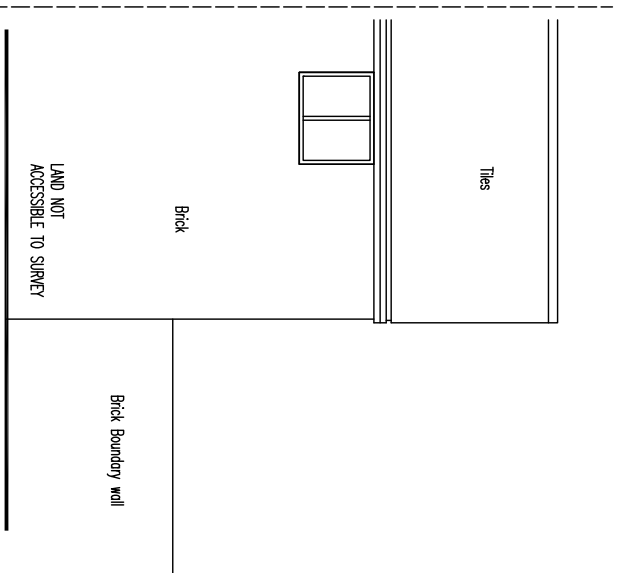
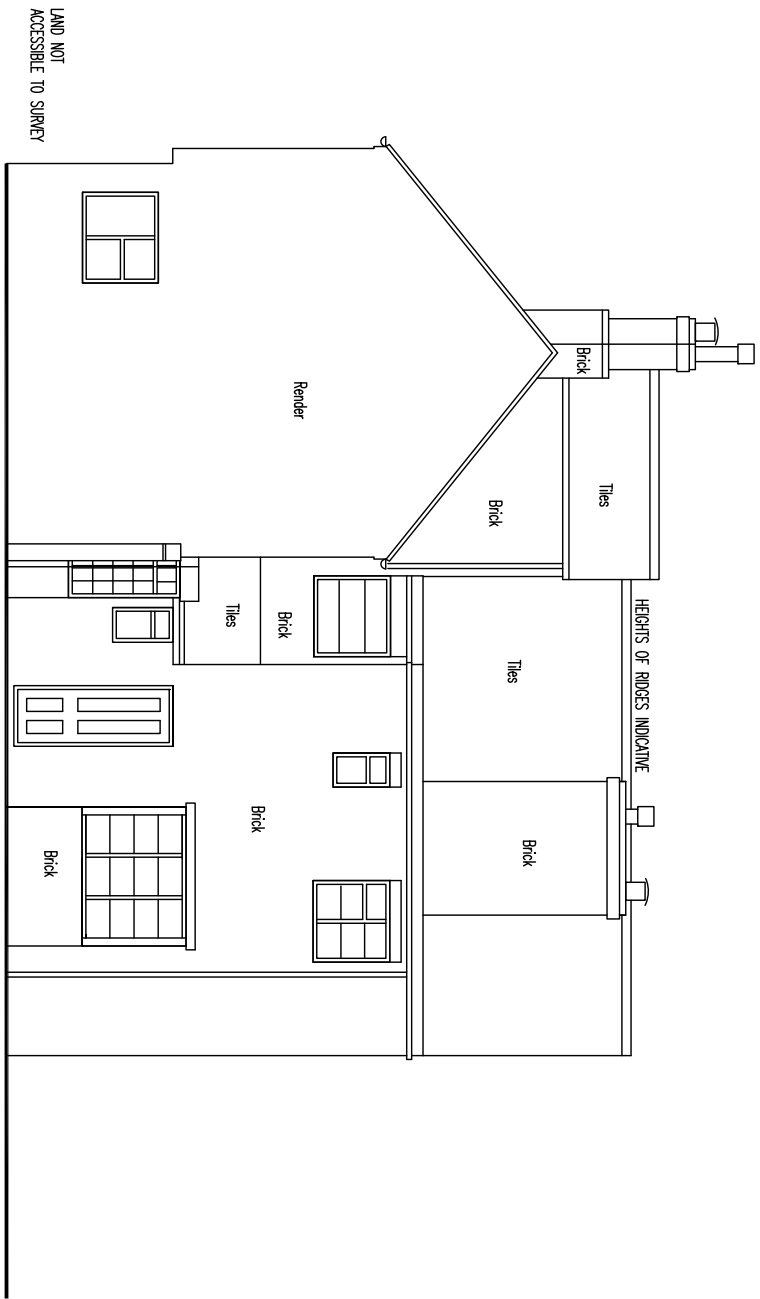
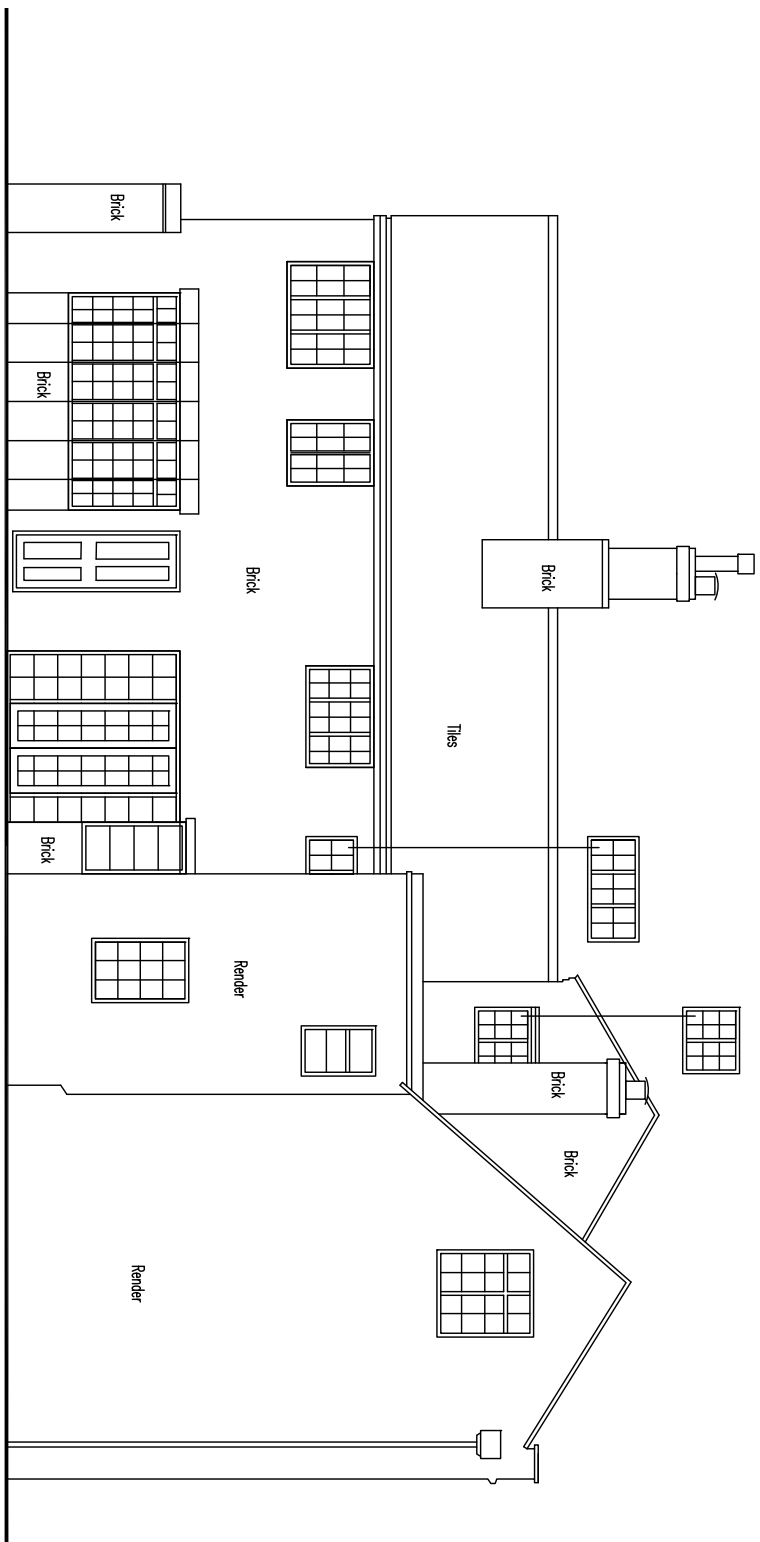
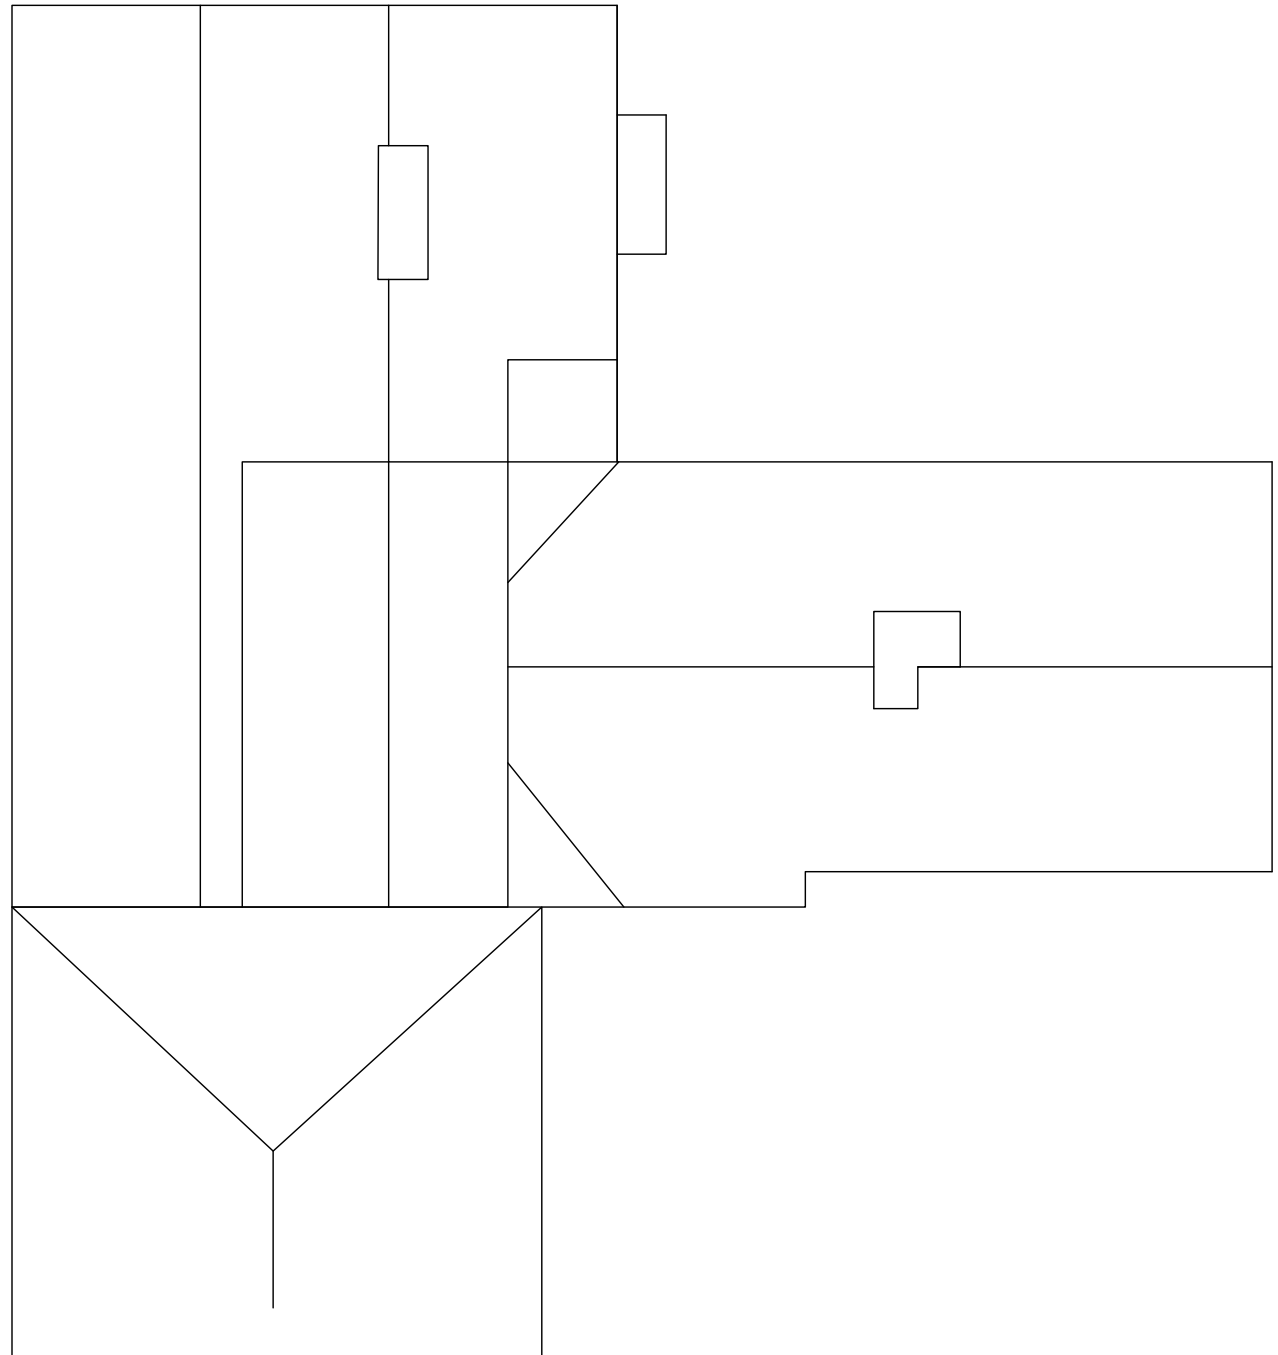
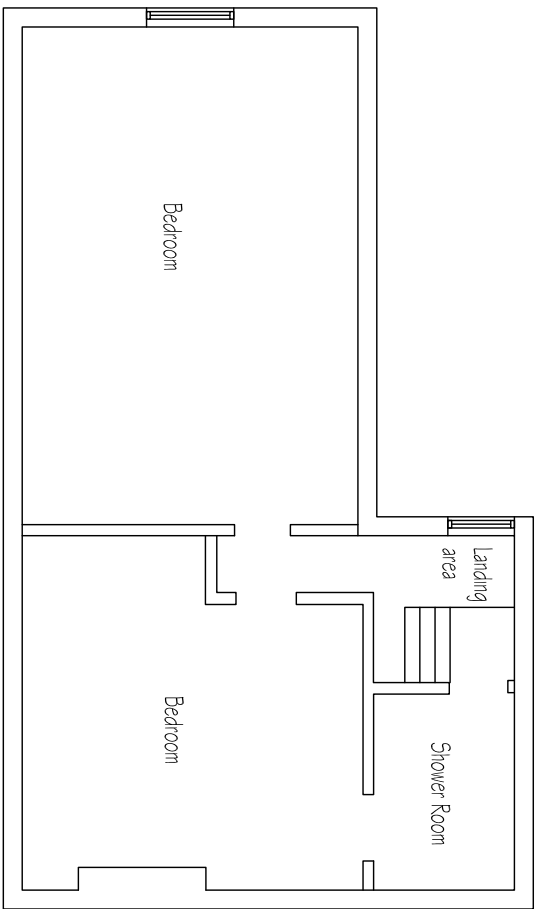
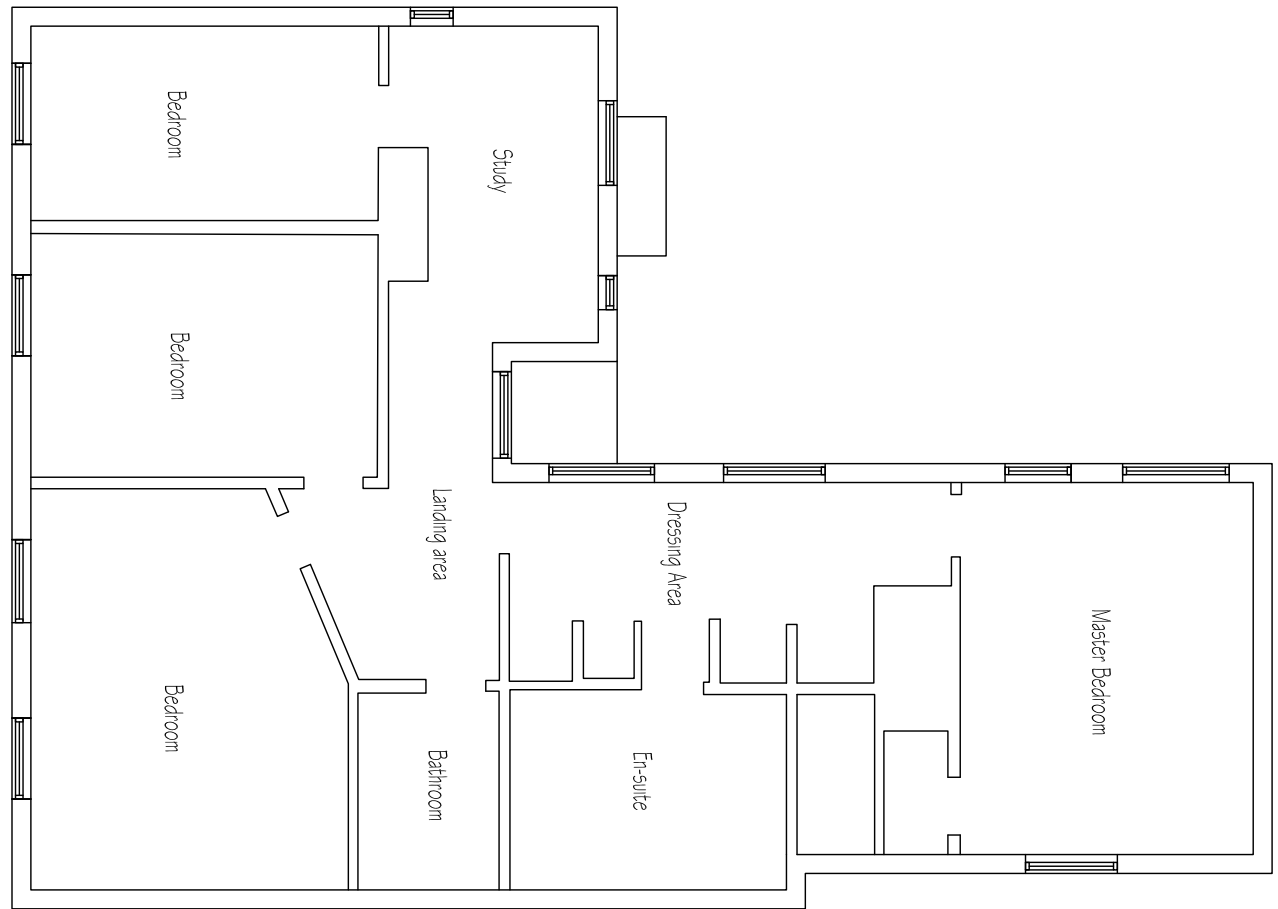


1. Drawings copyright of © Architectural Vistadesigns Ltd
2. Drawings not to be used without written consent.
3. Drawings are for information only and are not to be used for construction or working drawings.
4. All dimensions must be checked and verified on site before commencing works.
5. All dimensions must be checked and verified on site before commencing works.
6. OS data may have been used for the purpose of a Planning submission.
7. Do not scale from the drawings.

Revisions		
Rev.	Date	Comments

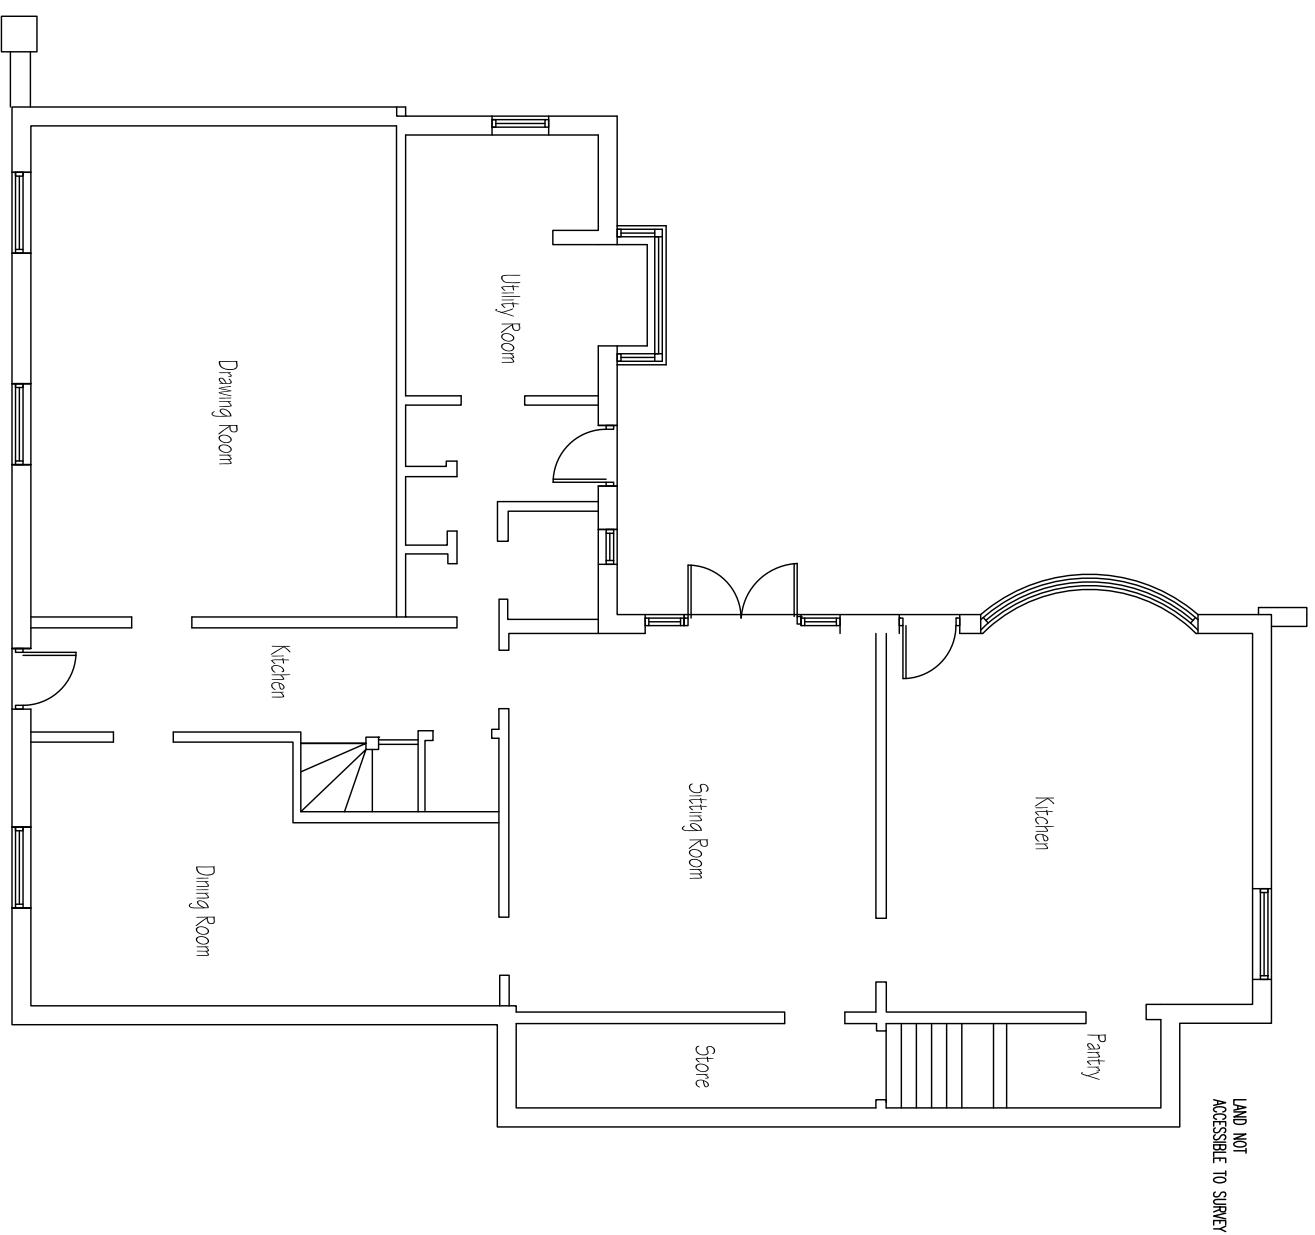

Architectural Vistadesigns Ltd
at: The Padlock, 118 Padlock Way, Hinckley, Leics LE10 0BZ

m: 0785 458 2564 t: 01455 698 839

w: www.architecturalvistadesigns.co.uk

e: studio@architecturalvistadesigns.co.uk

Client: Dean Dwg Status: PLANNING

Dwg: Existing Plans

Project: Proposed replacement windows, render to external walls & re-roofing of flat roof at The Grey House, 3 Church Street, Market Bosworth CV13 0LG

Scale: 1:100 @ A1

Date: 31.05.2023

Dwg No.

Drawn By: map

Rev.

AVD-770-HRB-PL01 -