


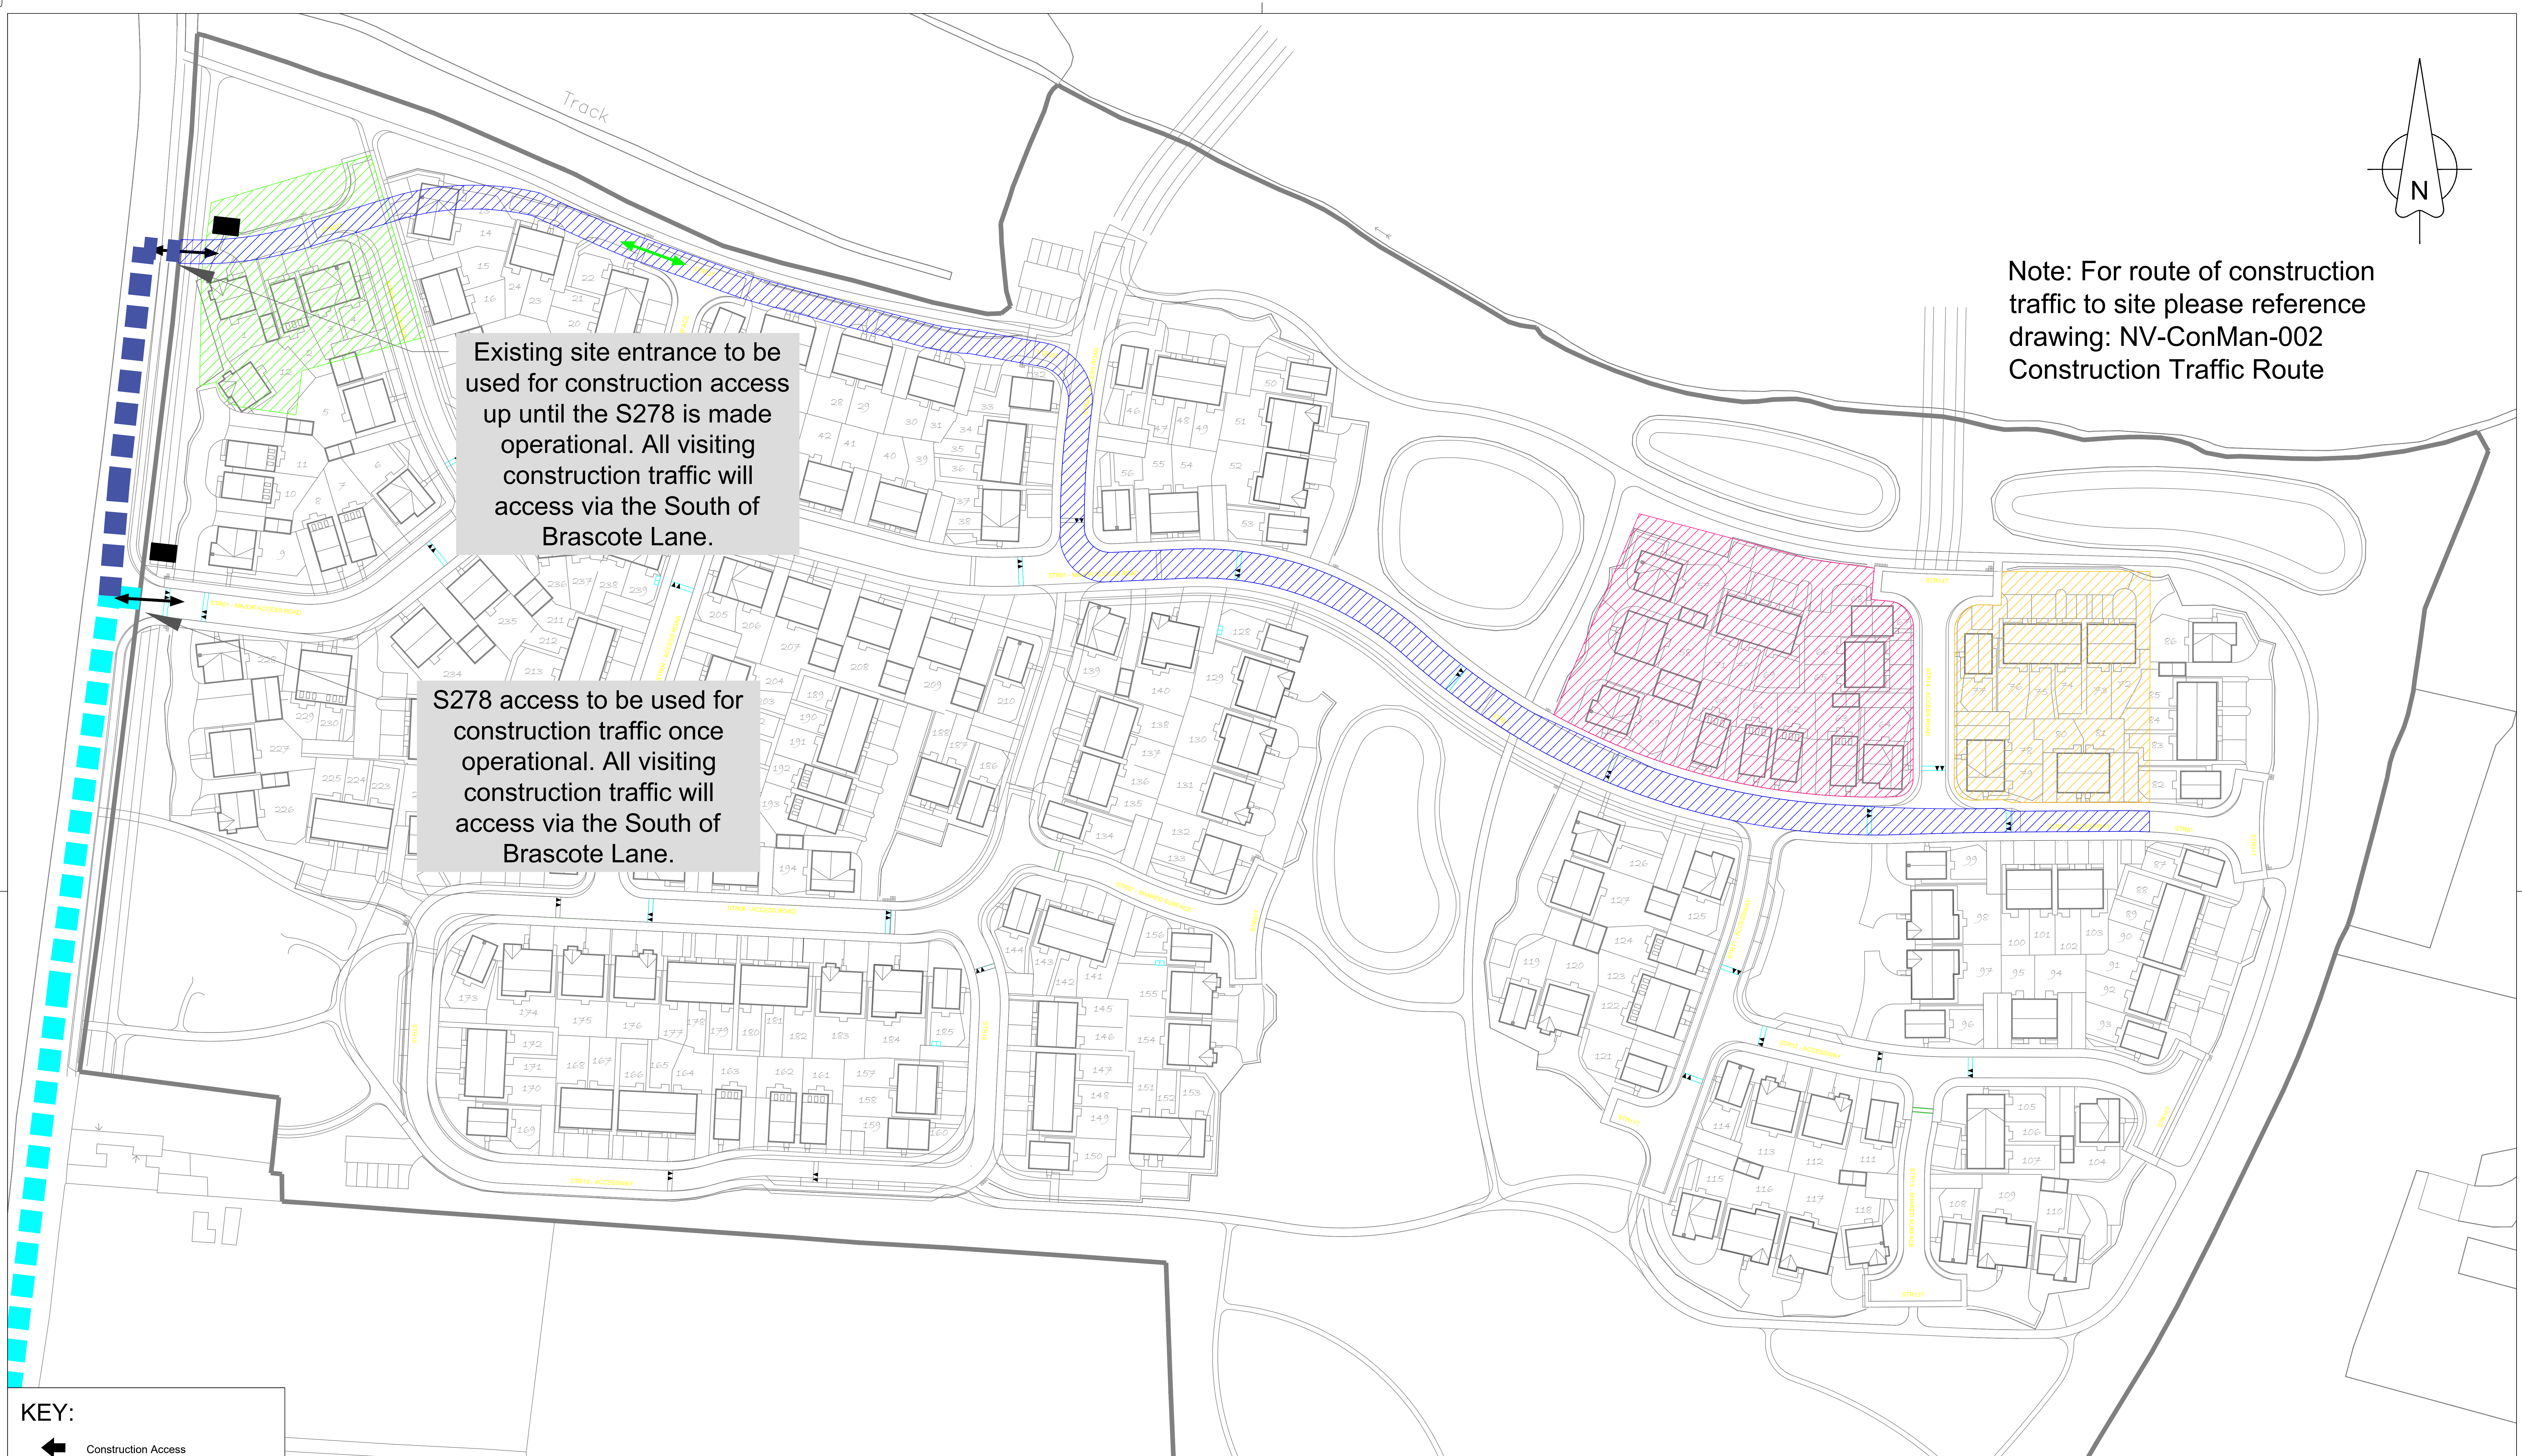

KEY:

Construction Access

Emergency Link

Temporary Compound, Storage & Parking

Compound, Storage & Parking

Parking

Temporary Site Haul Road (tarmac)

Wheel wash facility (within 10m of site entrance)

Temporary construction access until S278 access is operational

Construction access route once S278 is operational

D	Construction traffic access position revised. Temporary access through existing access shown.		02.05.25	Development Brascote Lane, Newbold verdon Persimmon Homes (North Midlands)	Date			Drawn / Checked by	
	Construction traffic access position revised. Site compound and parking position revised.		16.04.25		08/24		1/500@A0		PS
	Construction traffic note added.		16.04.25		Drawing Ref		NV_ConMan_001		Rev
	Buildroute amended and compound location moved.		27.08.24		Drawing Status		—		D
	Description		Date						
C	Construction traffic access position revised. Site compound and parking position revised.		16.04.25	Development Brascote Lane, Newbold verdon Persimmon Homes (North Midlands)	Date		08/24		PS
B	Construction traffic note added.		16.04.25		Drawing Ref		NV_ConMan_001		Rev
A	Buildroute amended and compound location moved.		27.08.24		Drawing Status		—		D
Rev	Description		Date						