
REVISION

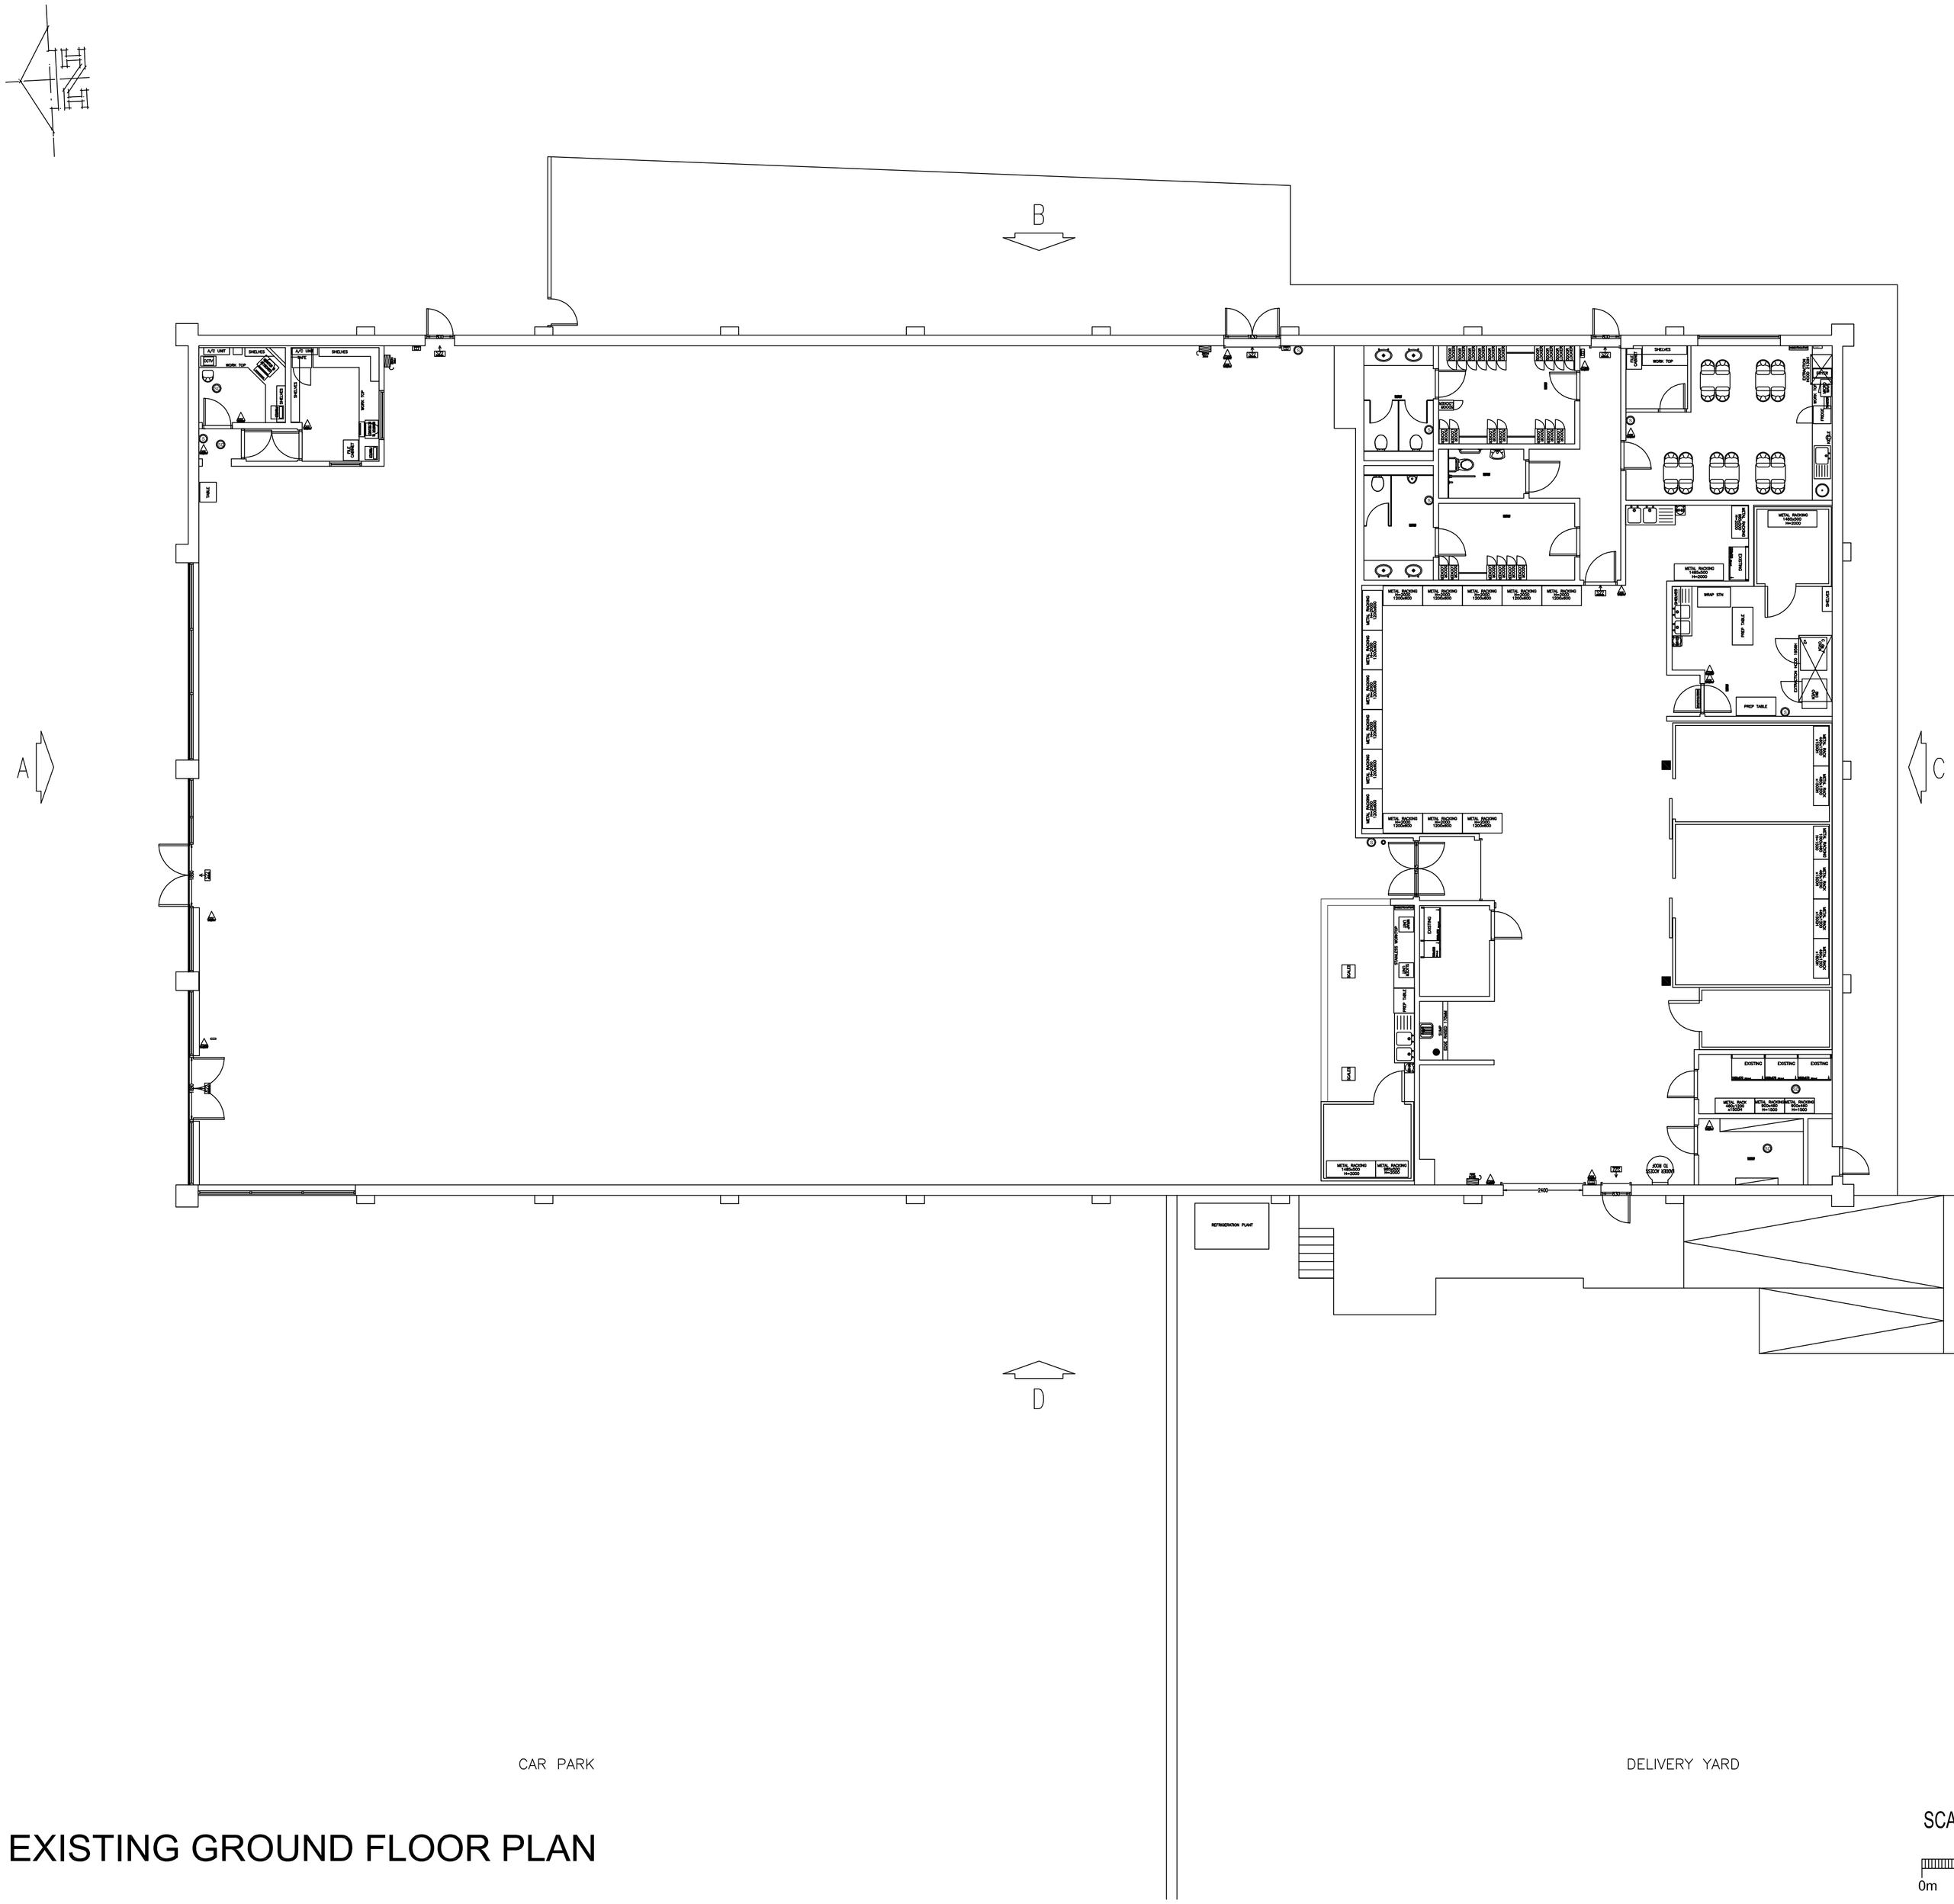

EXISTING GROUND FLOOR PLAN

SCALE 1:100

0m 2 4 6 8 10

© THE CONTENTS OF THIS DRAWING REMAIN THE SOLE PROPERTY OF WELLSFIELD ASSOCIATES AND MUST NOT BE COPIED OR REPRODUCED WITHOUT PRIOR PERMISSION.

FULL SURVEY NOT CARRIED OUT, DRAWING PRODUCED USING INFORMATION SUPPLIED BY THE CLIENT

Wellsfield Associates

80 High Street,
Hadleigh,
Essex.
SS7 2PB
Tel: 01702 551123
Fax: 01702 558530
mail@wellsfieldassociates.co.uk

project

CO-OP SUPERMARKET
EARL SHILTON,
WOOD STREET,
LECEISTERSHIRE.
LE9 7ND

EXISTING GROUND FLOOR PLAN

date	drawn
JULY 11	DAR
scale	drg no.
1:100@A1	1872.02