
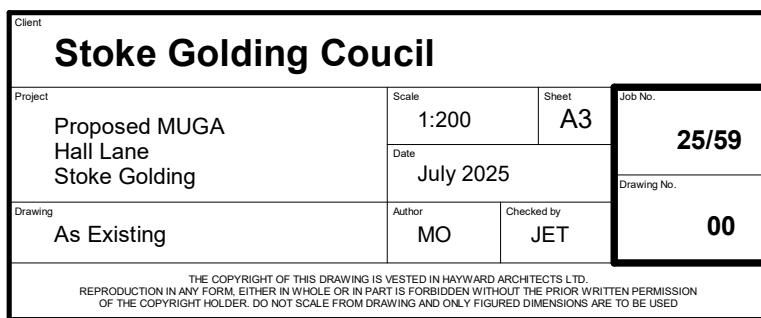


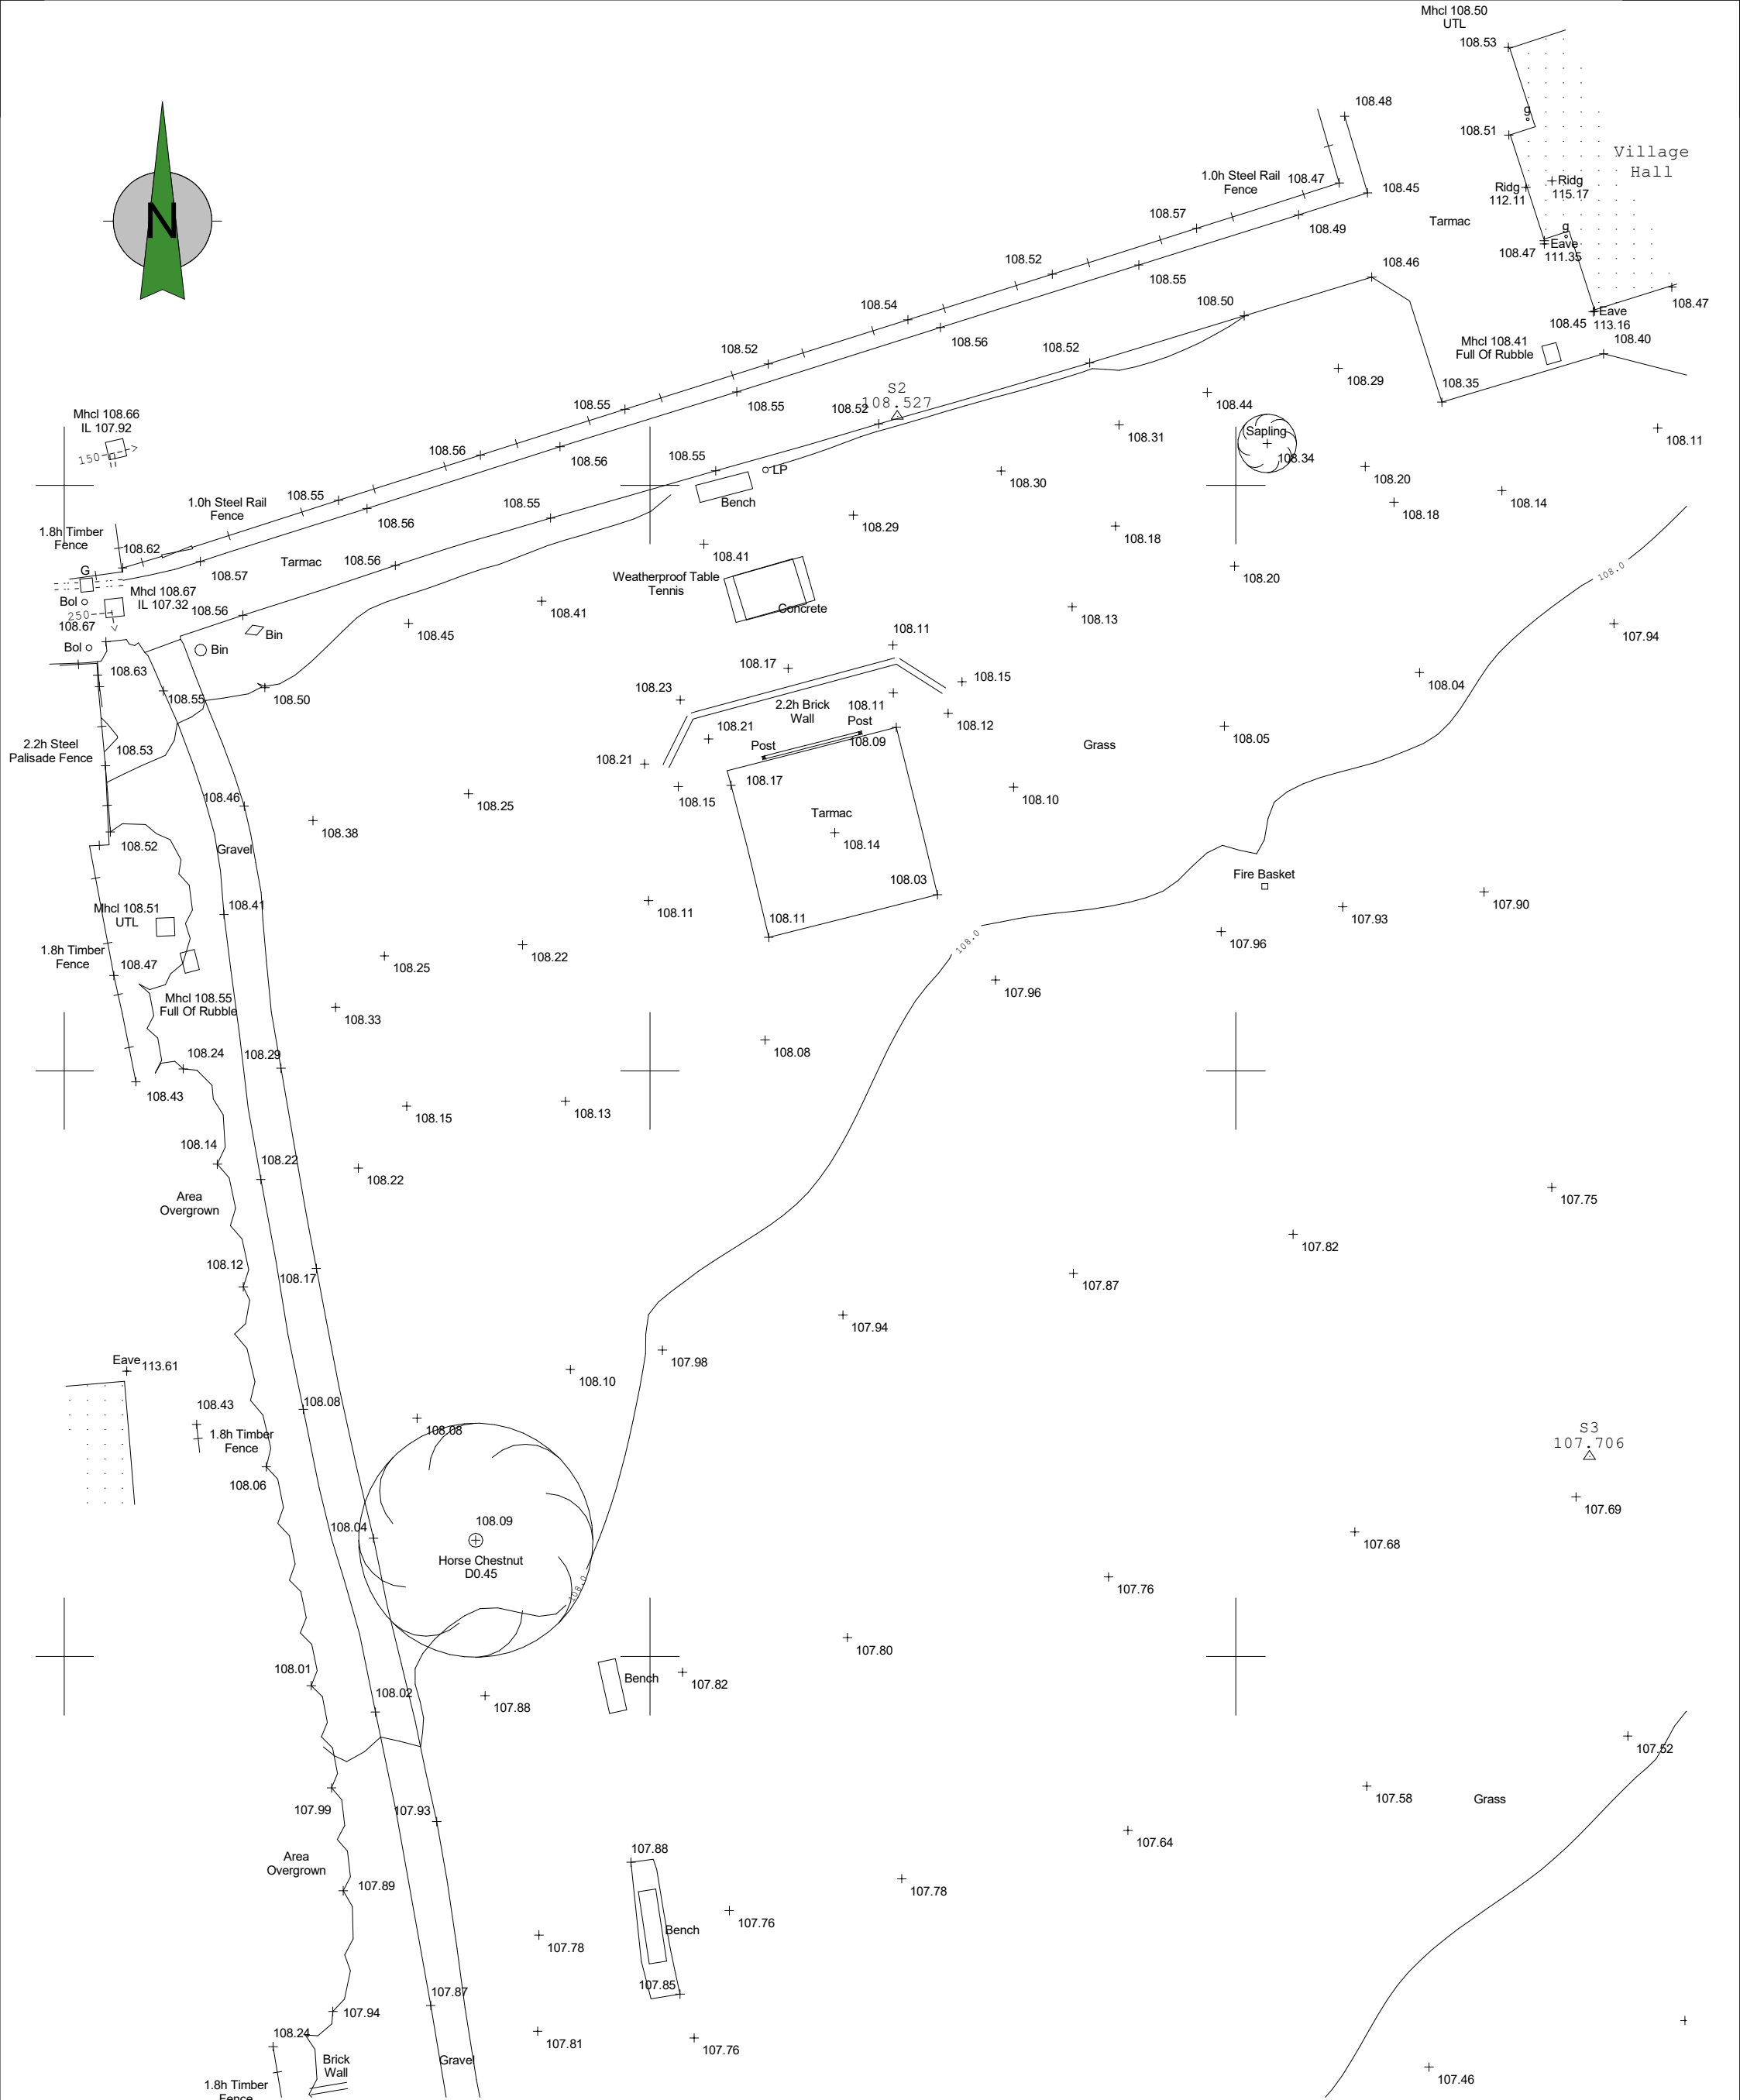

19 Station Road
Hinckley
Leicestershire
LE10 1AW
Tel: 01455 635 665
www.haywardarchitects.co.uk

Tel: 01455 635 665

www.haywardarchitects.co.uk