
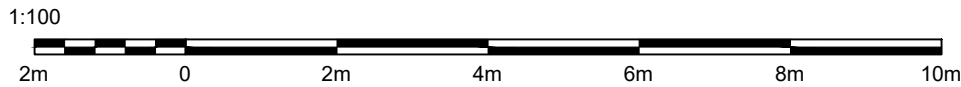
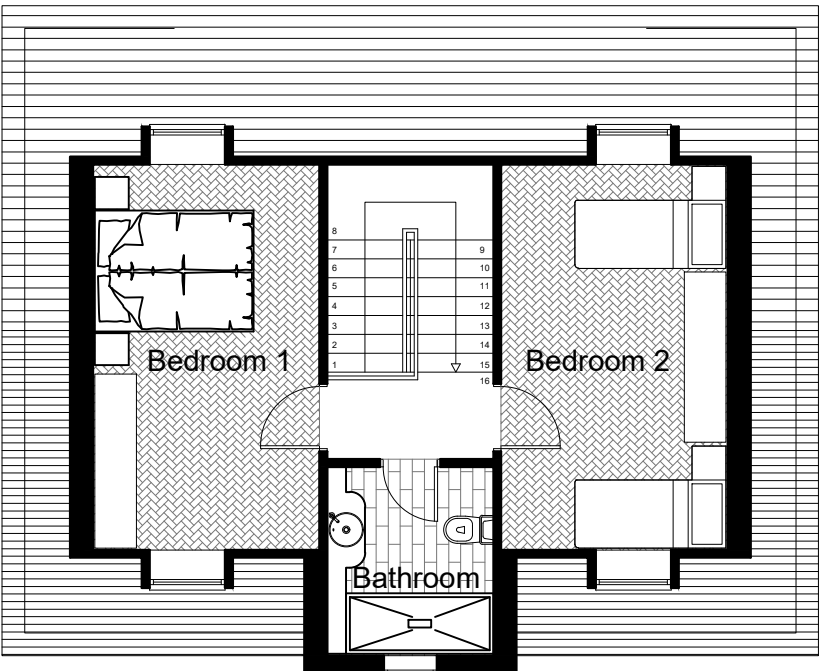
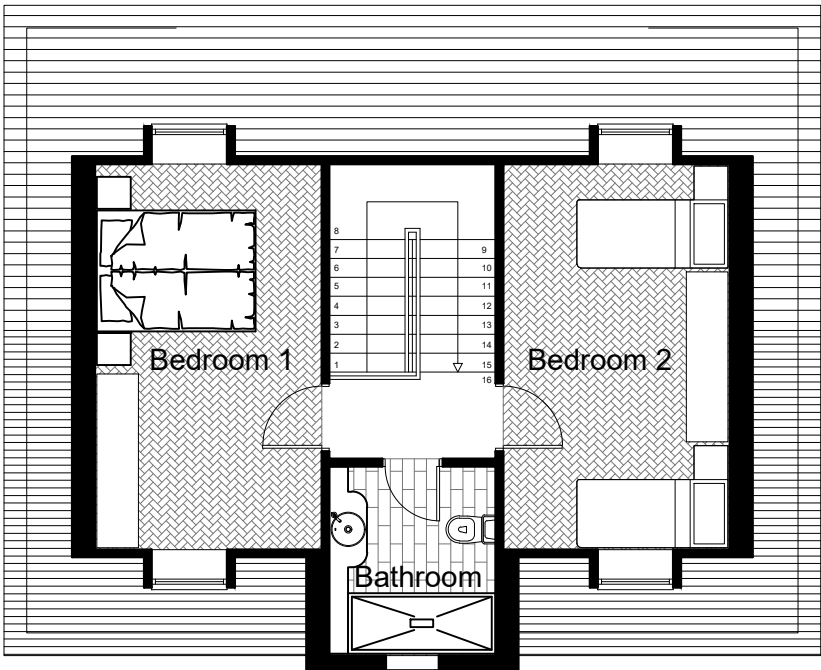
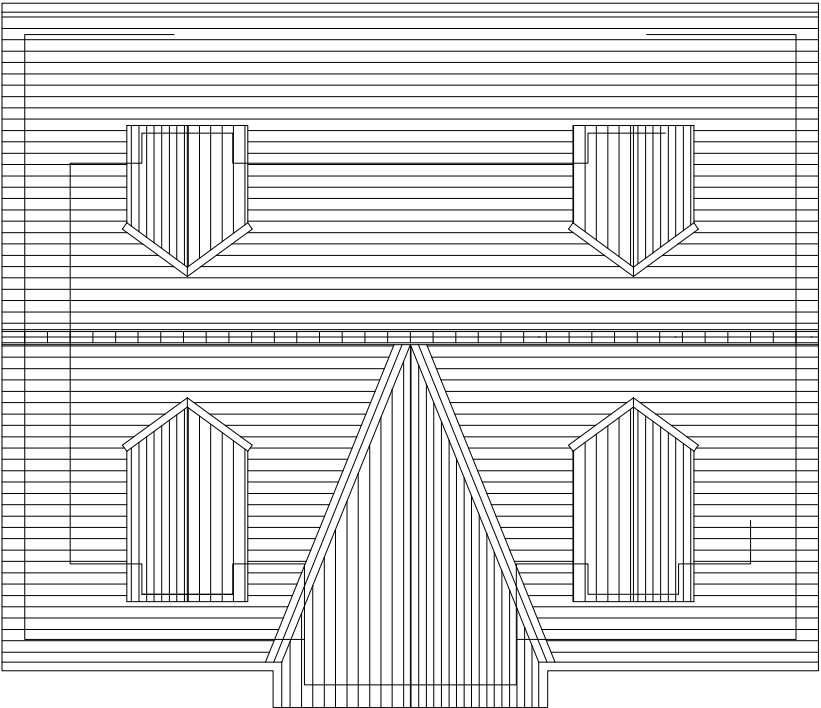
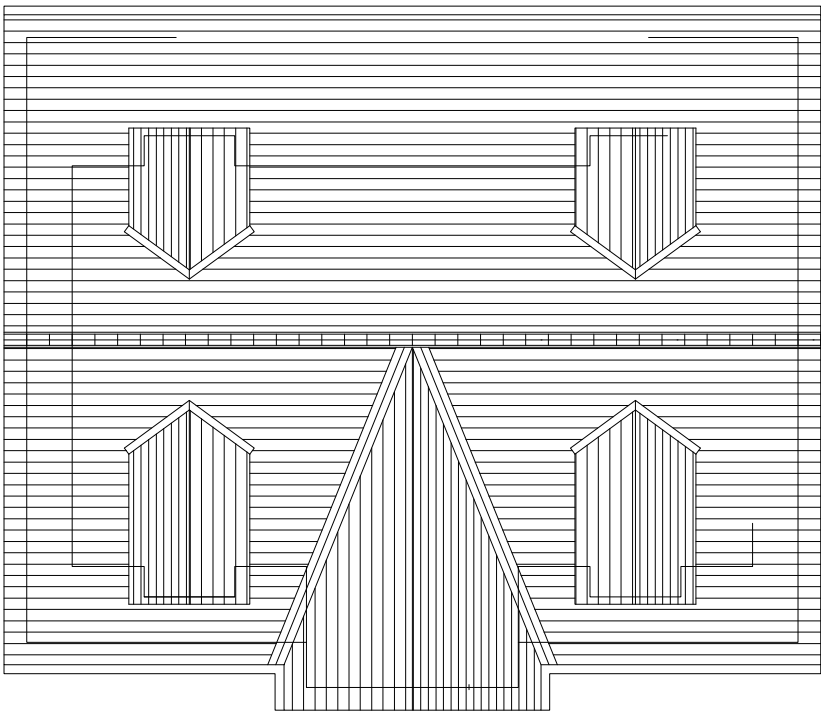


The Builder is to check and verify all building and site dimensions, levels and sewer invert levels prior to commencement of work.do not scale off this drawing, work to figured dimensions only.
This drawing must be read and checked with all structural and relevant specialist drawings.
The builder is to comply in all aspects with the current Building Regulations and latest codes of practice.
Ordnance Survey Ltd paper mapping licence / customer account number 100060636.

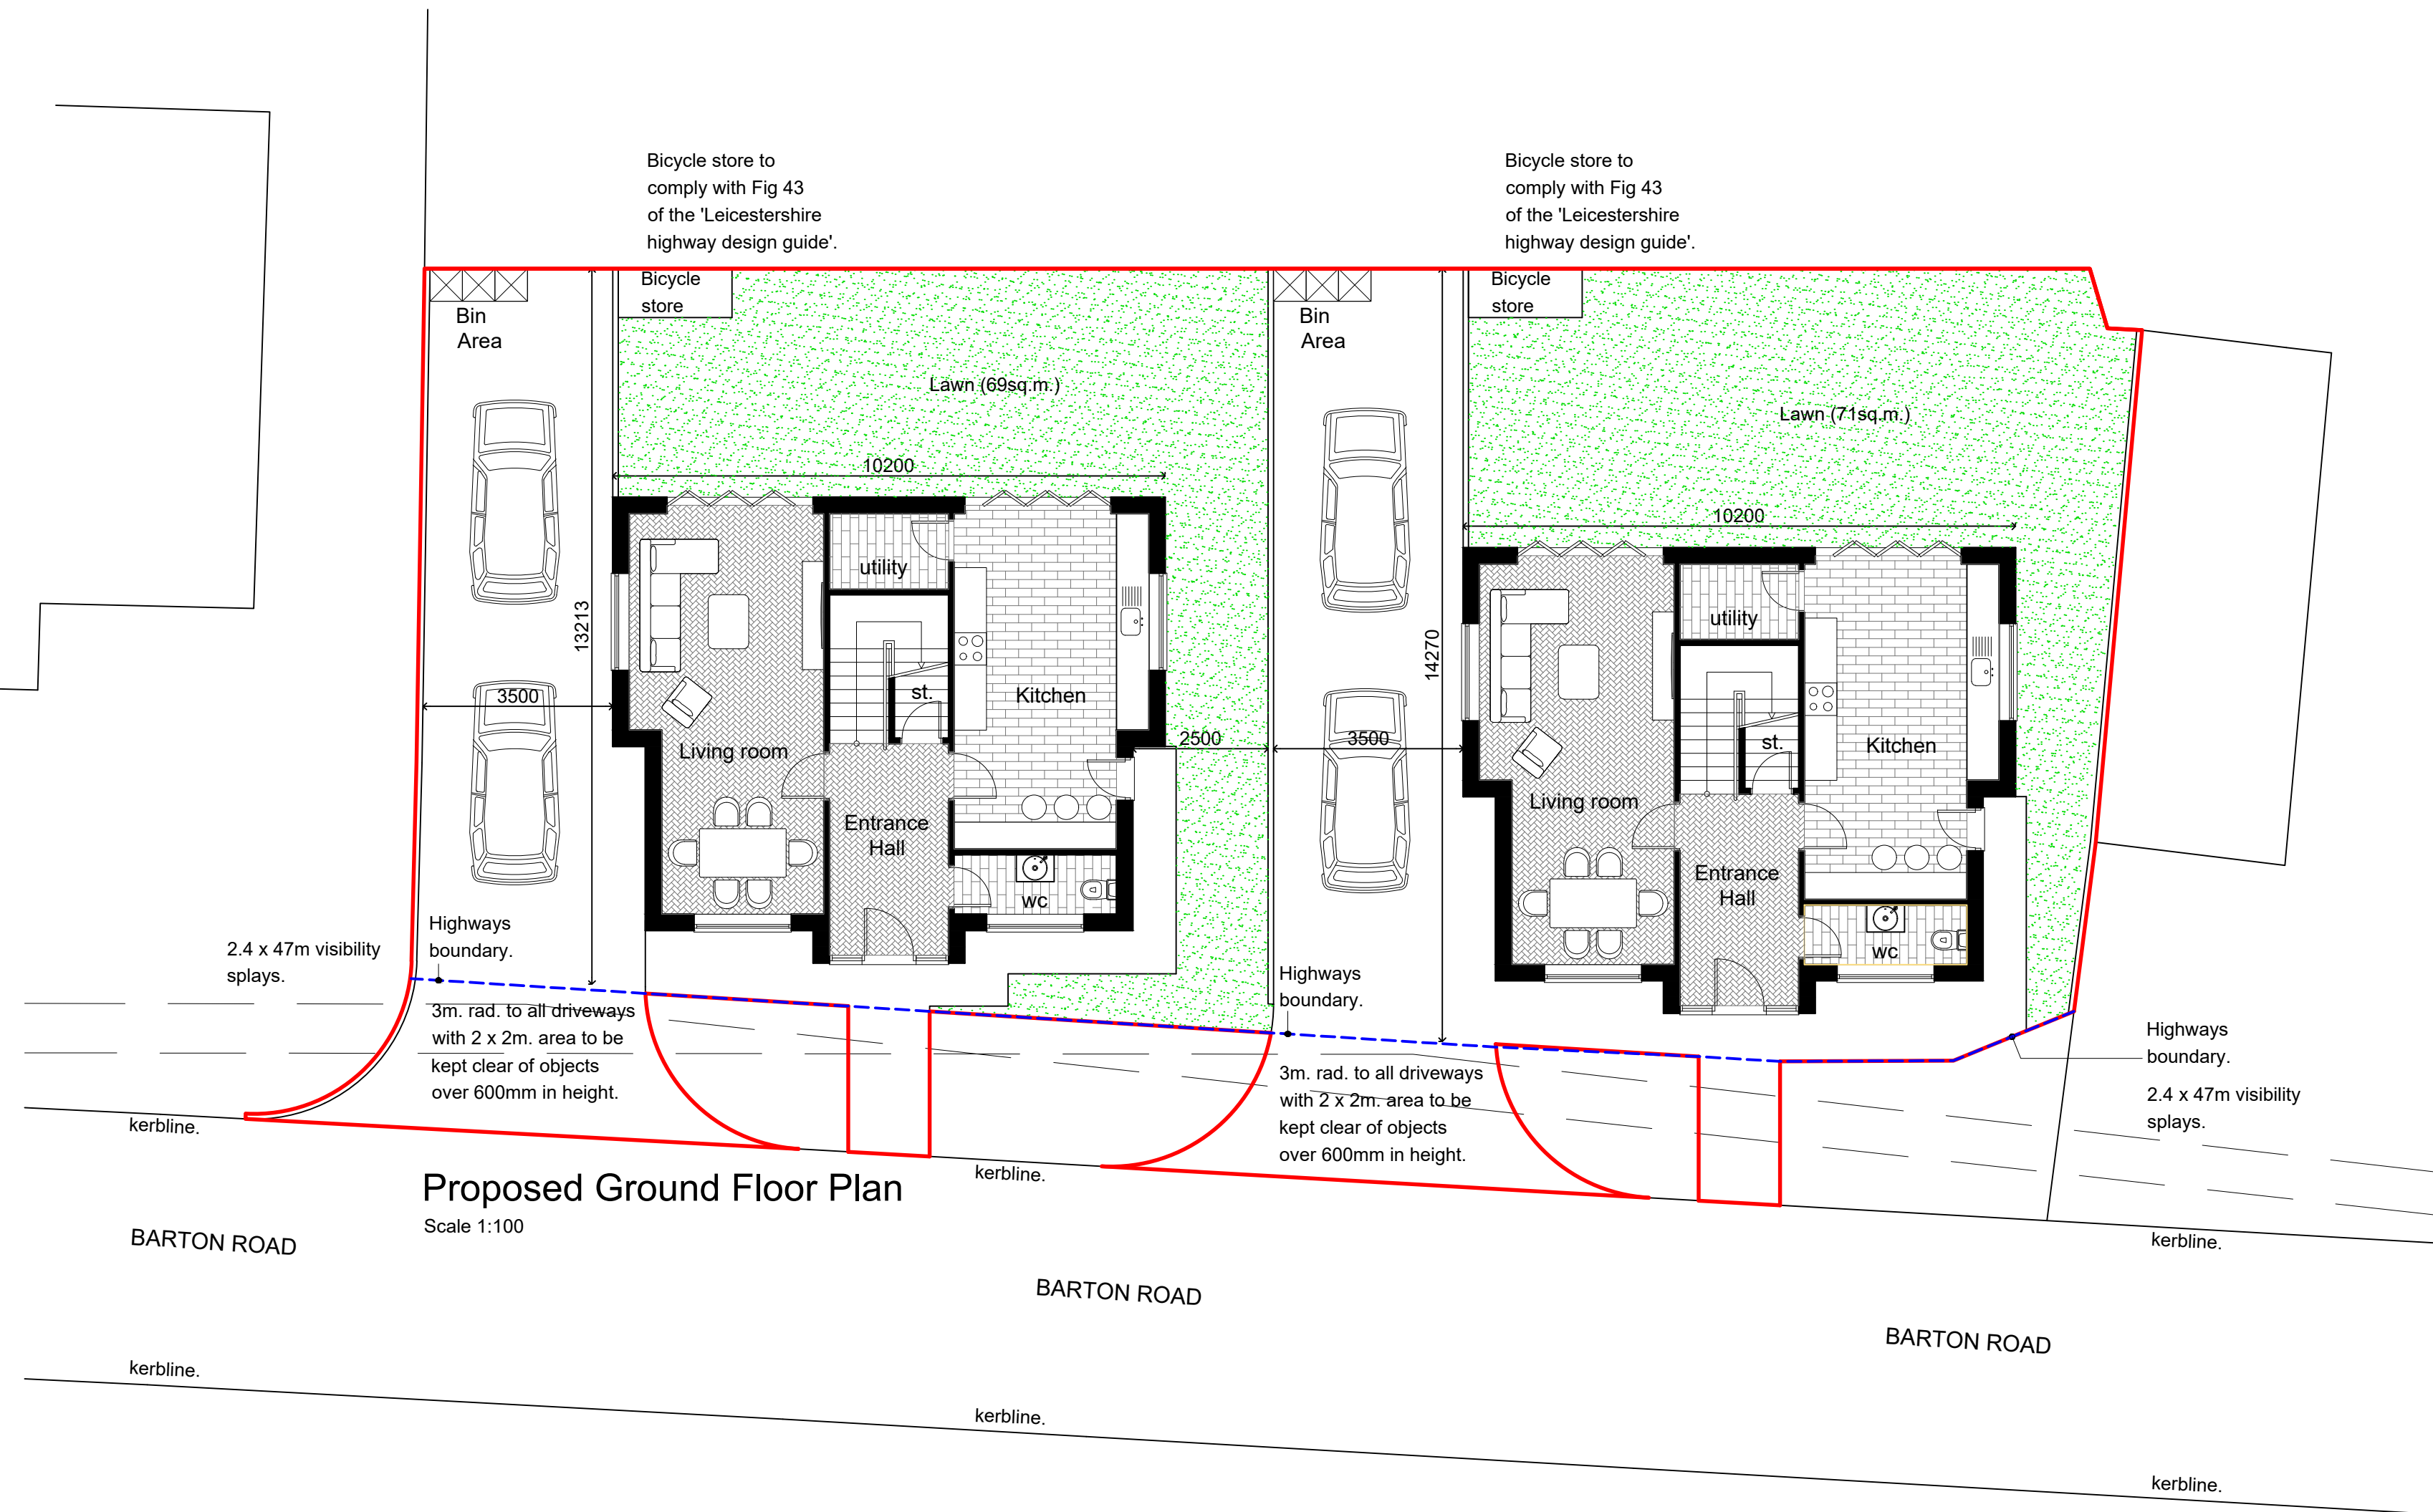

87 Barton Road, Nailstone
Proposed Plans
631 / 225 / 04
1:100 @ A1
ALDER MILL
SHEPPY ROAD
WATFORD, Herts
WD17 7JH
TEL 01827 716666
FAX 01827 718111

Project: 87 Barton Road, Nailstone
Drawing: 631 / 225 / 04
Date: April 25
Scale: 1:100 @ A1
Note: All dimensions are in meters unless stated otherwise.
Easting: 500000
Northing: 450000
Datum: GM
Units: E