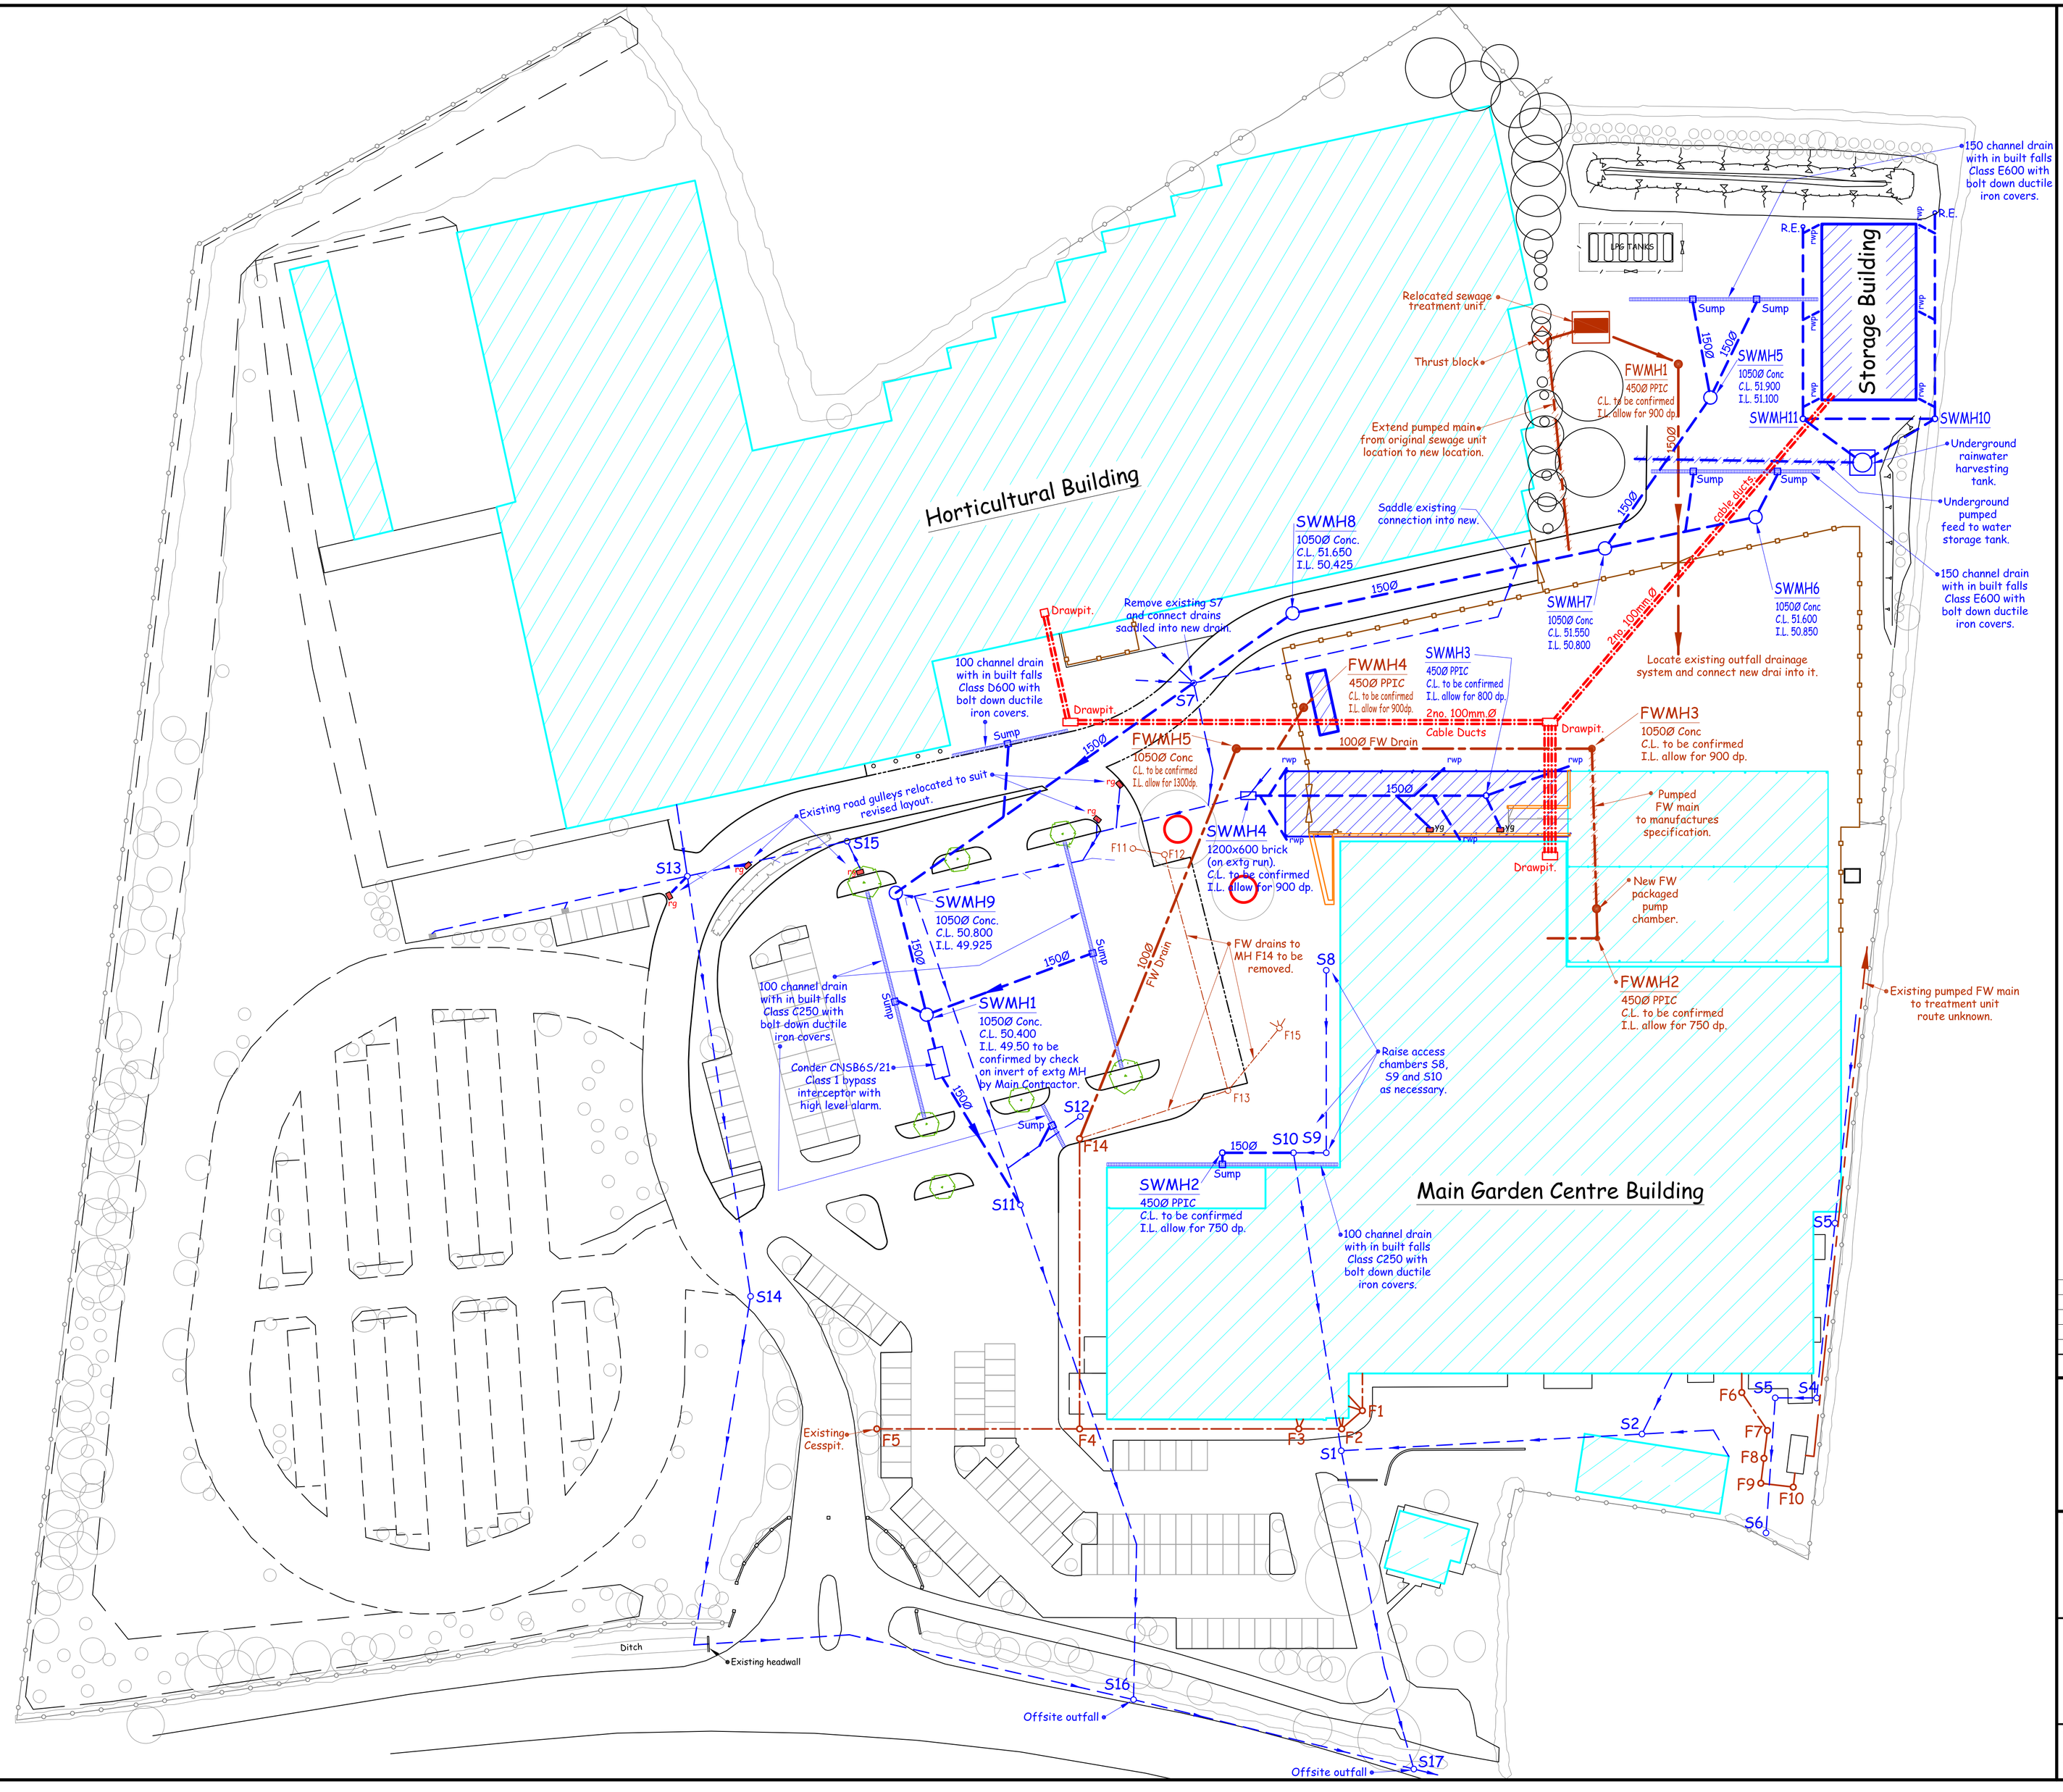


Notes

1. This drawing to be read in conjunction with all other relevant Architechs and Vincent and Rymill drawings.
2. Drainage to be in accordance with Part H of the Building Regulations and BS EN 752 Parts 1 - 4.
3. All drains to be 100mm. diameter unless shown otherwise.
4. Note all levels to be re confirmed by site survey by Main Contractor prior to commencement of construction.

Rev	Details	Date
E	LPG tank positions altered.	28.02.11
D	Updated.	15.11.10
C	Updated.	20.10.10
B	Ducts to Storage Building added.	30.09.10
A	Issued for planning conditions.	24.09.10

VINCENT & RYMILL

Consulting Civil & Structural Engineers

Lakeside Country Club, Frimley Green, Camberley, Surrey GU16 6PT
Tel: (01252) 834242
Fax: (01252) 838989
Email address: frimley@vincentrymill.co.uk

The Old Registry Office, 20 Amersham Hill, High Wycombe, Bucks HP13 6NZ.
Tel: (01494) 474447
Fax: (01494) 471714
Email address: wycombe@vincentrymill.co.uk

Job

The Garden Centre Group
Woodlands Garden Centre, Ashby Road, Stapleton, Leicestershire LE9 8JE

Title

Proposed Site Plan Showing Services and Drainage Layout

Scale at A1	Date	Job No	Drg No	Rev
1:500	July 2010	10D05	03	E

D2