


This drawing is to be read in conjunction with Drawing No. 19.3676.01 'Topographical Survey'

This drawing is to be read in conjunction with Drawing No.'s 19.3676.36-42 'Production Drawings'

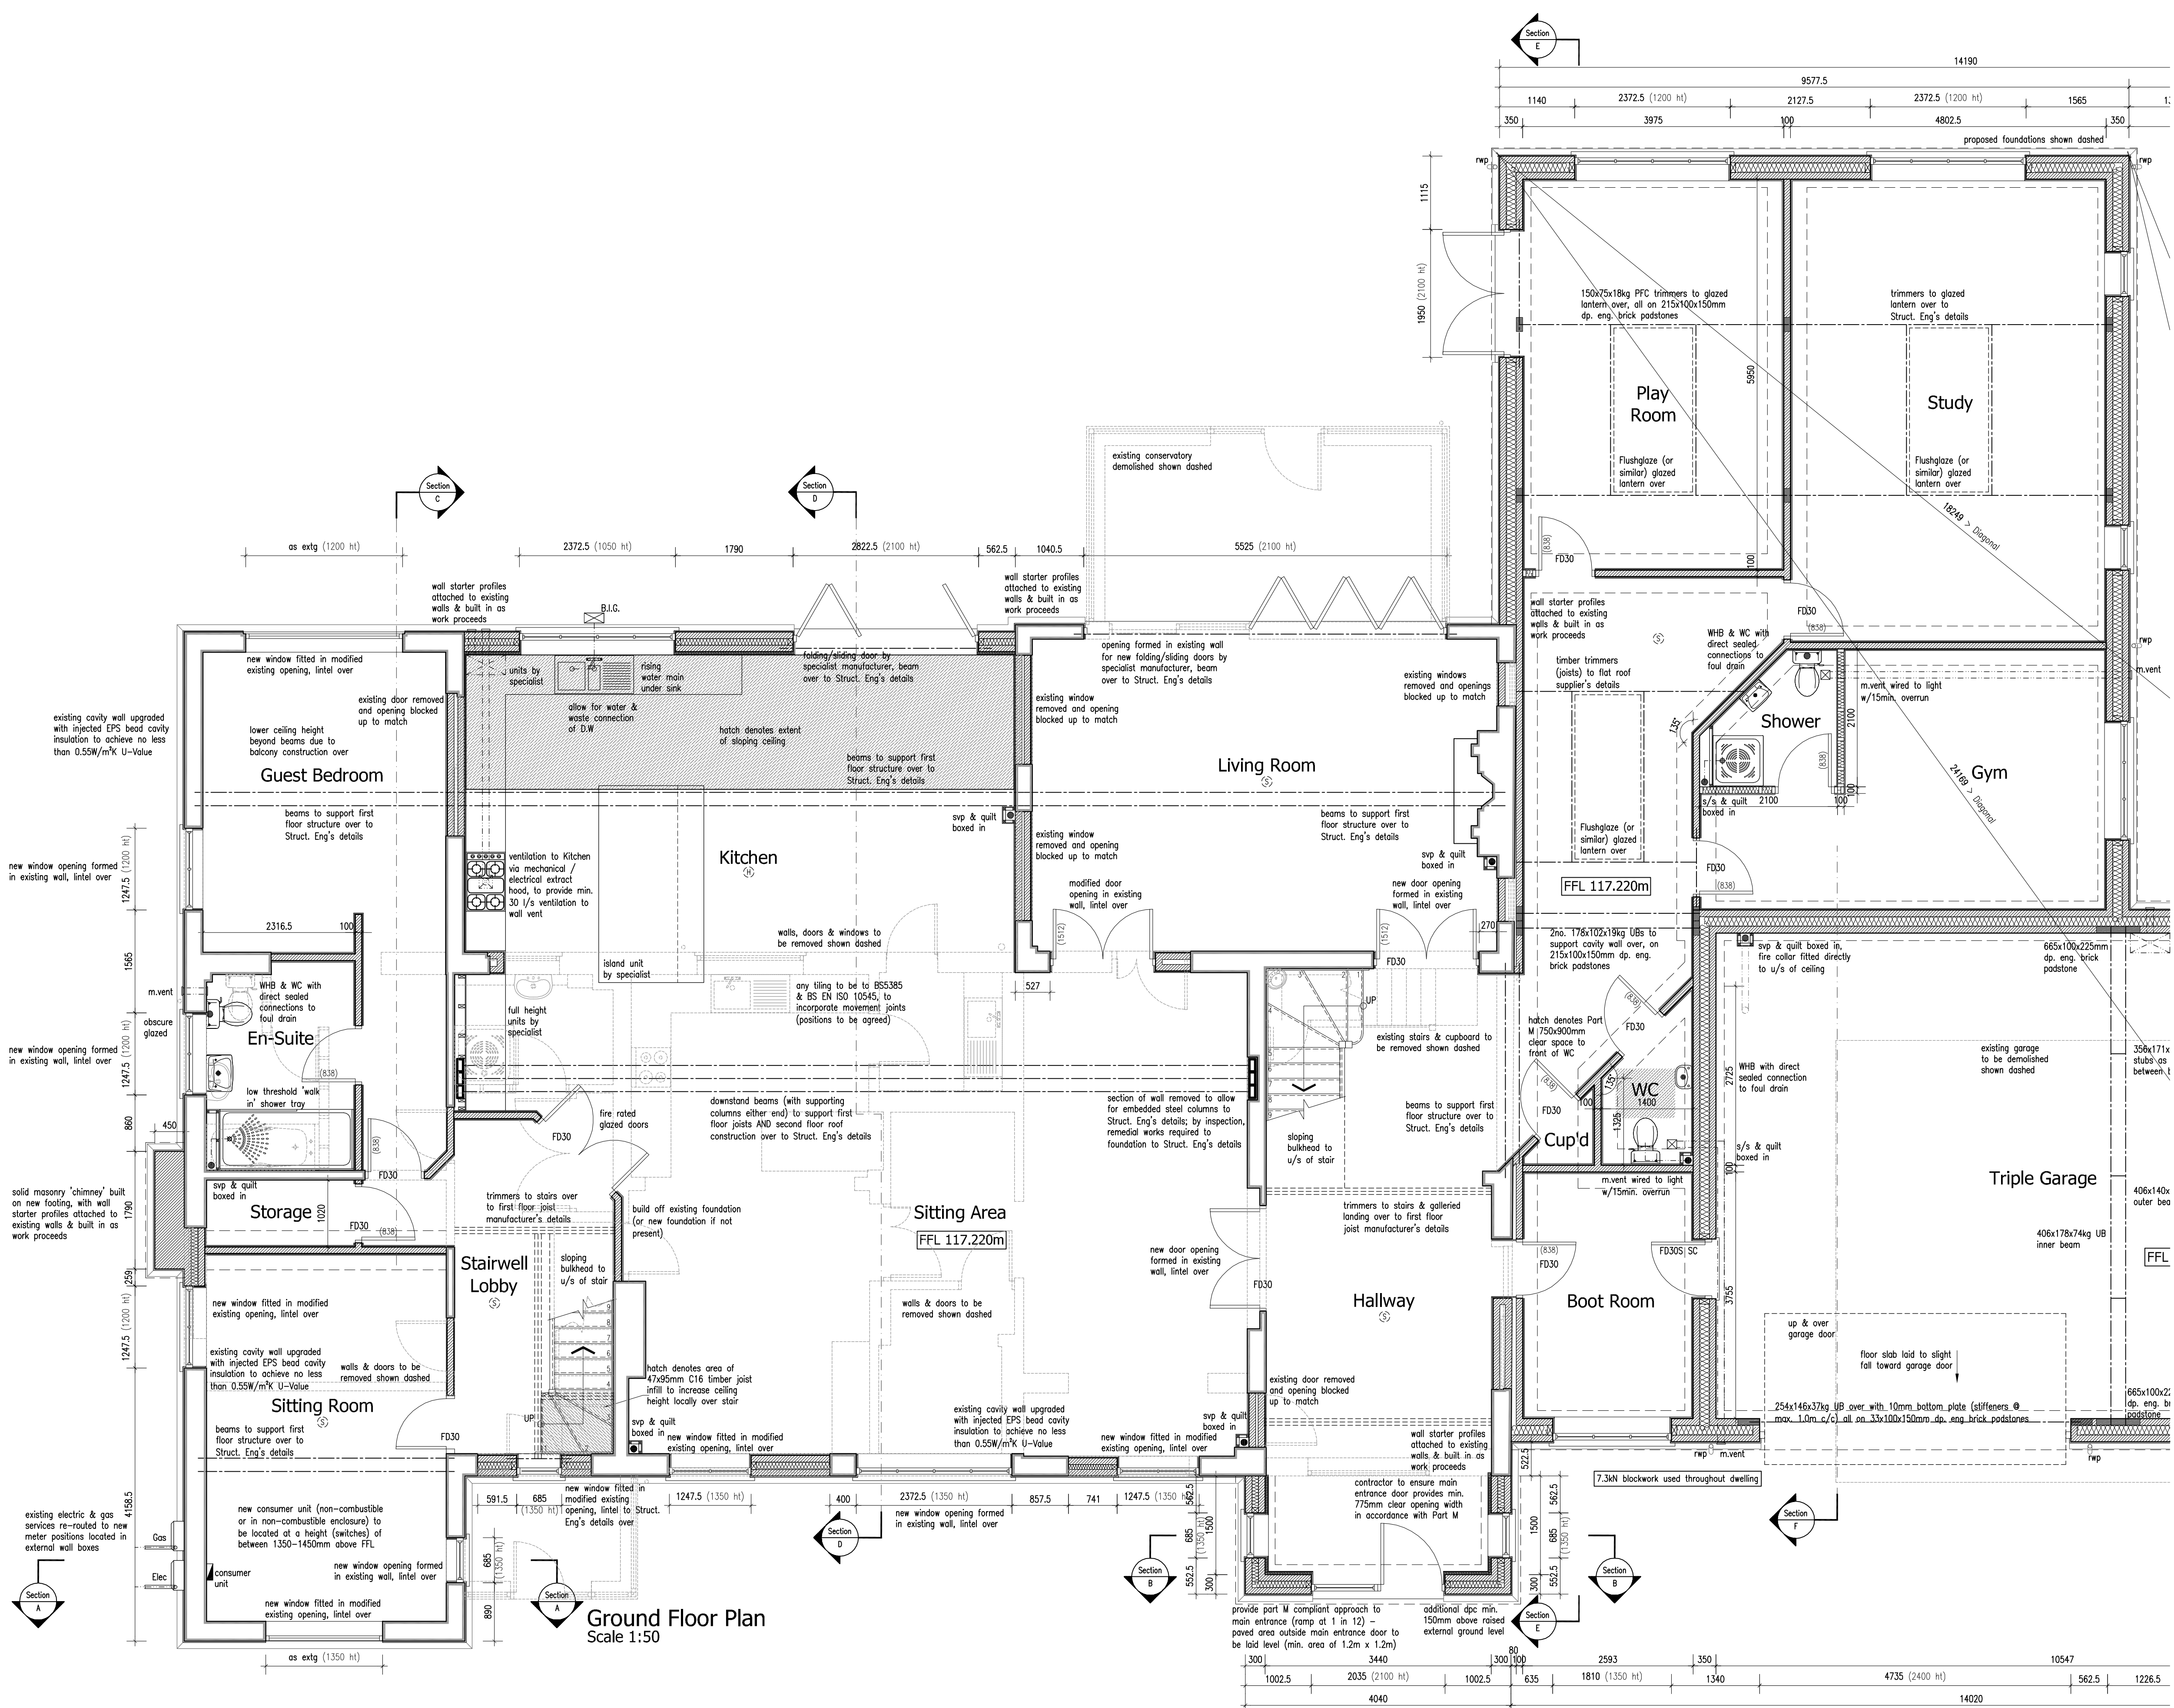

Revisions :

Figured dimensions must be taken in preference to scaled dimensions and any discrepancies are to be referred to David Granger Architectural Design Limited. Contractors, subcontractors and suppliers must verify all dimensions on site before commencing any work or making any workshop drawings. All drawings are copyright of David Granger Architectural Design Limited. Ordnance Survey Data © Crown Copyright. All rights reserved. Licence No. AR100020449. Landmark Ref. L160816



DAVID GRANGER
ARCHITECTURAL DESIGN LIMITED

Project
Proposed Replacement Dwelling
Wiseacre
Leicester Lane
Desford, Leicestershire
Drawing Title
Production Drawing
Sheet 1 of 7

Client
Mr and Mrs D. Patel
Drawing No.
19.3676.36

Date
Oct 2023
Drawn by
JAC

Scale (A1 Size)
As Shown
Checked by
SF/MP

The Old Cottage Hospital, Leicester Road,
Ashby-de-la-Zouch, Leicestershire, LE65 1DB

Tel: 01530 560939
www.davidgrangerdesign.com
Company Reg. No. 5509112

PRODUCTION DRAWING

PROPOSED REPLACEMENT DWELLING - WISEACRE - LEICESTER LANE - DESFORD - LEICESTERSHIRE

