


Floor Area = 65.0m² (700ft²)

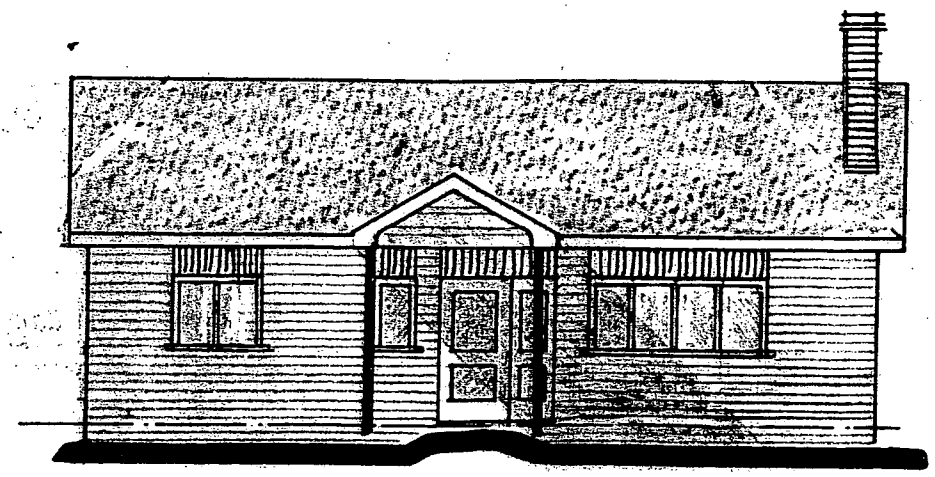


SOUTH ELEVATION 1:100

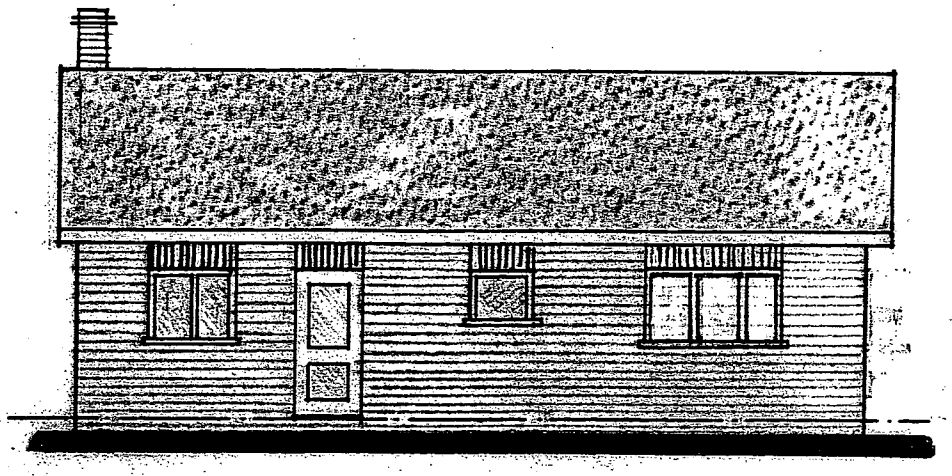

NORTH ELEVATION 1:100

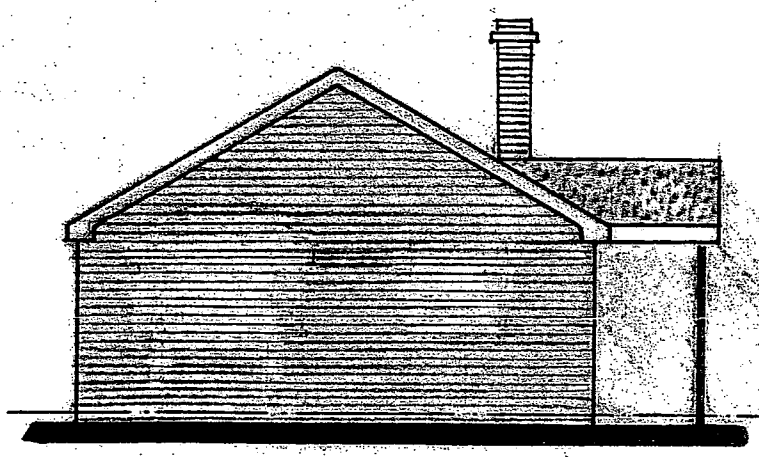

WEST ELEVATION 1:100

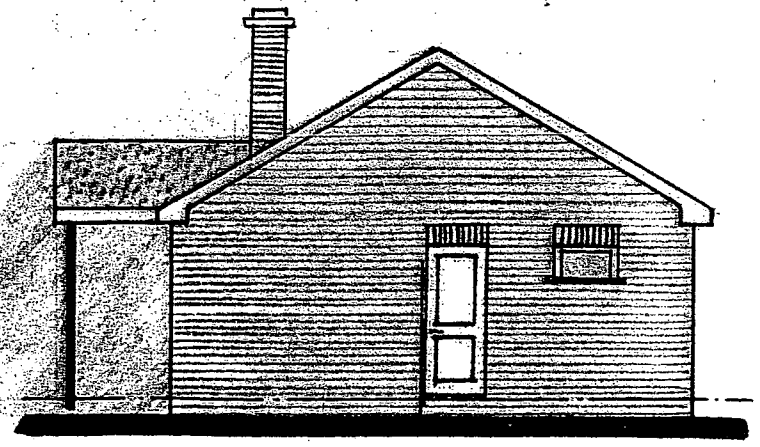


EAST ELEVATION 1:100

PROPOSED 2bed BUNGALOW
at 22 BEECHWOOD AVENUE
BURBAGE, HINKLEY LE10 2HD

FLOOR PLAN & ELEVATIONS

Scale :- various

Drwg No. AG/102 A July 2007

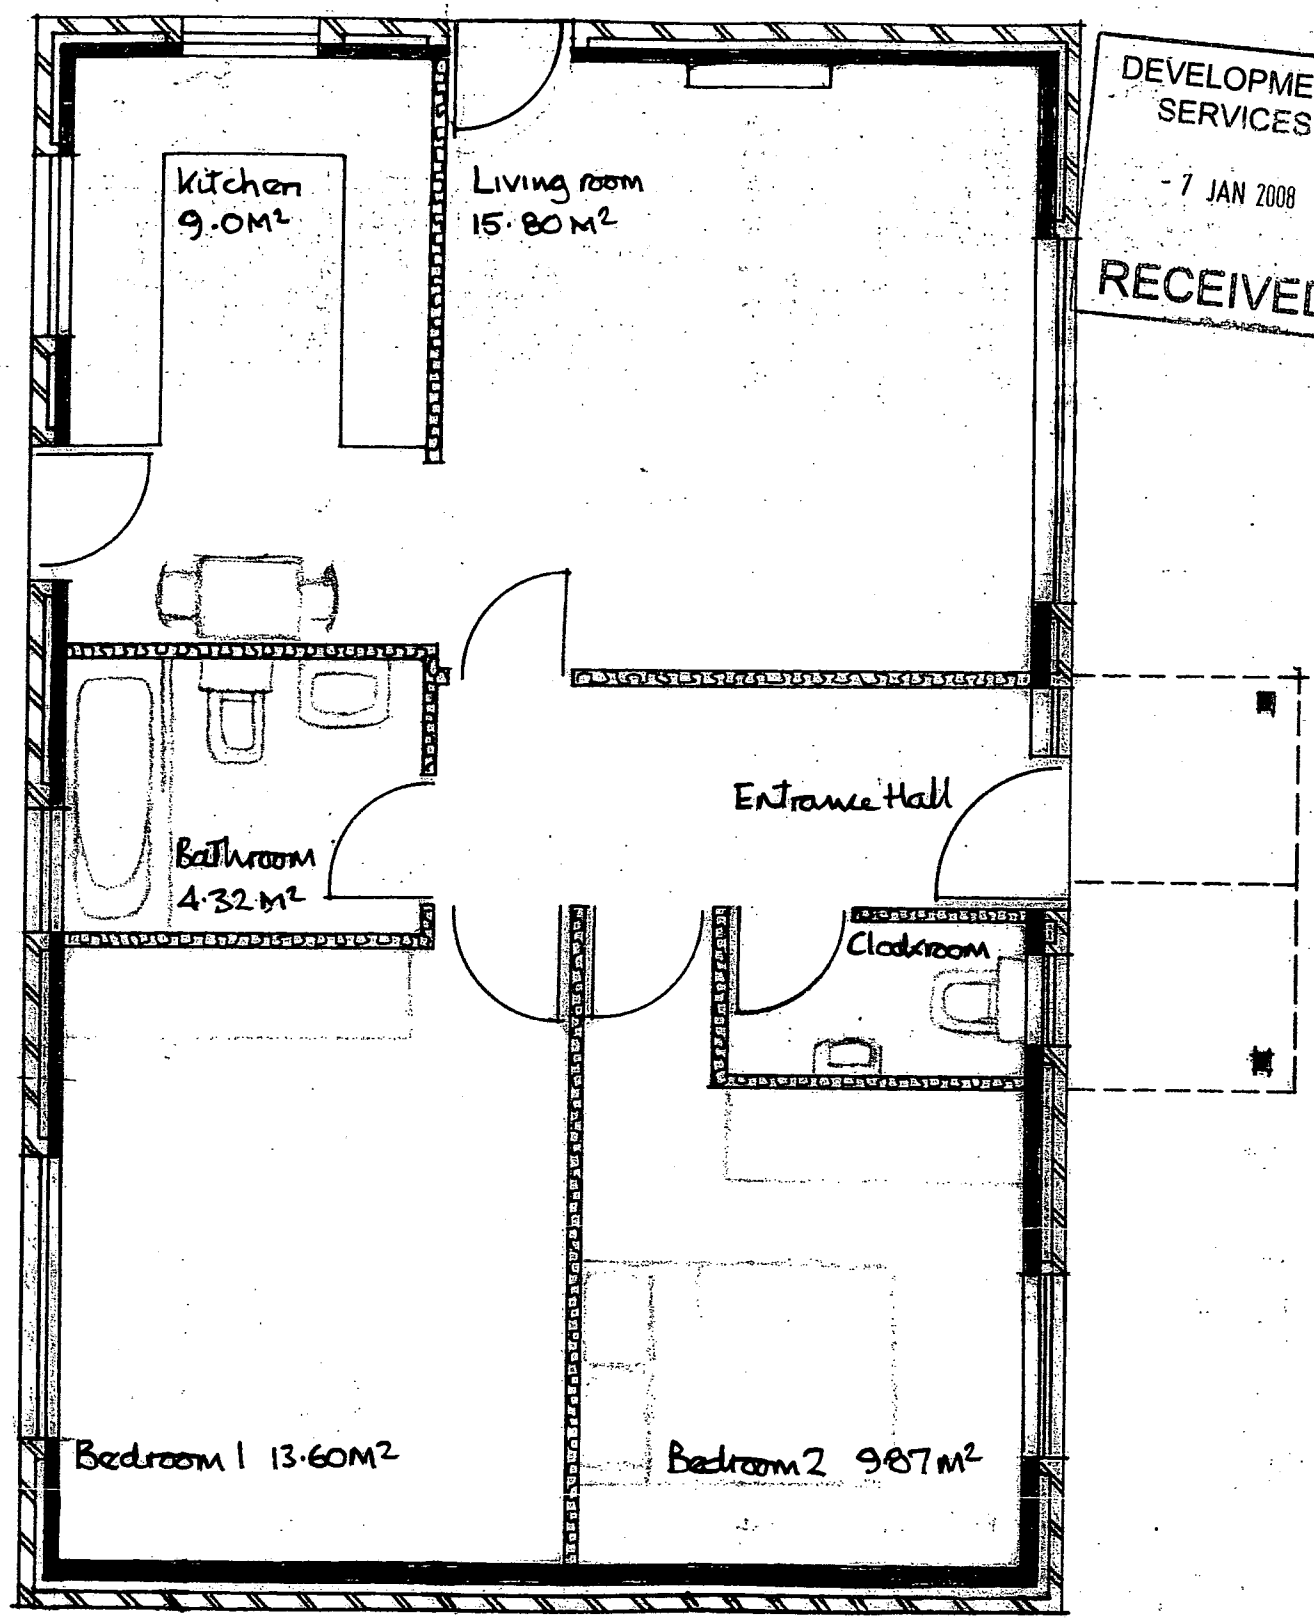

LAYOUT 1:50

DEVELOPMENT SERVICES
- 7 JAN 2008
RECEIVED

A. 21.11.07. Elevations altered to suit 90° rotation