


This drawing remains the copyright property of Turner & Co Ltd and must not be reproduced without written consent.

All dimensions are given for indicative purposes only.
All measurements should be checked on site prior to commencement and manufacturing.

If in doubt - ASK

Rev	Date	Details	Drawn
1	04/10/24	RT	RT

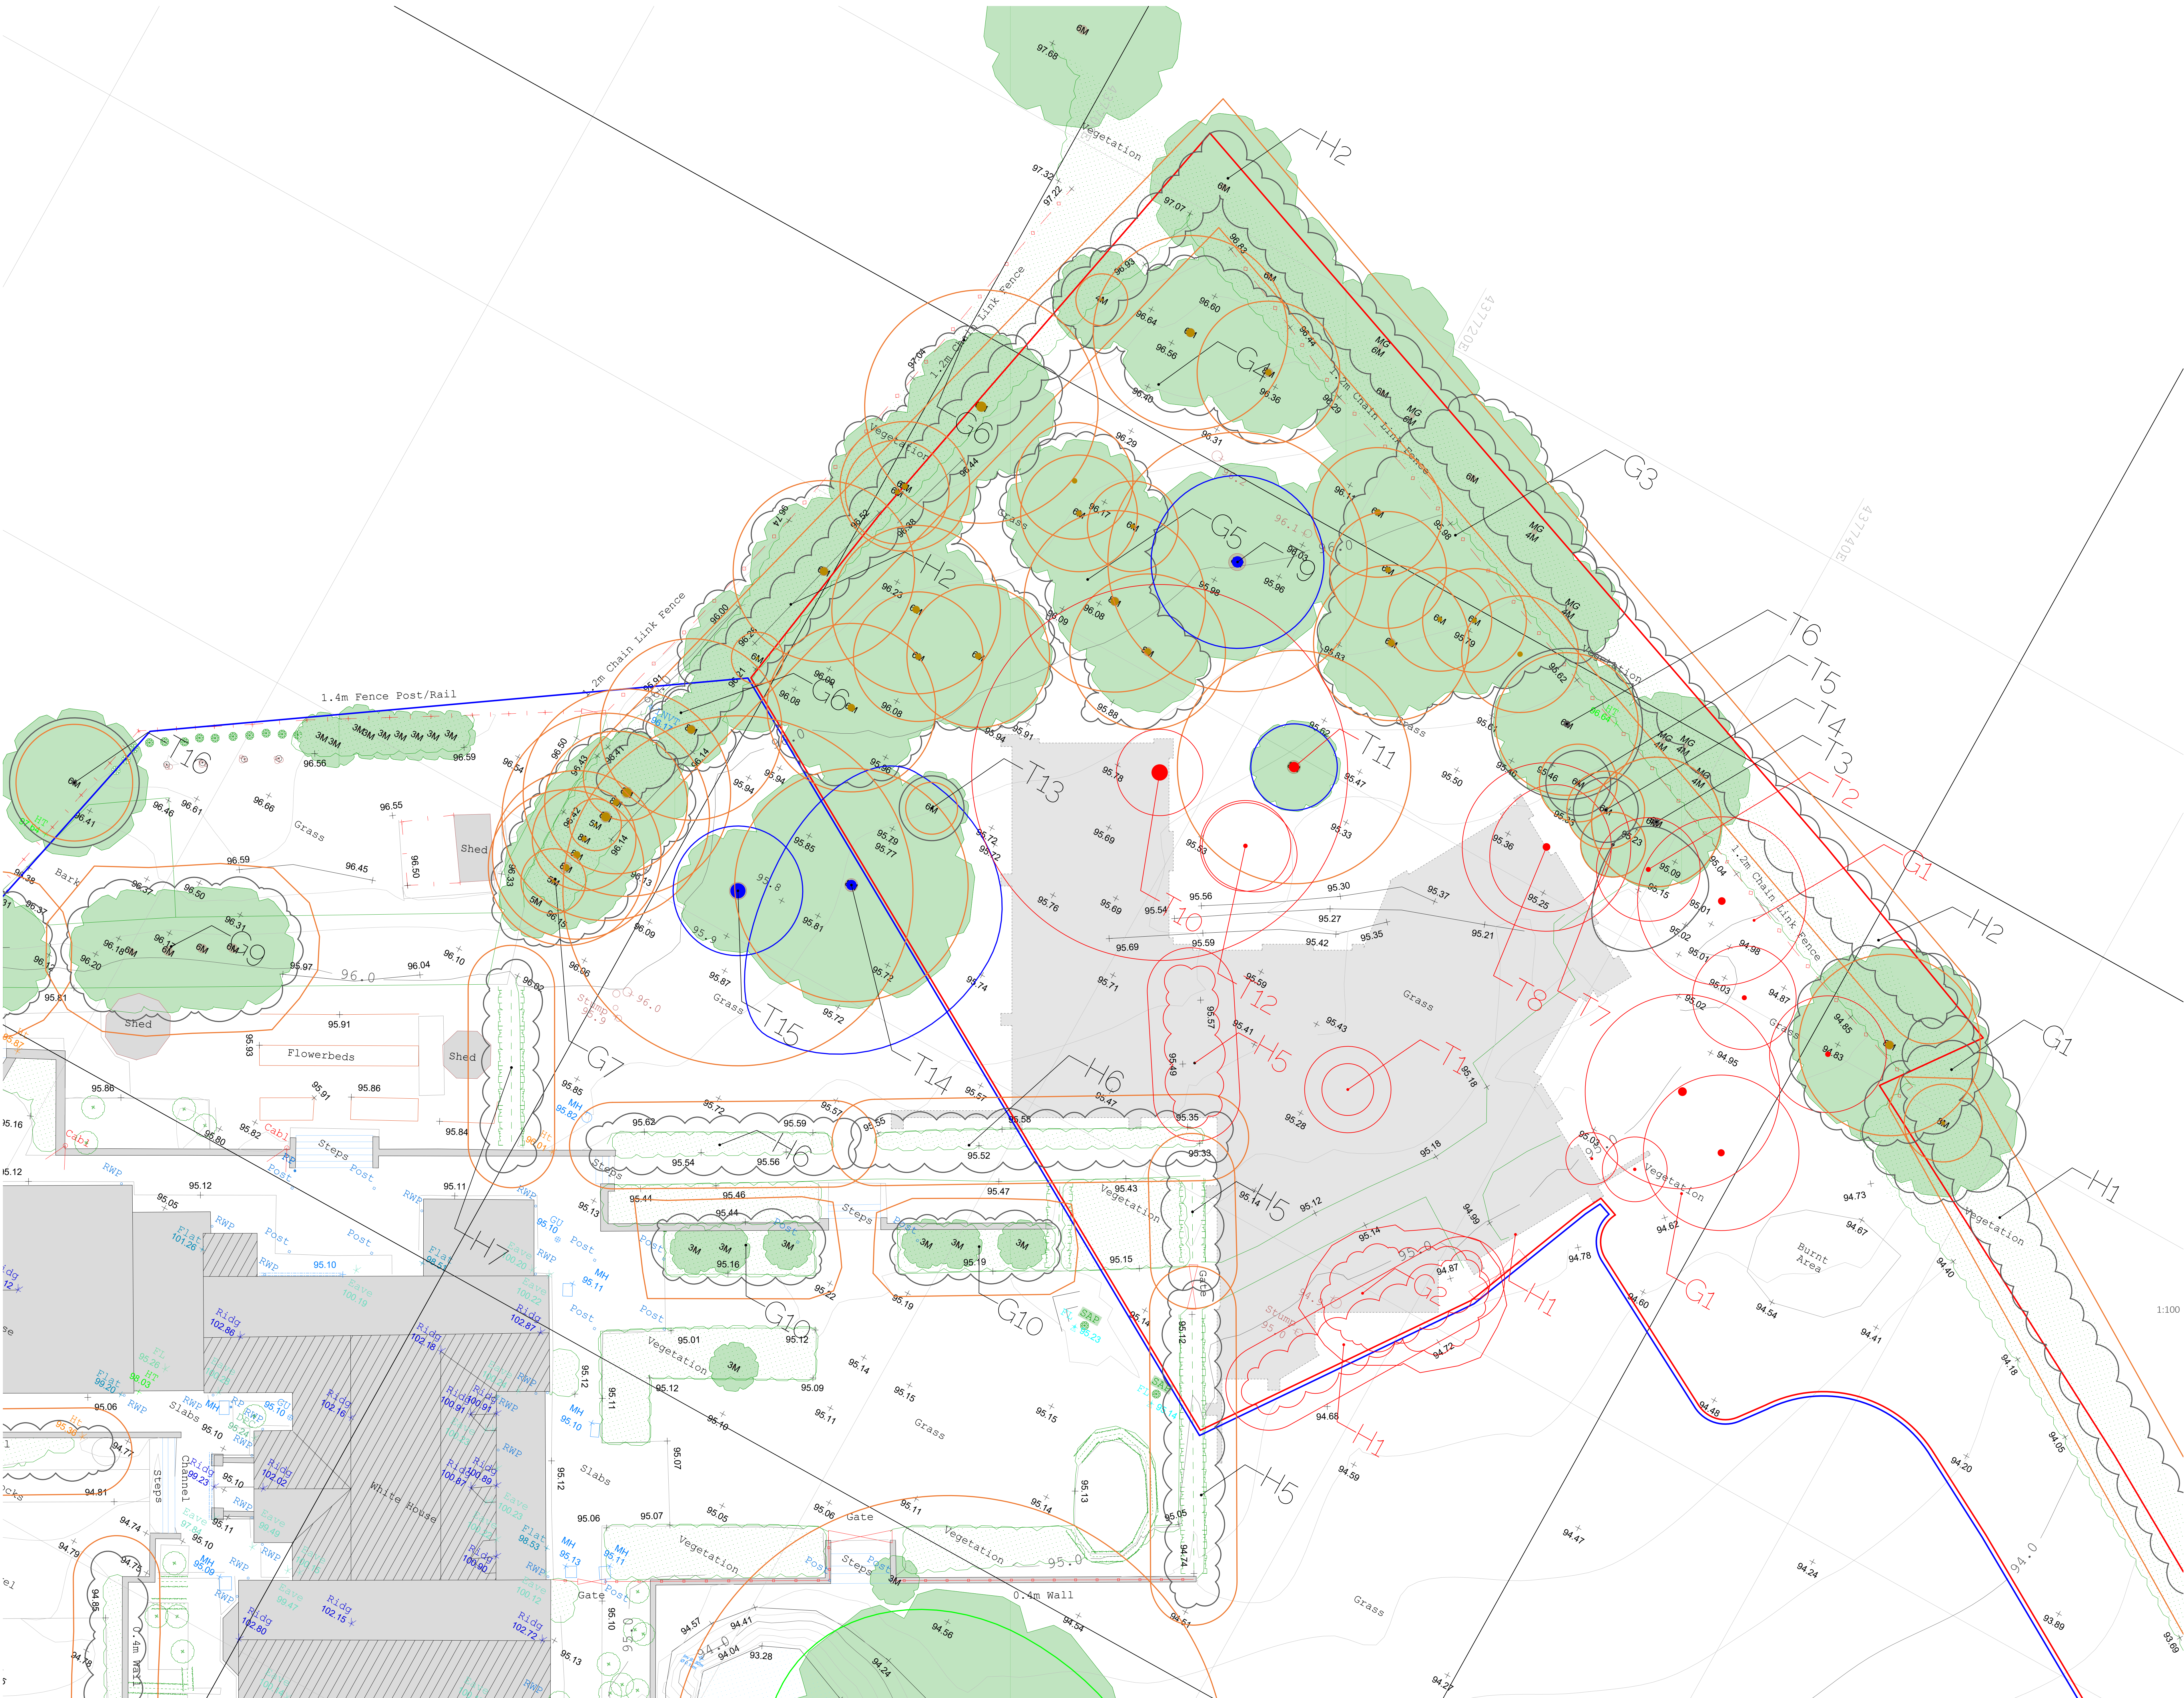


KEY:



Tree Removal Plan
[1:100]

1:100 0m 1m 2m 3m 4m 5m 6m 7m 8m 9m 10m

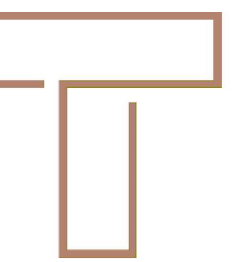

TURNER & CO
ARCHITECTURAL DESIGN

Turner & Co Consulting Ltd | Architectural Design
101 Frome Charity House | 101 Frome Street | Frome
Bathurst, Wiltshire BA11 1JH
(01245) 853 200 | www.turnerco.co.uk | info@turnerco.co.uk

PLANNING DRAWING

Paper Size	Scale
A1	1:100
Date	Drawn
04/10/24	RT

Client
Mr & Mrs Warner

Project Title
Land Adjacent to The White House, Bosworth
Road, Nuneaton
Drawing Title
Planning Stage Tree Removal Plan

Reference	Drawing No	Reason
24053	P008	-