


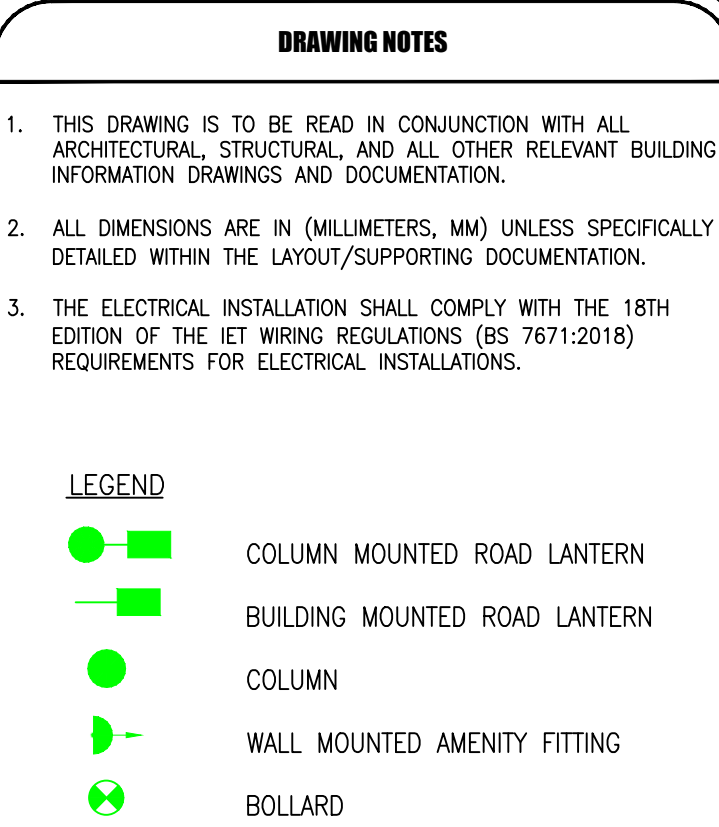

Schedule							Lumens Per Foot		Light Loss Factor		Wattage	
Label	Quantity	Catalog Number	Description									
JL1-8	0	WMA2.1A05AV1.F42.03.W03.6	Column Mounted @ 8m @ 7° Tilt				5197	1			36	
MBS	0	DSX2.2A35A.FW	Wall Mounted @ 8m				40787	1		328		
AW7-BLS-70	7	DSX2.2A35A.FW.BLS	Wall Mounted @ 7m, with Back Light Shield, CLO 70%				31845	0.7		328		
AT-10	0	DSX2.2A35A.FW	Column Mounted @ 10m				40787	1		328		
B1-10	4	DSX1.2A35A.FW	Column Mounted @ 10m				30330	1		286		
CMS	0	DSX0.1A11A.FW	Wall Mounted @ 8m				11644	1		88		
EMS	0	DSX0.1A11A.FW	Wall Mounted @ 8m				11644	1		88		
CMS1	0	DSX0.1A08A.FW	Wall Mounted @ 8m				8023	1		64		
C1-8	0	DSX0.1A11A.FW	Column Mounted @ 8m				11322	1		88		
D1-8	2	DSX1.1A08A.MV	Column Mounted @ 8m				29463	1		286		
D1-6	0	DSX0.1A08A.MV	Column Mounted @ 8m				7802	1		64		
E1-8	2	DSX0.1A08A.MV	Column Mounted @ 8m				7802	1		64		
EW-4	0	DWL1.1A03A.MR.M018	Wall Mounted @ 4m				2544	1		18		
FWB	4	DSX1.2A22A.FW	Wall Mounted @ 8m				2452	1		200		
F	0	DBL1A07A.DM.W009	1m Ballast				932	1		9		
C1-8	5	DSX1.2A22A.FW	Column Mounted @ 8m				25179	1		200		
HM4	19	DWL1.1A04A.A1.W025	Wall Mounted @ 4m				3779	1		25		
I	2	DBL1A07A.DM.W009	1m Ballast				932	1		9		
AW7-70	6	DSX2.2A35A.FW	Wall Mounted @ 7m, CLO 70%				40787	0.7		328		
B1-10-70	3	DSX1.2A35A.FW	Column Mounted @ 10m, CLO 70%				30330	0.7		286		
AT-70	0	DSX2.2A35A.FW	Column Mounted @ 10m, CLO 70%				40787	0.7		328		
AW-4	4	DBL1A03A.FW.M018	Wall Mounted @ 4m				2651	1		21.9		

CONTROL CIRCUIT

TC PC

230V COIL

C N

L1 L2 GND

TO EXTERNAL LIGHTING FITTINGS


4 POLE CONTACTOR

• CONTACTOR & PROGRAMMER LOCATED WITHIN SERVICE CENTRE FIRED ON TOP OF UB

TC TIMECLOCK

PC PHOTOCELL

SWITCHING WIRING DIAGRAM FOR BUILDING MOUNTED EXTERNAL LIGHTING

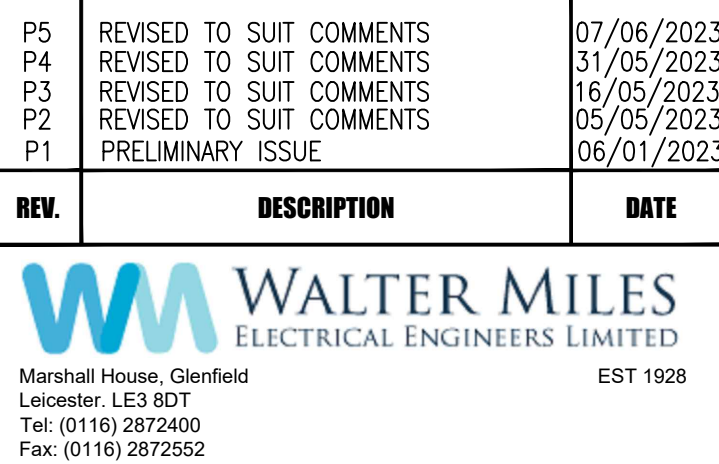

CLIENT  **winvic**

DRAWN TM	CHECKED MH	DATE JAN 2023	SCALE 1:500 @ AC
DRG No. P22034-WMF-111-XX-DR-F-0501			REV. P