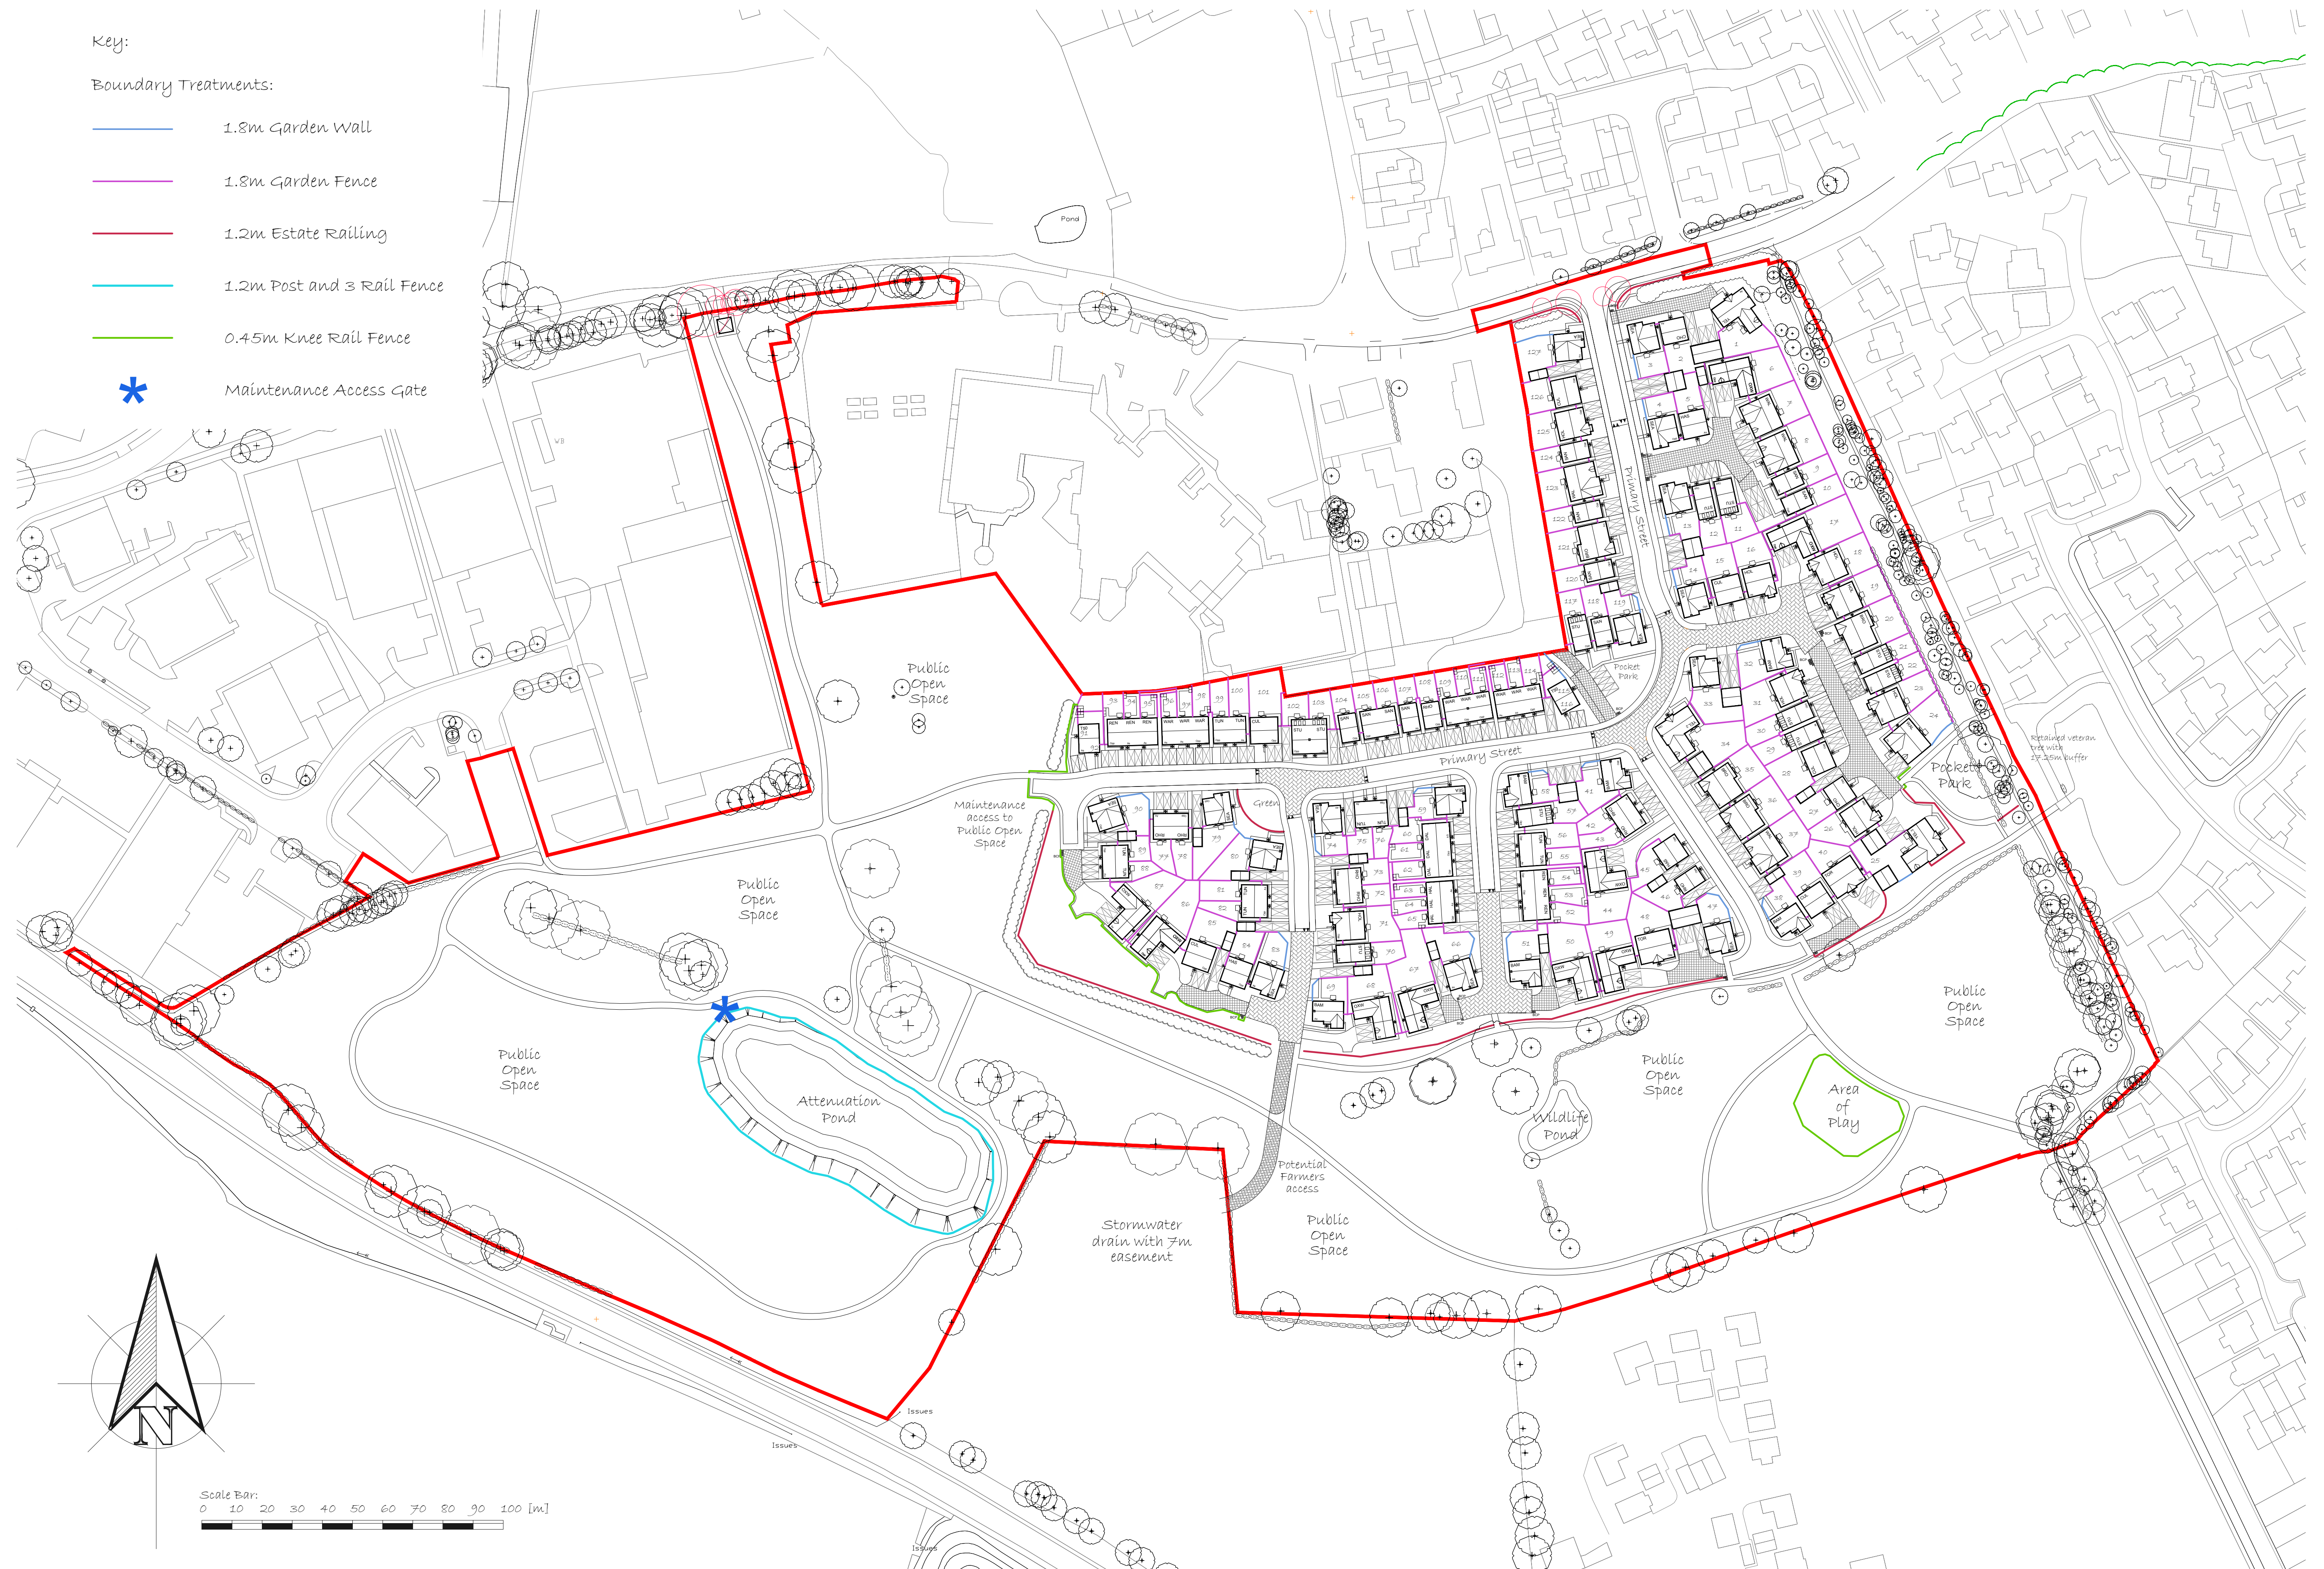
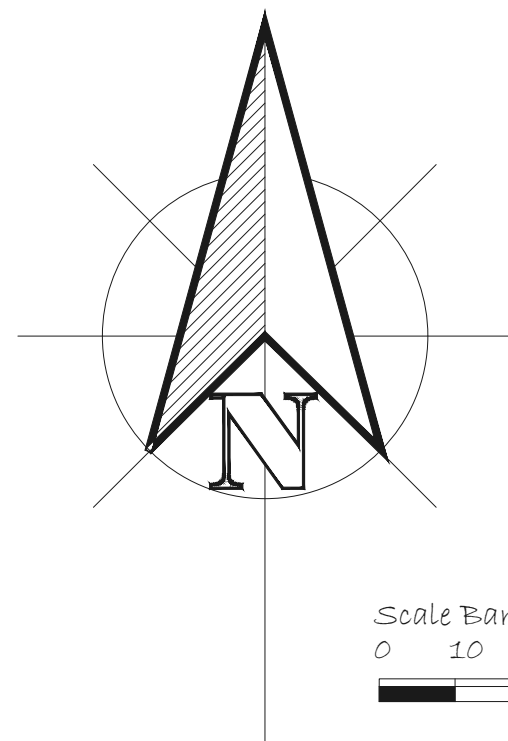


CHARLES CHURCH

Scale Bar:
0 10 20 30 40 50 60 70 80 90 100 [m]

[illegible]

Drawing Title:
Boundary Treatments Plan

Drawing Number:
TGDP/SG-BH/BTP-1

Scale @ A1:
1:1000
Revision:
P

Drawn By:
TGDP

Date Started:
23/11/23



THE GREENFIELD DESIGN
PARTNERSHIP