


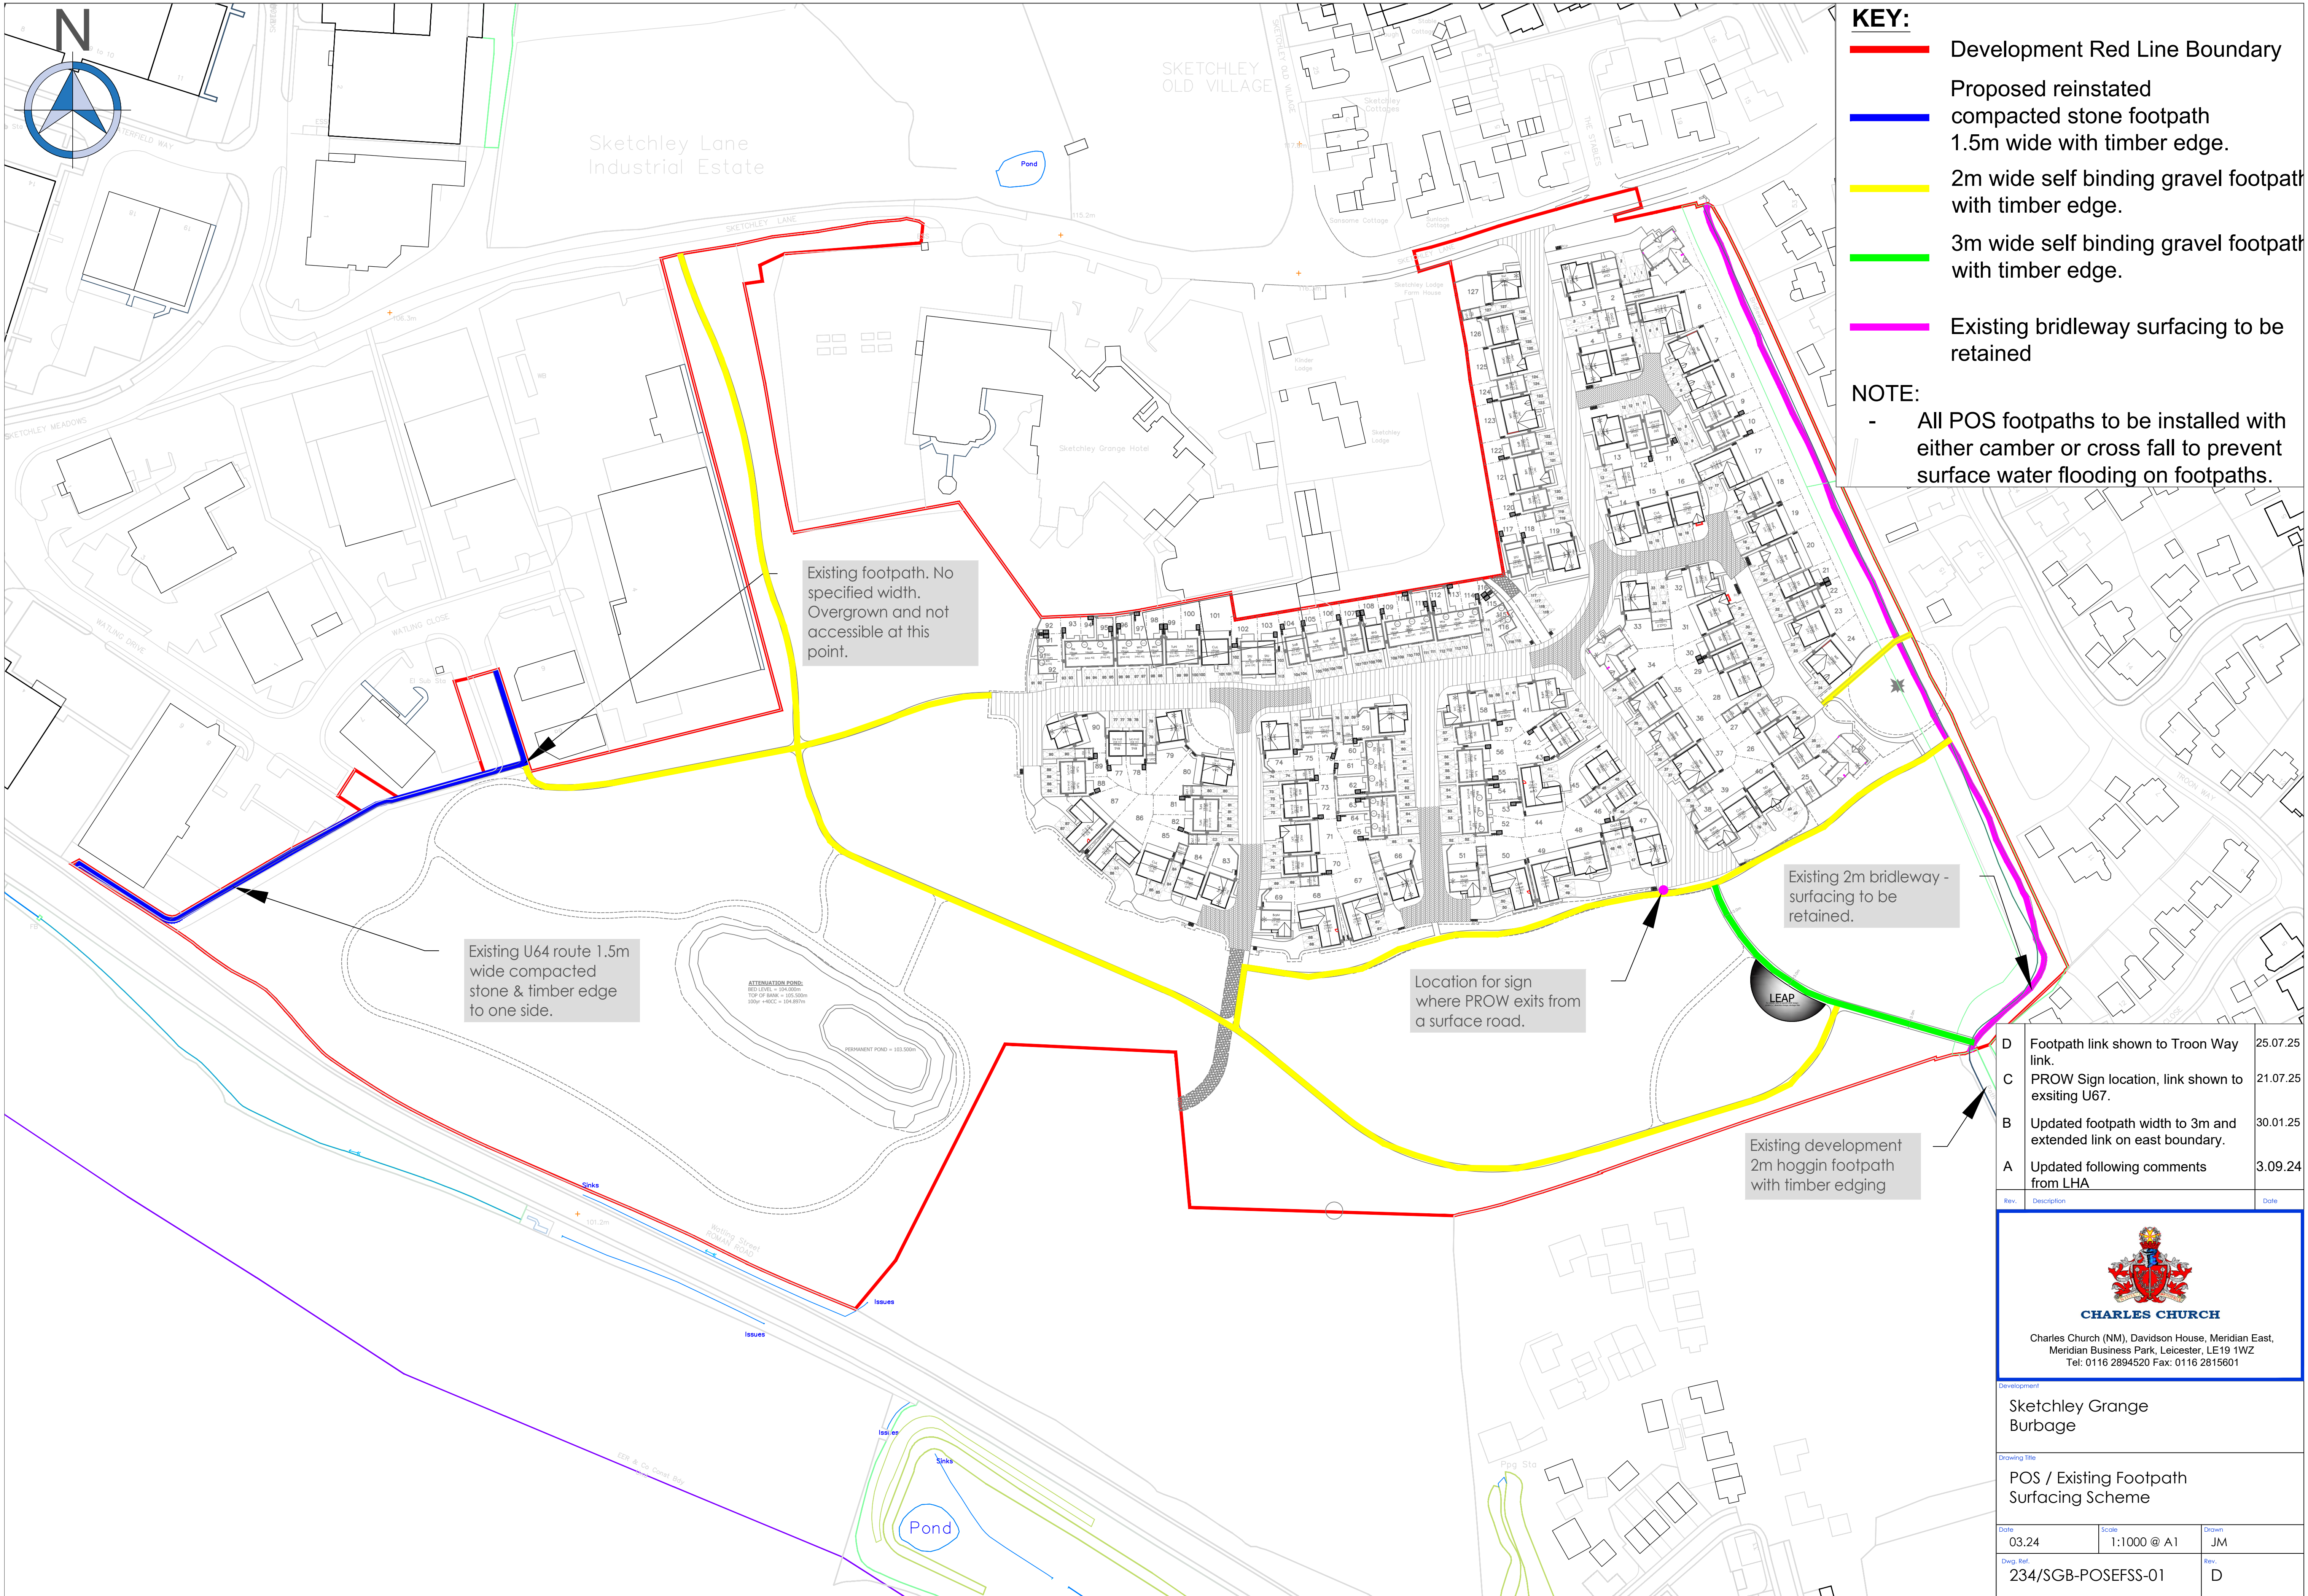

- KEY:**
- Development Red Line Boundary
 - Proposed reinstated compacted stone footpath 1.5m wide with timber edge.
 - 2m wide self binding gravel footpath with timber edge.
 - 3m wide self binding gravel footpath with timber edge.
 - Existing brideway surfacing to be retained
- NOTE:**
- All POS footpaths to be installed with either camber or cross fall to prevent surface water flooding on footpaths.

D	Footpath link shown to Troon Way link.	25.07.25
C	PROW Sign location, link shown to exsiting U67.	21.07.25
B	Updated footpath width to 3m and extended link on east boundary.	30.01.25
A	Updated following comments from LHA	3.09.24
Rev.	Description	Date



CHARLES CHURCH

Charles Church (NM), Davidson House, Meridian East,
Meridian Business Park, Leicester, LE19 1WZ
Tel: 0116 2894520 Fax: 0116 2815601

Development

Sketchley Grange
Burbage

Drawing Title

POS / Existing Footpath
Surfacing Scheme

Date	03.24	Scale	1:1000 @ A1	Drawn	JM
Dwg. Ref.	234/SGB-POSEFSS-01			Rev.	D