



Photo looking south across the site showing the steep gradient down towards the northern site boundary.



Photo of the north-west site corner, where the detention basin feature is to be located.

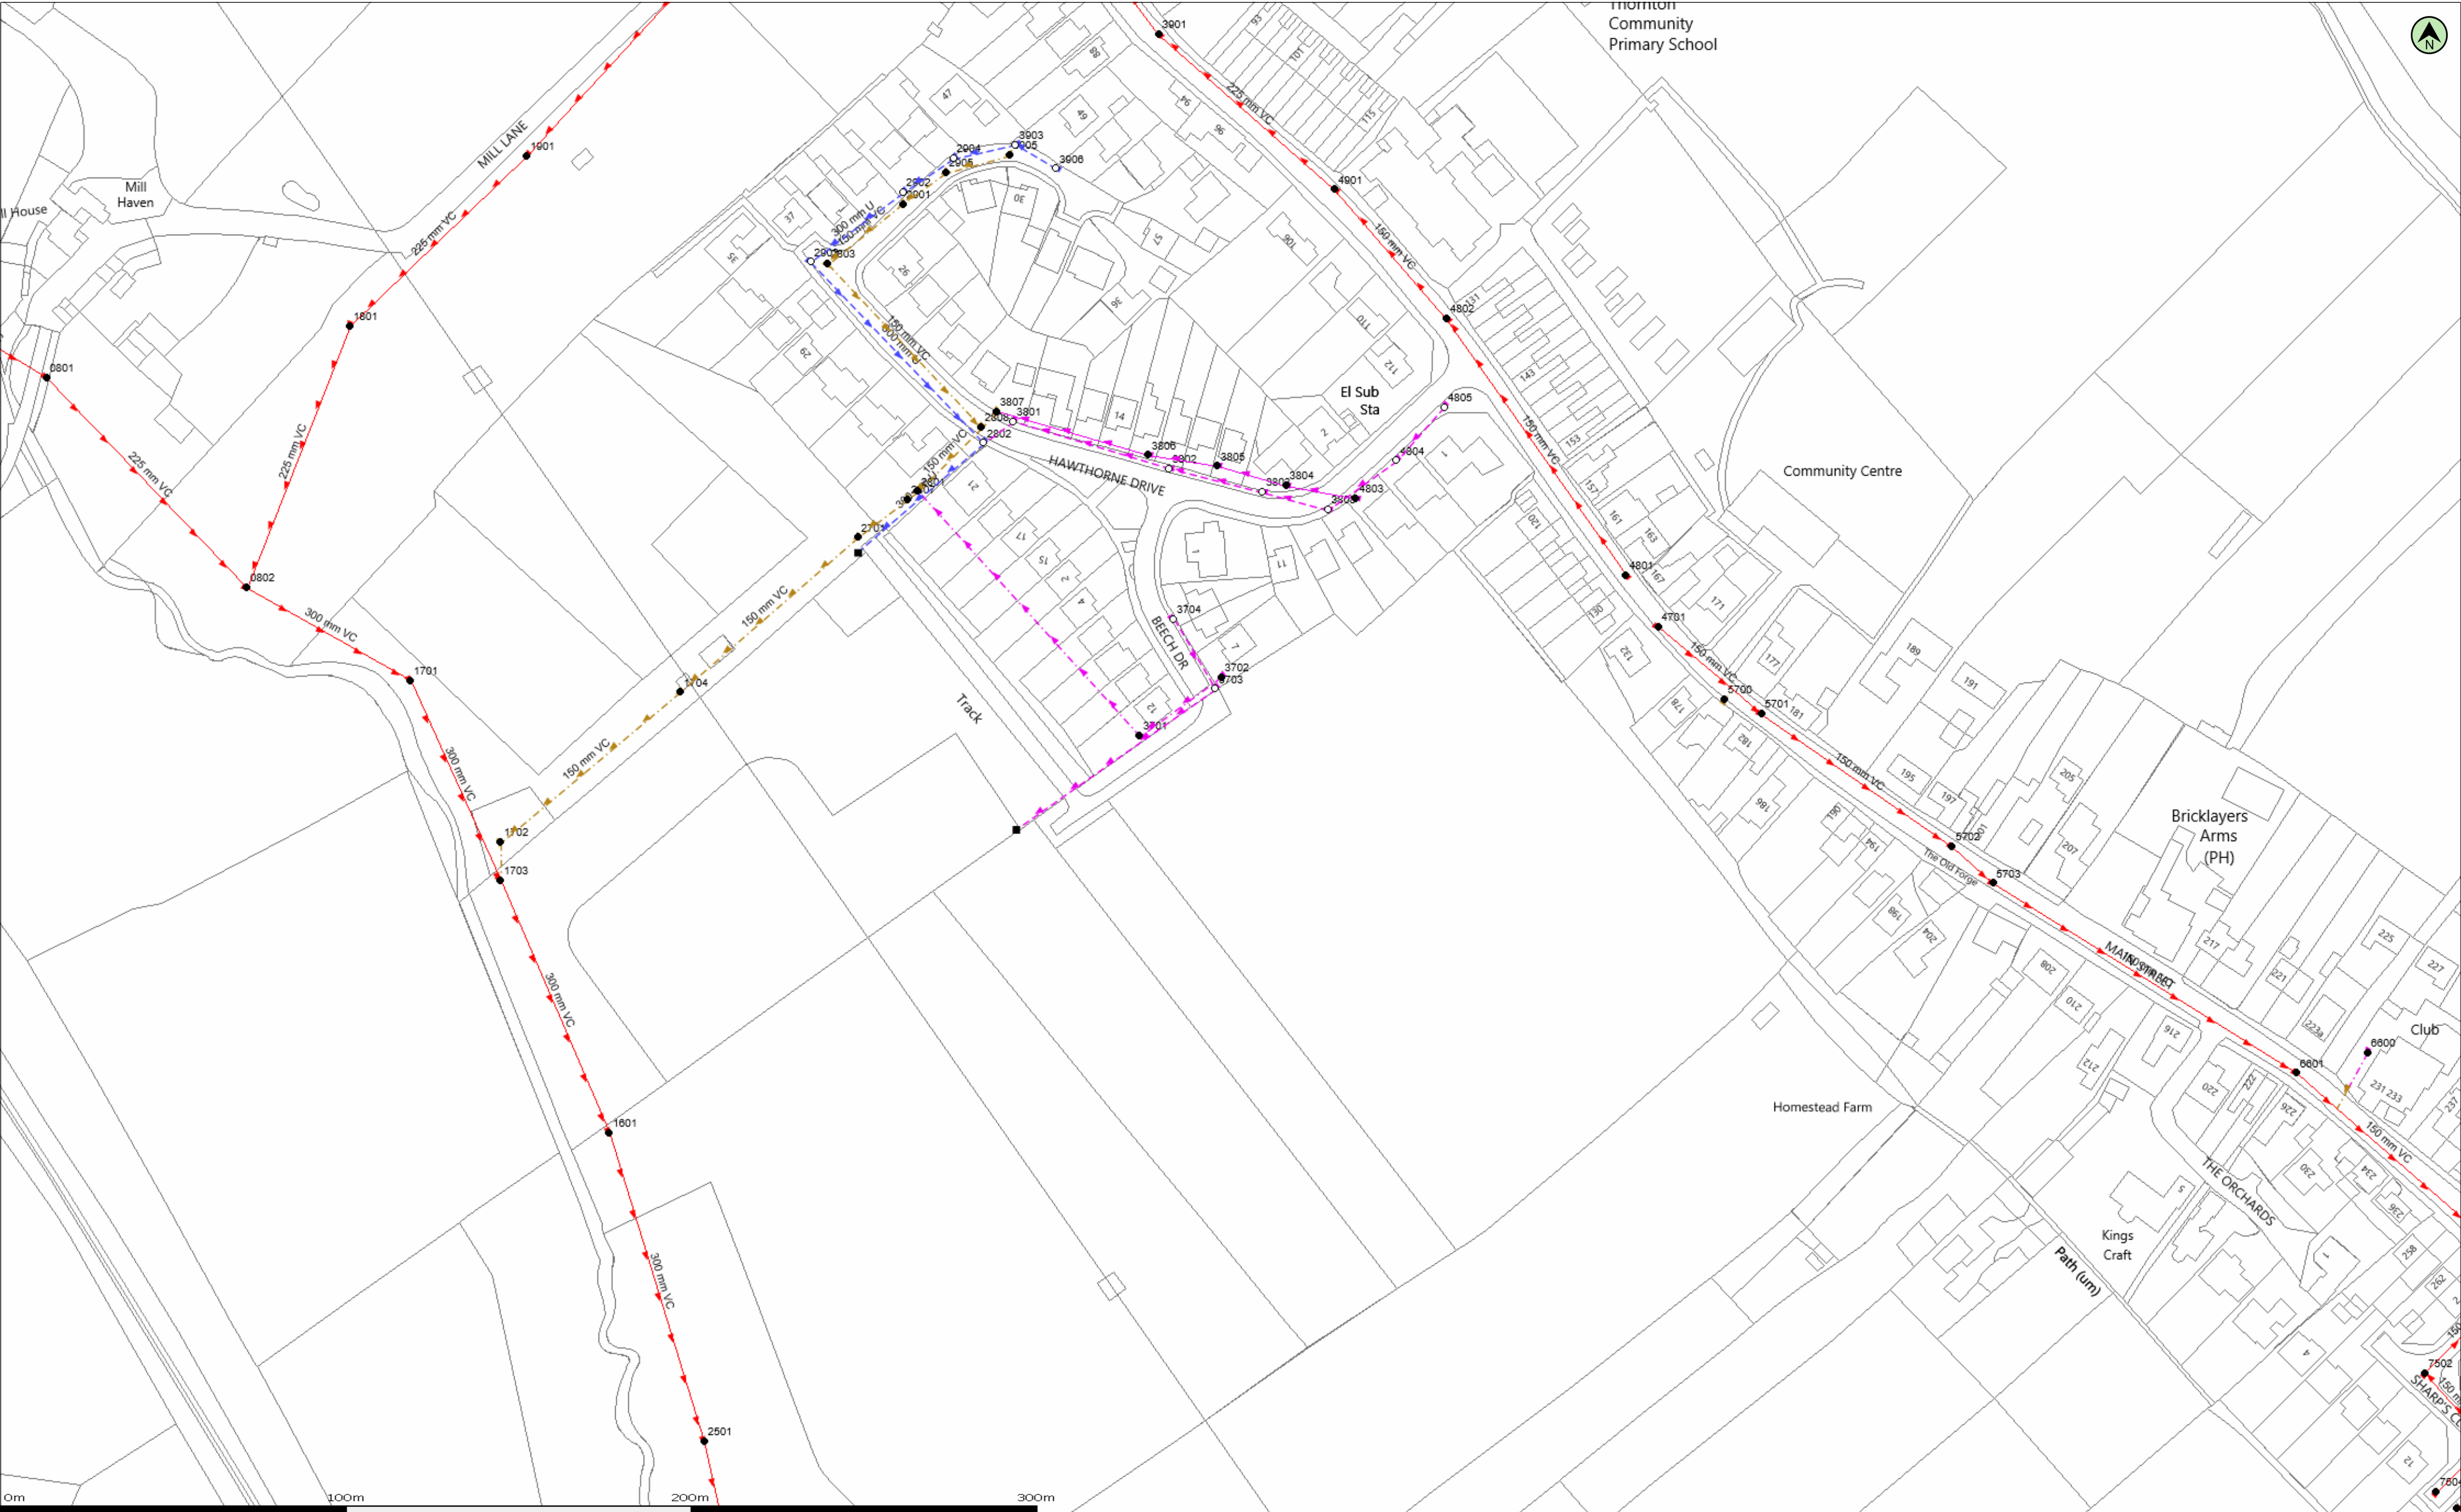


Photo of drainage ditch adjacent to the north-west site boundary, where it is proposed for a restricted surface water discharge from the site to be made.

APPENDIX B SITE TOPOGRAPHICAL SURVEY

APPENDIX C

SEVERN TRENT SEWER ASSET RECORDS



(c) Crown copyright and database rights 2020 Ordnance Survey 100031673 Date: 20/02/20 Scale: 1:1250 Map Centre: 446369,307756 Data updated: 08/01/20 Our Ref: 371277 - 2 Wastewater Plan A2

Do not scale off this Map. This plan and any information supplied with it is furnished as a general guide, is only valid at the date of issue and no warranty as to its correctness is given or implied. In particular this plan and any information shown on it must not be relied upon in the event of any development or works (including but not limited to excavations) in the vicinity of SEVERN TRENT WATER assets or for the purposes of determining the suitability of a point of connection to the sewerage or distribution systems. On 1 October 2011 most private sewers and private lateral drains in Severn Trent Water's sewerage area, which were connected to a public sewer as at 1 July 2011, transferred to the ownership of Severn Trent Water and became public sewers and public lateral drains. A further transfer takes place on 1 October 2012. Private pumping stations, which form part of these sewers or lateral drains, will transfer to ownership of Severn Trent Water on or before 1 October 2016. Severn Trent Water does not assess complete records of these assets. These assets may not be displayed on the map. Reproduction by permission of Ordnance Survey on behalf of HMSO. © Crown Copyright and database right 2004. All rights reserved. Ordnance Survey licence number: 100031673. Document users other than SEVERN TRENT WATER business users are advised that this document is provided for reference purpose only and is subject to copyright, therefore, no further copies should be made from it.

Public Foul Gravity/Lateral Drain	Public Combined Gravity/Lateral Drain	Public Surface Water Gravity/Lateral Drain	Pressure Foul	Pressure Combined	Pressure Surface Water
Highway Drain	Overflow Pipe	Disposal Pipe	Culverted Water Course	Pumping Station	Fitting
Manhole Foul	Manhole Surface	Abandoned Pipe	Section 104 sewers are shown in green	Private sewers are shown in magenta	

matthew.genn@adcinfrastucture.com

Beech Dr, Thornton



