

This drawing is to be read in conjunction with Drawing No. 25.4523.01 'Topographical Survey'

LANDSCAPING SPECIFICATION

- Denrites and/or trees to be retained (remove trees where shown dotted)
 - Denrites and/or treegrow planting
- At driveway and compound finishes as indicated
- Indicates new turfed areas

All planting and seeding or turning shall be carried out in the first planting and seeding seasons following the occupation of the buildings or the completion of the development, whichever is the sooner, and any plants or trees which within the period of the years of the completion of the development are, are removed or are seriously damaged or diseased shall be replaced within the next planting season with others of similar size and species.

All (other) site boundary treatments as indicated

Revisions:

David Granger Architectural Design Ltd

Leicester Road
Ashby de la Zouch
Leicestershire
LE65 1DB

T 01530 560939
W www.davidgrangerdesign.com

www.davidgrangerdesign.com

Project

Proposed New Garage/Workshop
The Hayloft, 1 Boston Sidings
Bull in Oak, Cadeby
Warwickshire

Client

Mr O. Wood

Drawing



Detailed Planning Proposals
Sheet 1 of 2

Drawing Number
25.4523.05

Date: November 2025

Scale: As Shown Drawn By: SM Checked By: SM

Figured dimensions must be taken in preference to scaled dimensions and any discrepancies are to be referred to David Garrage Architectural Design Limited. Contractors, subcontractors and suppliers must verify all dimensions on site before commencing any work or making any workshop drawings. All drawings are copyright of David Garrage Architectural Design Limited. Ordinance Survey Data © Crown Copyright. All rights reserved. Licence No. AR10002349, Landmark Ref. 116316
Company Reg. No. 5068912

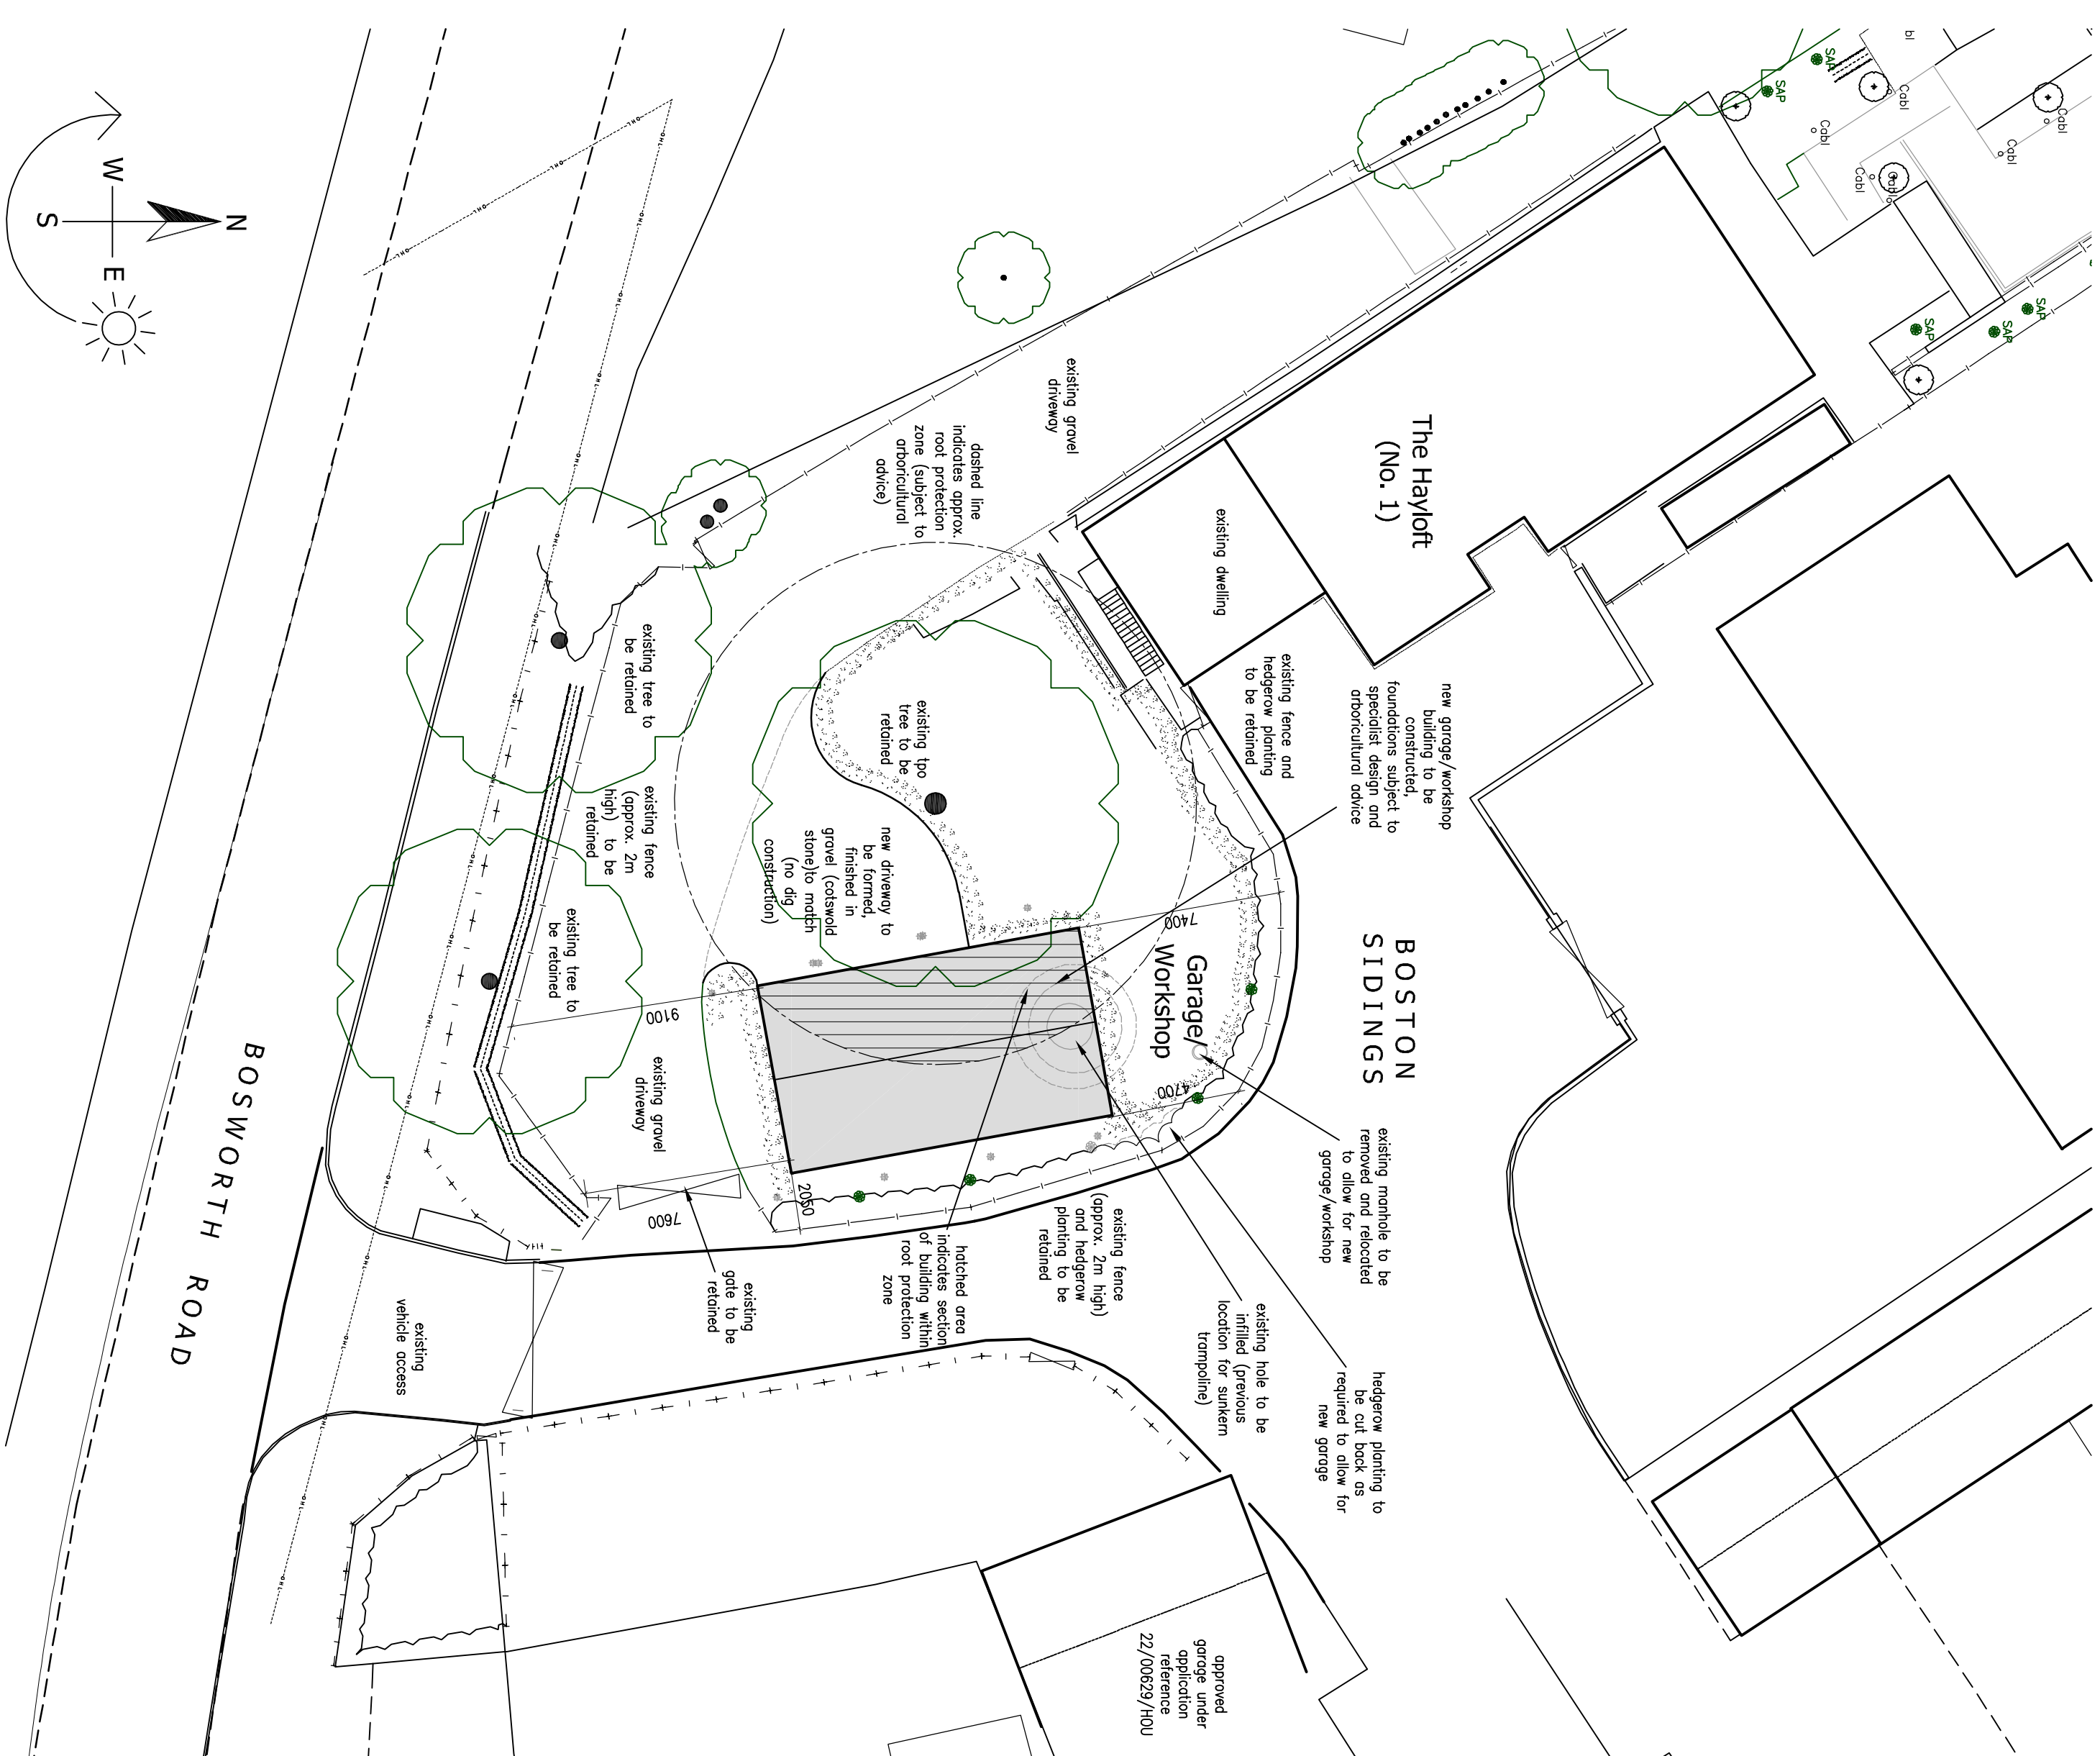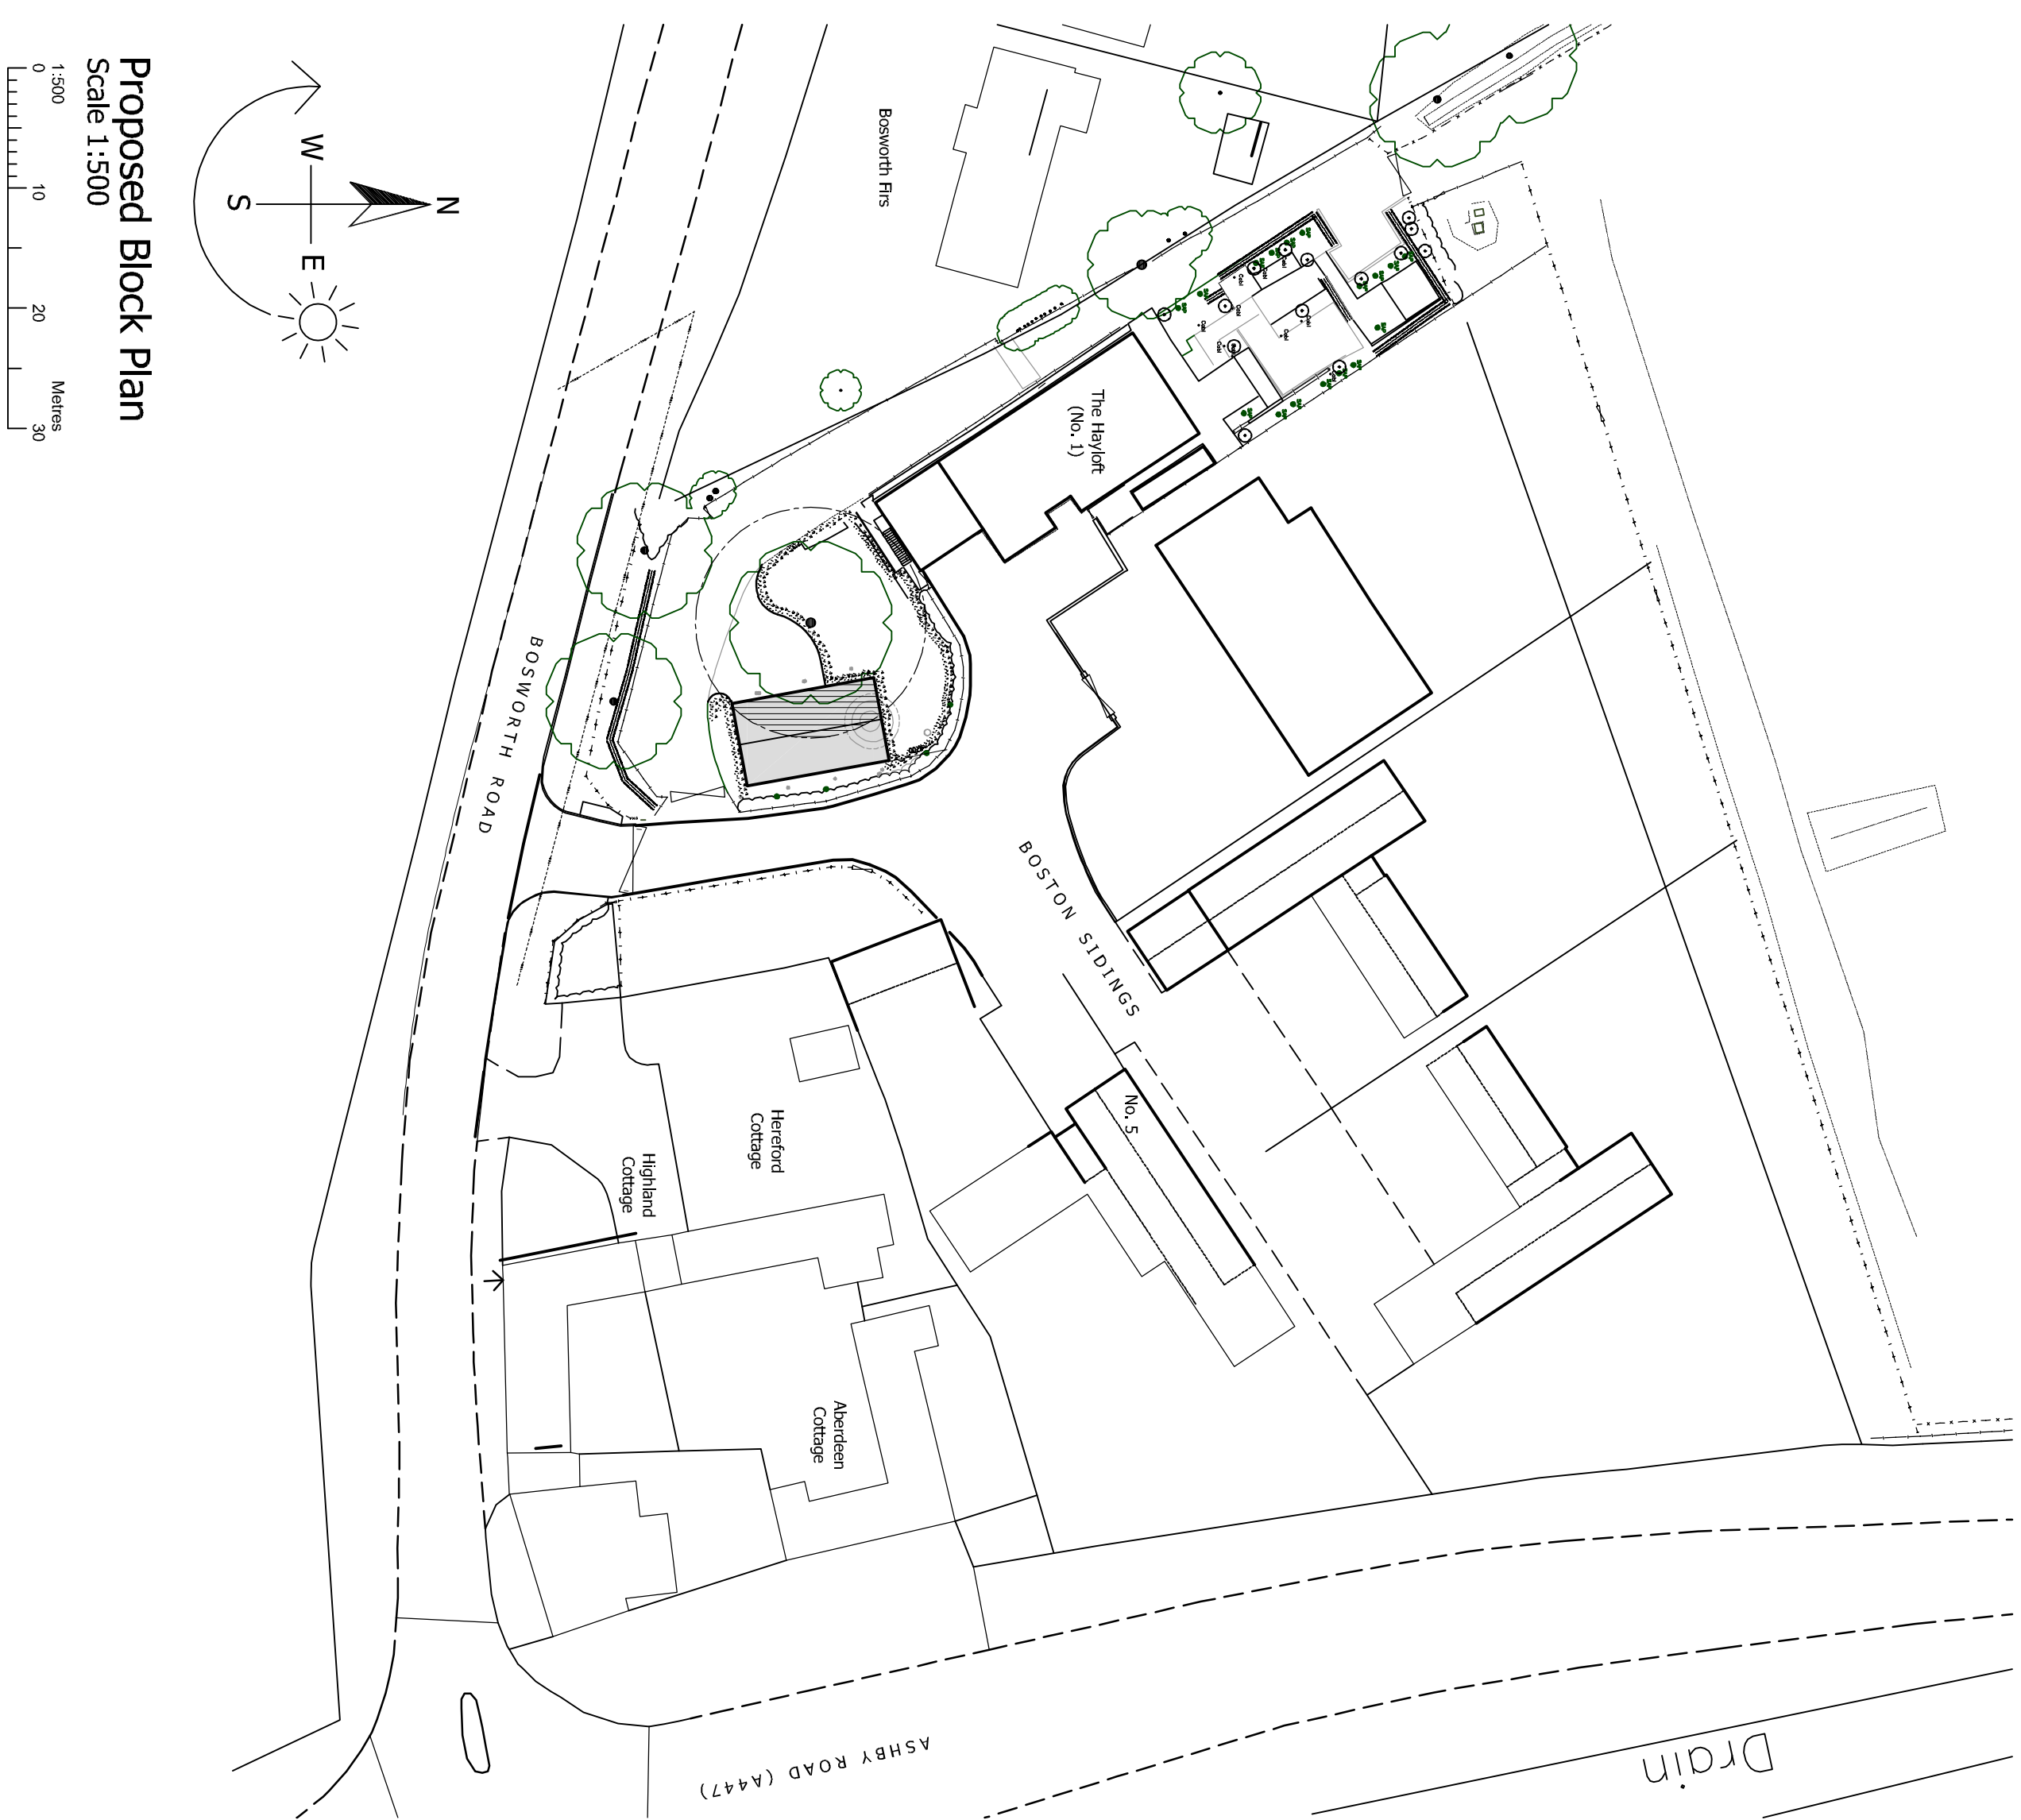

DETAILED PLANNING PROPOSALS

PROPOSED NEW GARAGE/WORKSHOP - THE HAYLOFT - 1 BOSTON SIDINGS - BULL IN OAK - CADEBY - WARWICKSHIRE