


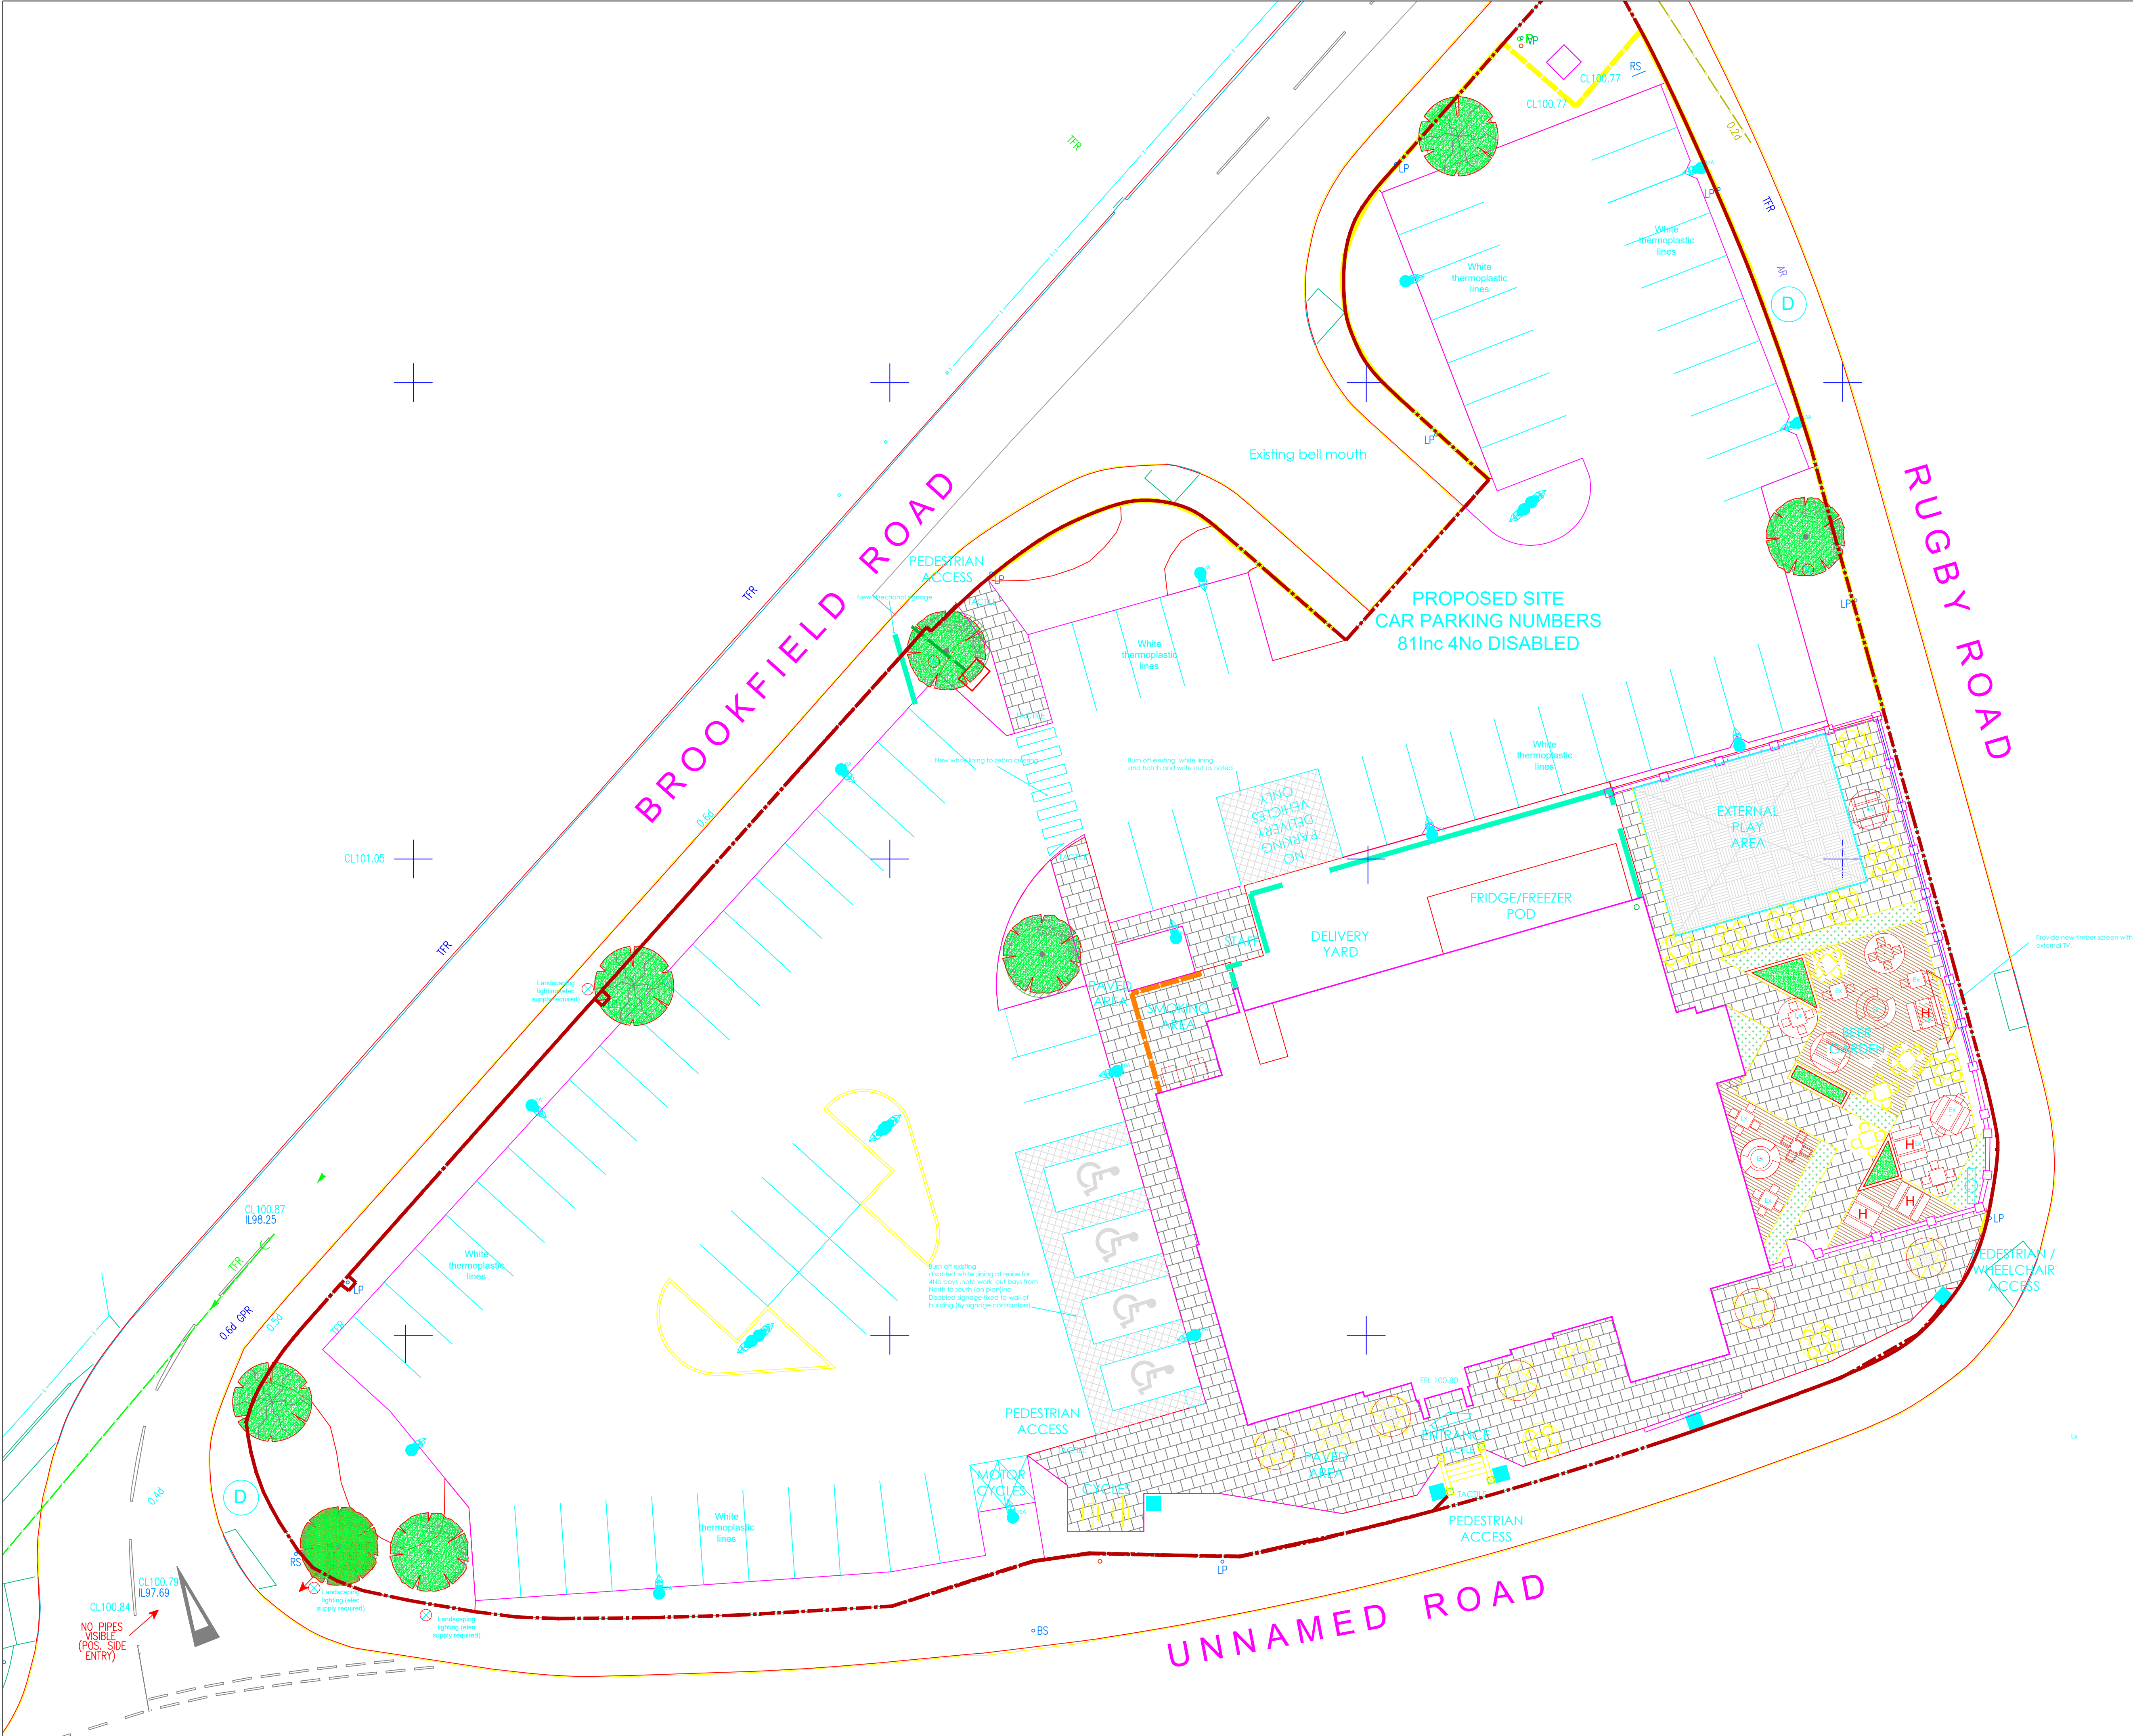


NOTES

The designs and details on this drawing are copyright and must not be reproduced without the written permission of the designer.

Contractors are to check all sizes and dimensions before setting out any site or shopwork. Any errors or discrepancies to be reported to the designer.

Do not scale off this drawing.

REVISIONS	DATE
REV -	

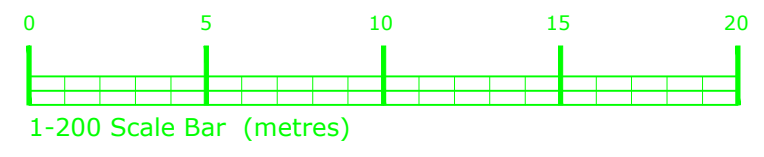

SCHEME

DRAWING DESCRIPTION

PROPOSED CAR PARK PLAN

JOB TITLE

THE HANSOM CAB
BROOKSIDE DYERS
RUGBY ROAD, HINCKLEY

CLIENT

GREENE KING

DRAWN BY	JAA	SCALE	1:200 @ A1
DATE	DEC 2025	DRAWING NO.	2282 - 20
CHECKED		REVISION	

John Dixon & Associates Ltd,
Hollinwood Business Centre,
Albert Street,
Oldham,
OL8 3QL.

TEL : 0161 682 0964
FAX : 0161 683 4106
E-MAIL : info@johndixon.co.uk
WEB : www.jda-design.com

jda
architecture
interior design
project management