


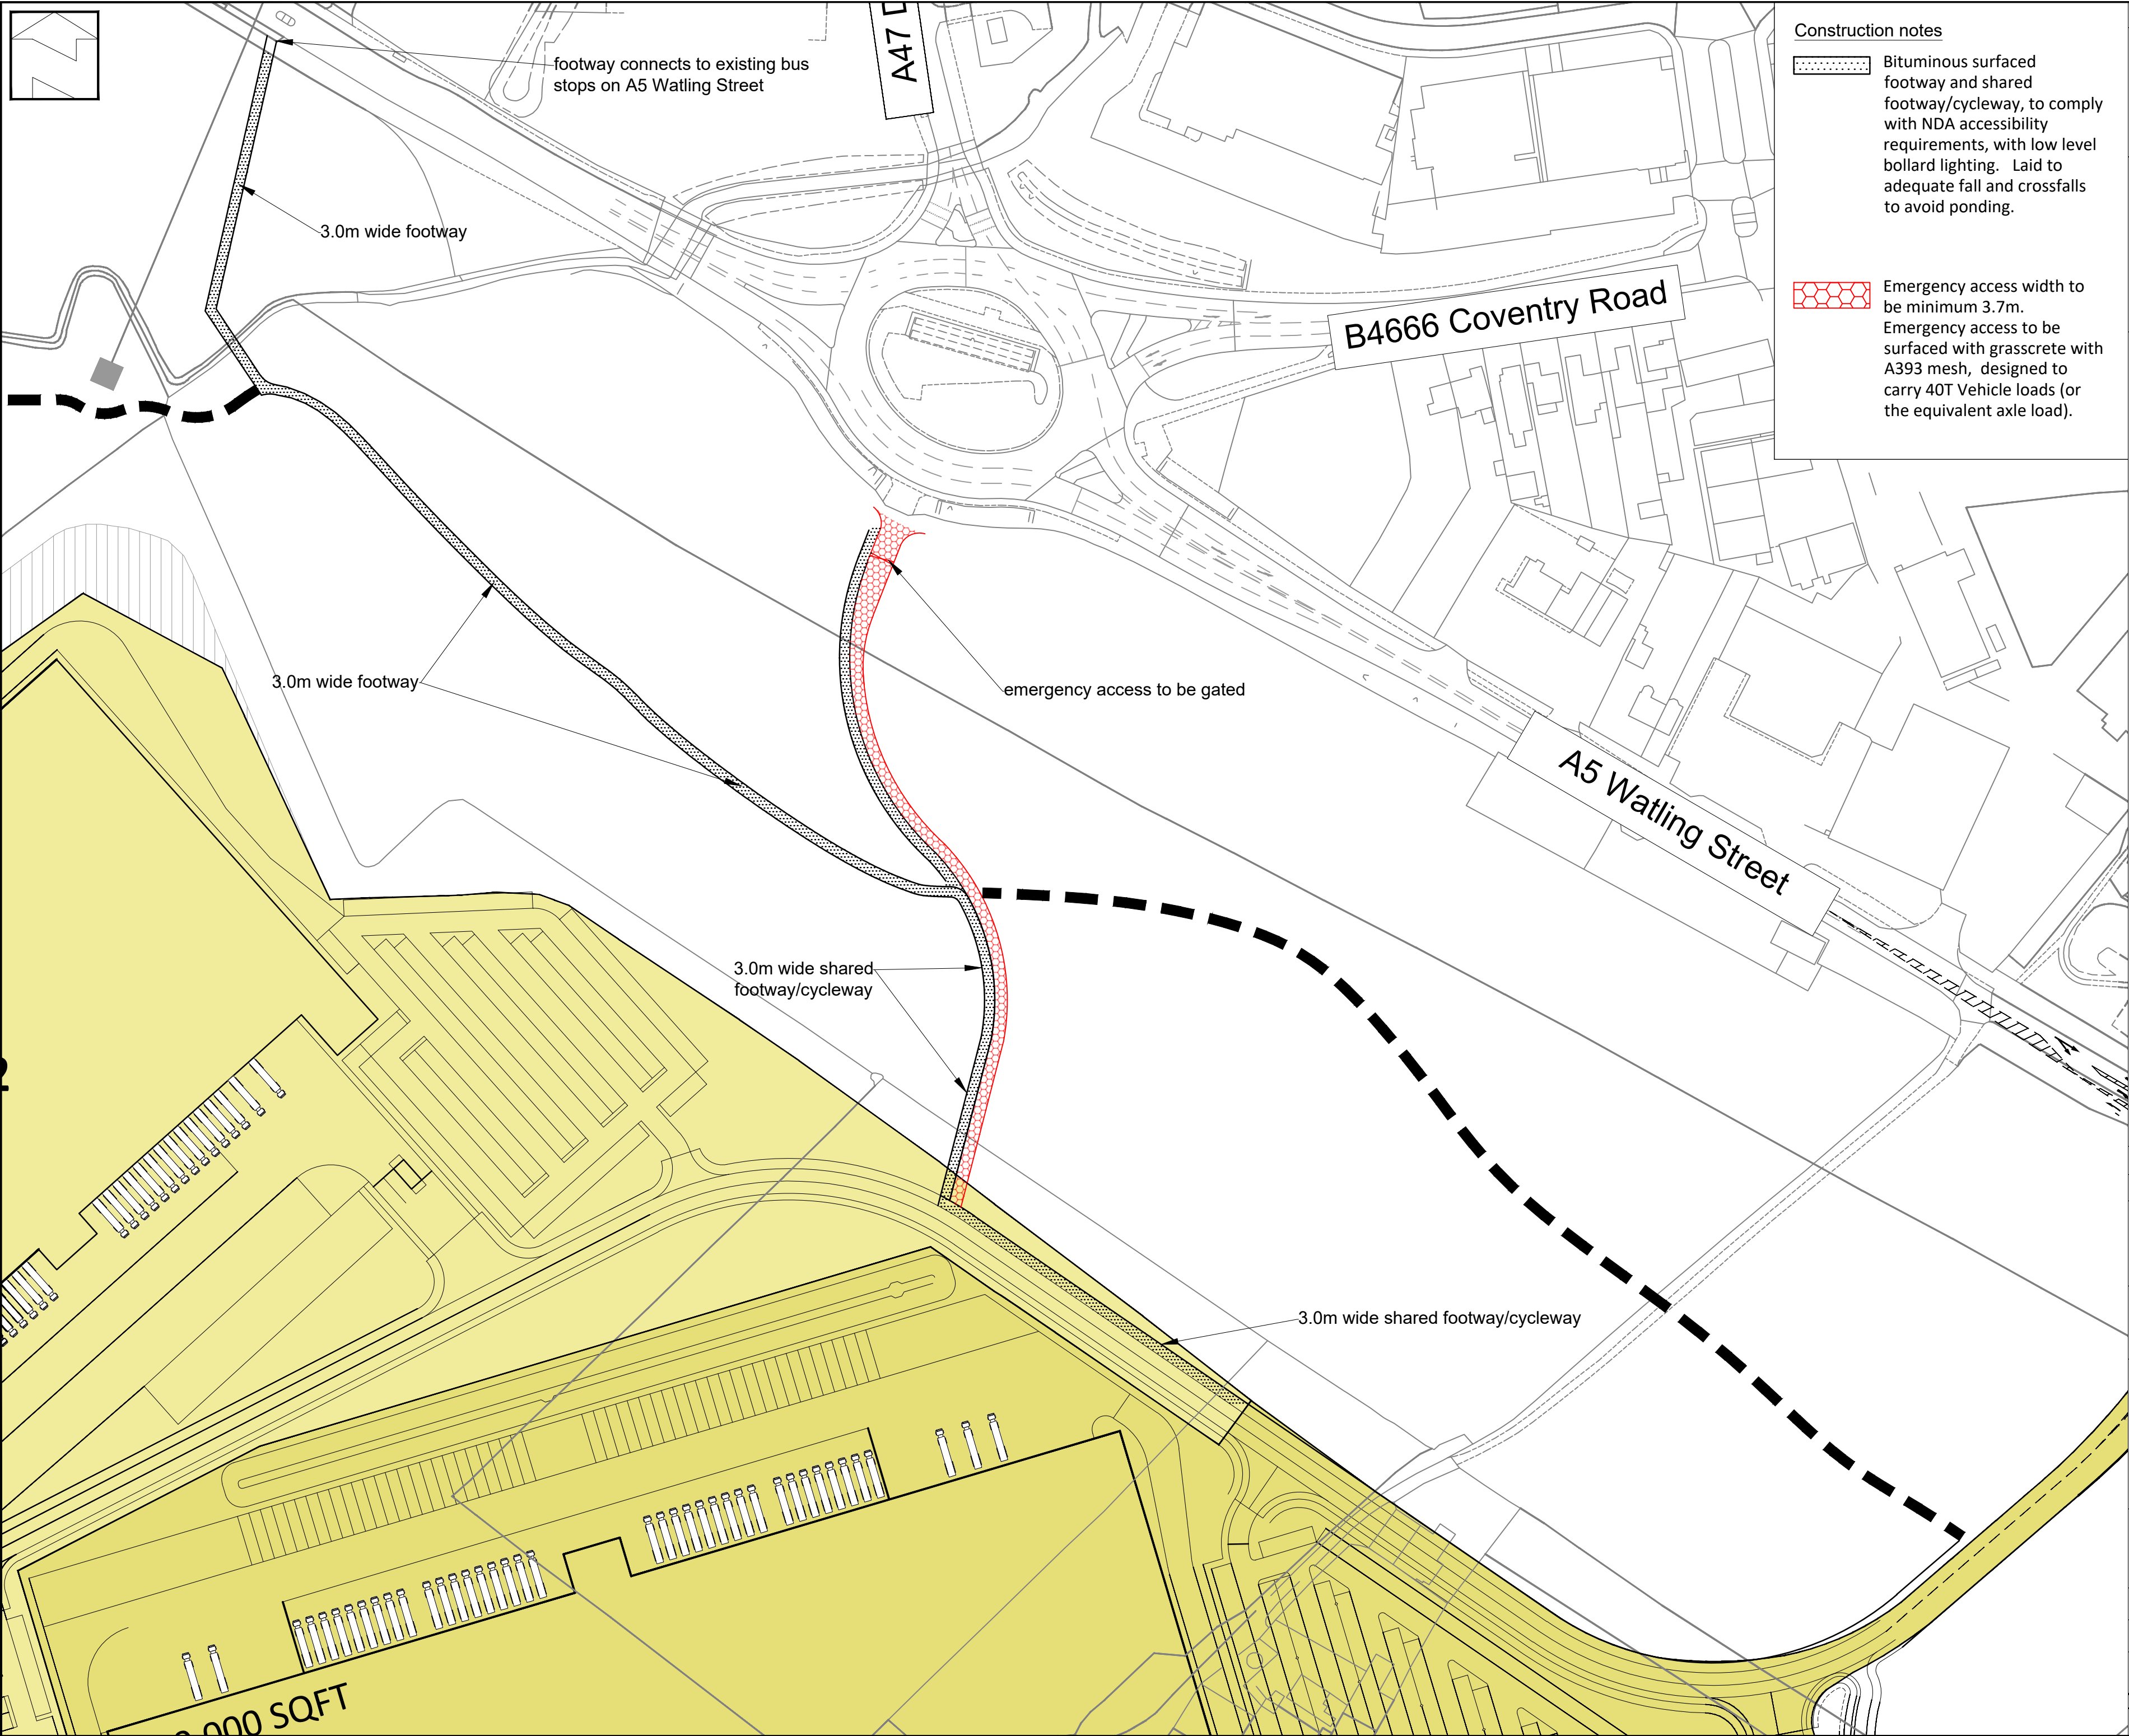

Construction notes

Bituminous surfaced footway and shared footway/cycleway, to comply with NDA accessibility requirements, with low level bollard lighting. Laid to adequate fall and crossfalls to avoid ponding.

Emergency access width to be minimum 3.7m. Emergency access to be surfaced with grasscrete with A393 mesh, designed to carry 40T Vehicle loads (or the equivalent axle load).

Notes

1. Do not scale this drawing. All dimensions must be checked/verified on site. If in doubt ask.

2. This drawing is to be read in conjunction with all relevant architects, engineers and specialists drawings and specifications.

3. All dimensions in metres unless noted otherwise. All levels in metres unless noted otherwise.

4. Any discrepancies noted on site are to be reported to the engineer immediately.

key

Unit 1 detailed application

Later phases subject to reserved matters

Bound gravel path to compliment landscaping

Notes

1. Do not scale this drawing. All dimensions must be checked/verified on site. If in doubt ask.

2. This drawing is to be read in conjunction with all relevant architects, engineers and specialists drawings and specifications.

3. All dimensions in metres unless noted otherwise. All levels in metres unless noted otherwise.

4. Any discrepancies noted on site are to be reported to the engineer immediately.

key

Unit 1 detailed application

Later phases subject to reserved matters

Bound gravel path to compliment landscaping

P2	24/03/26	Emergency access added, footway layout & construction notes updated	IA	PG
P1	05/03/26	First issue	IA	PG
Rev	Date	Description	Dr	Rev

Client:

Agrarian Development Holdings Ltd

Project:

Padge Hall Farm, Hinckley

Title:

Unit 1 Internal NMU Routes Phase 1

ADC

INFRASTRUCTURE

Drawn:

I. Amjad

Reviewed:

P. Garton

Size:

A2

Scale:

1:1250

Date:

05 / 03 / 2026

Status:

PRELIMINARY ISSUE

Project Reference	Type	Number	Revision
ADC1839-DR-	025		P2