
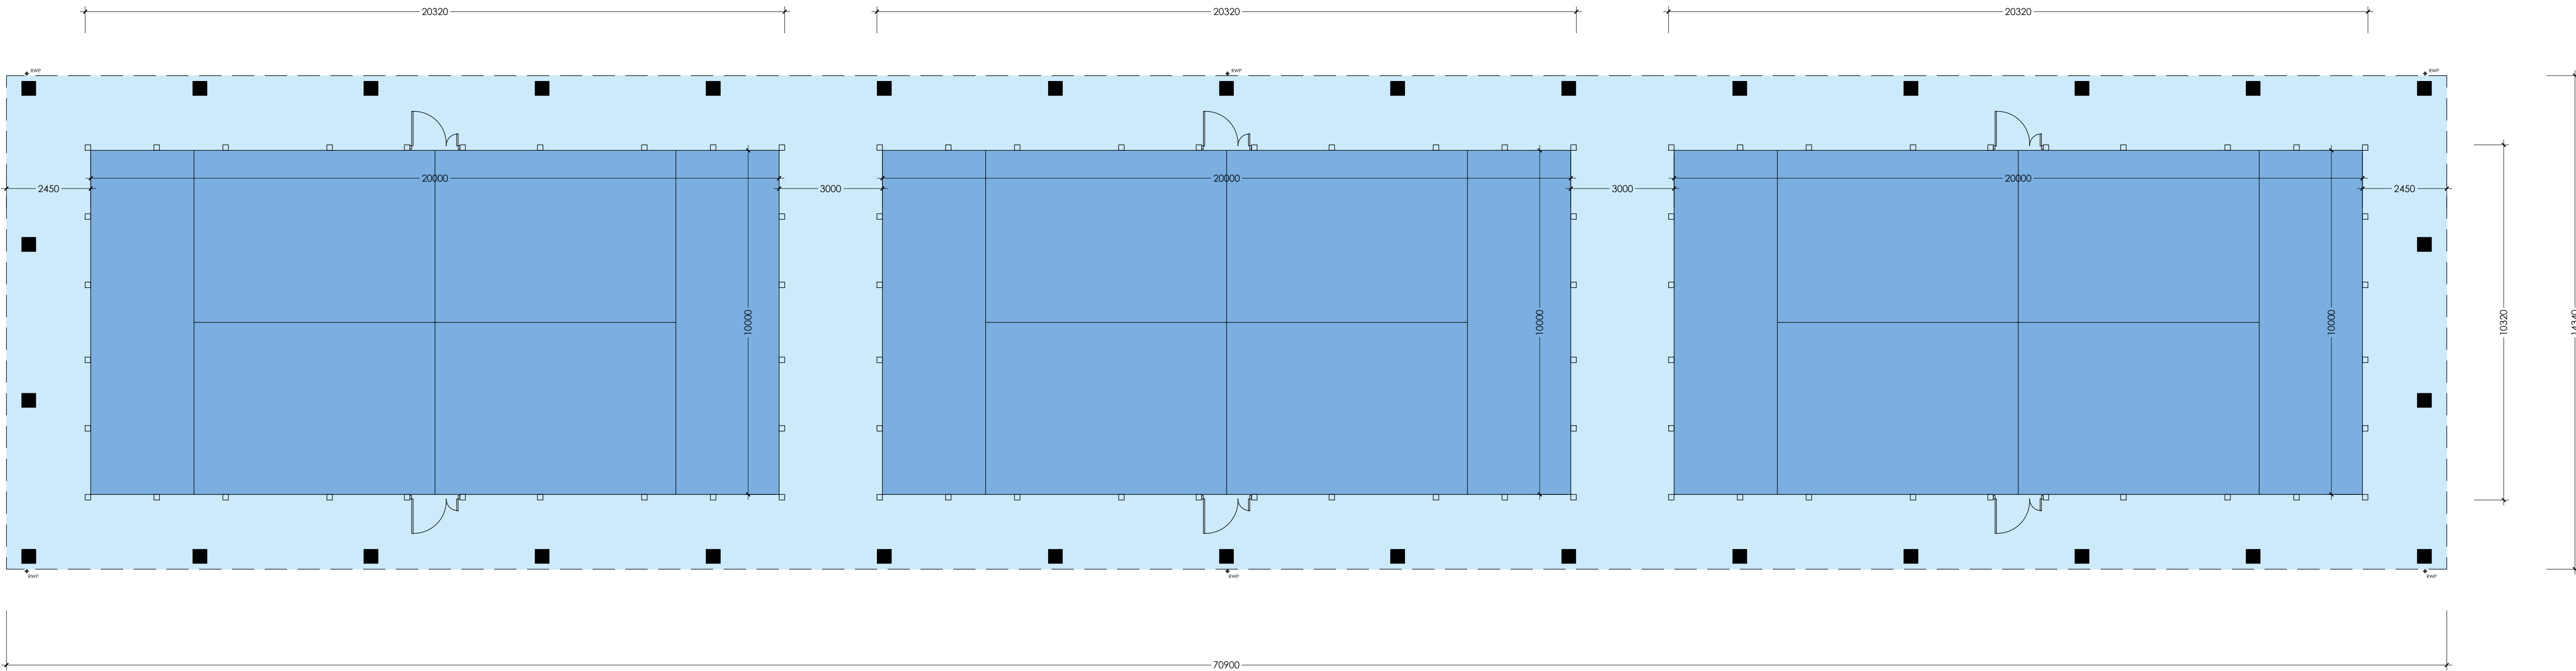


COPYRIGHT NOTICE:
This drawing is the copyright of the Architects
and may not be reproduced or used except
by written permission.

© Crown copyright and database rights (2014) Ordnance Survey licence number 100047514

Notes:
This drawing is to be read in conjunction with all relevant drawings and specifications.
Do not scale from this drawing, use figured dimensions only. All levels and dimensions to be checked on site. All
level and dimensional discrepancies are to be brought to the immediate attention of HSSP Architects Ltd.
Responsibility cannot be accepted for alterations or deviations from the design without prior
acknowledgement of HSSP Architects Ltd.
Copyright reserved. This drawing may only be used for the client and location specified in the title block. It may not
be copied or distributed to any other third party without prior written consent from HSSP Architects Ltd.
Prior to any works commencing on site, the engineer is to be contacted regarding the current status, revision or
regulatory approval of this drawing.
All work is to be to the entire satisfaction of the HSE or Local Authority not withstanding anything drawn or
indicated on these drawings. All waterworks and materials to be the best of their respective kind and of equal
equivalent to the standards given in British Code of Practice. All materials, dimensions and levels to be
ascertained or checked and verified on the before specific areas of work are commenced.
This drawing is to be read in conjunction with clients specifications/employees requirements and structural engineers
design.

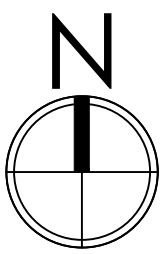

Proposed Padel Courts - Floorplan

20/03/2026 KS PL1: First planning issue.

Revision Notes.

Drawing Status.

PLANNING

hssp
architects

Pera Business Park, Nottingham Road
Melton Mowbray, LE13 0PB

Telephone: 01664 563 288 Fax: 01664 563 360
E-Mail: info@hssparchitects.co.uk Web: www.hssparchitects.co.uk

Project:

Proposed Development
Ratby Sports Club
Desford Lane, Ratby
Leicestershire, LE6 0LE

Title:

Proposed Padel Courts - Floorplan

Scale: 1:100	Drawn: KES	Checked: -	Date: March 2026
-----------------	---------------	---------------	---------------------

Drawing No. 9431_03_05	Revision: PL1
---------------------------	------------------



HSSP A1