
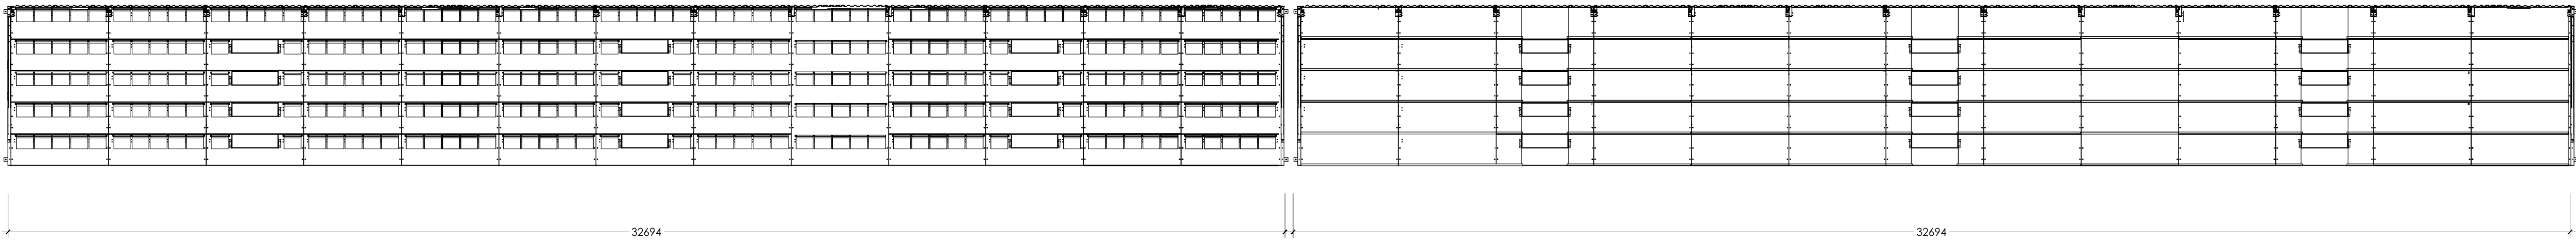


Proposed Spectator Stands - Elevation

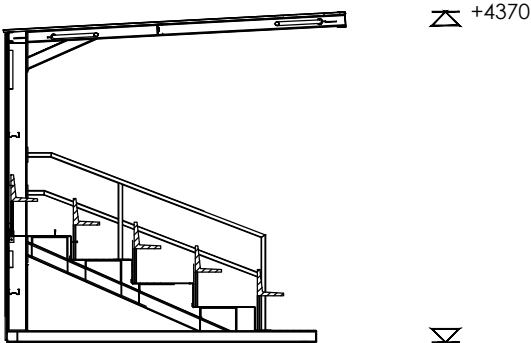

Proposed Spectator Stands - Plan view