



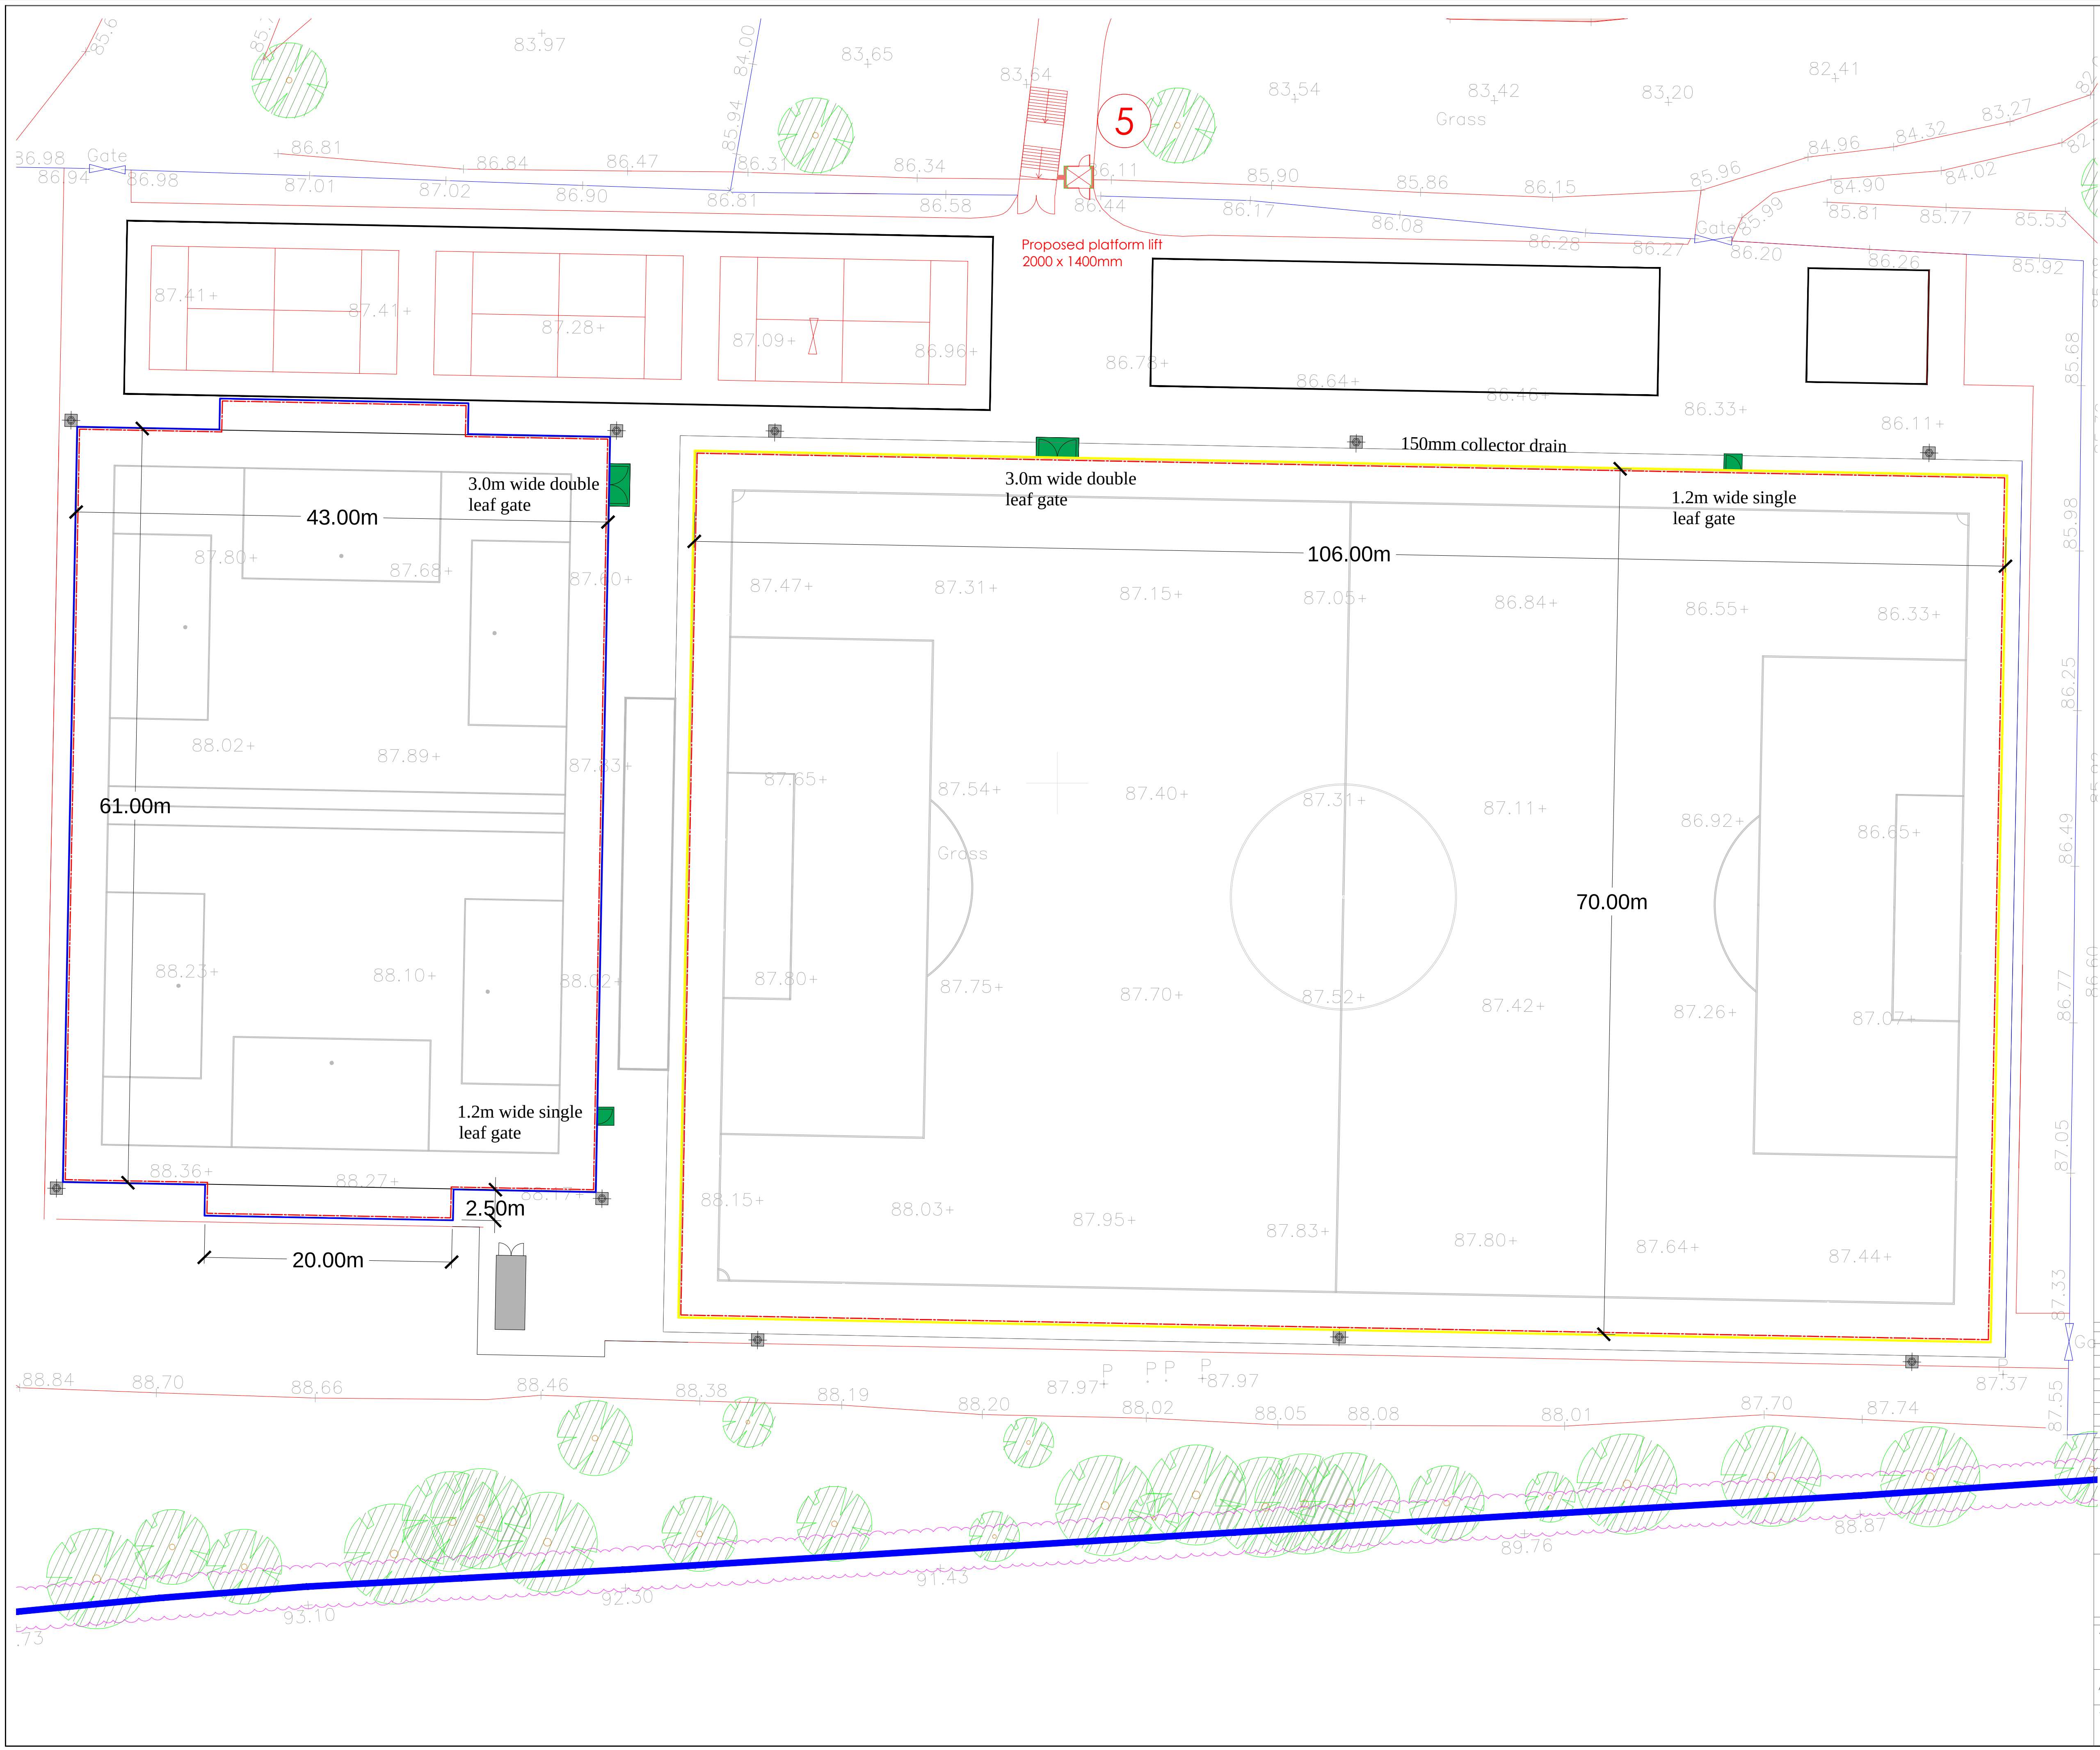

GENERAL NOTES:
1 - Do not scale, except for planning purposes.
2 - All Dimensions in meters unless otherwise stated.

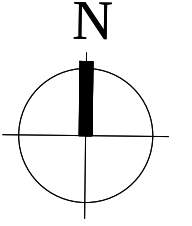

FENCING KEY

- 1.1m spectator fencing
- 3m high 868 fencing
- 250mm infill mitigation boarding

10				
09				
08				
07				
06				
05				
04				
03				
02				
01				
00				
REV. DESCRIPTION		RESP.	DATE	
		MONVALLEY BUSINESS PARK, TRALEE, Co KERRY		
		PHONE: 066 71 71918 EMAIL: INFO@PSTSPORT.COM		
CLIENT:				
ANTSEY NOMADS				
CONSTRUCTION DRAWINGS				
APPROV.	DATE	SIGN	ESC.	
			DATE	22.02.2026
			DRAWN BY	IC
			PROJ.	PST SPORT
ADDRESS: Desford Ln, Leicester LE6 0LE, UK				
TITLE: FENCE LAYOUT			SHEET No. REV. No.	
			004	