

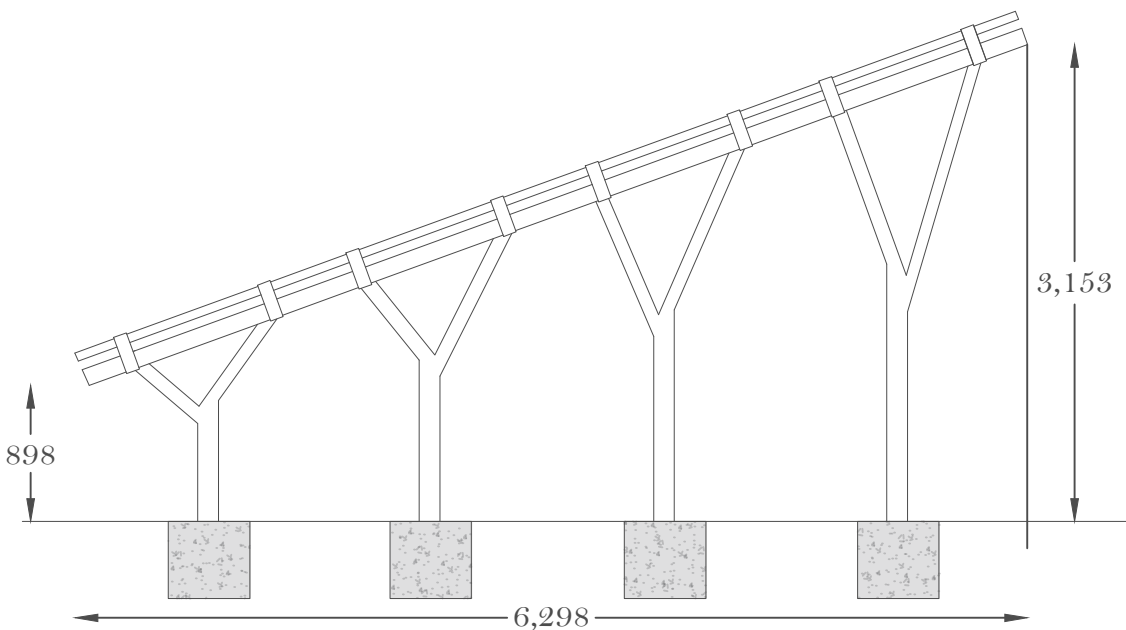



Proposed : Site Plan @ 1:250

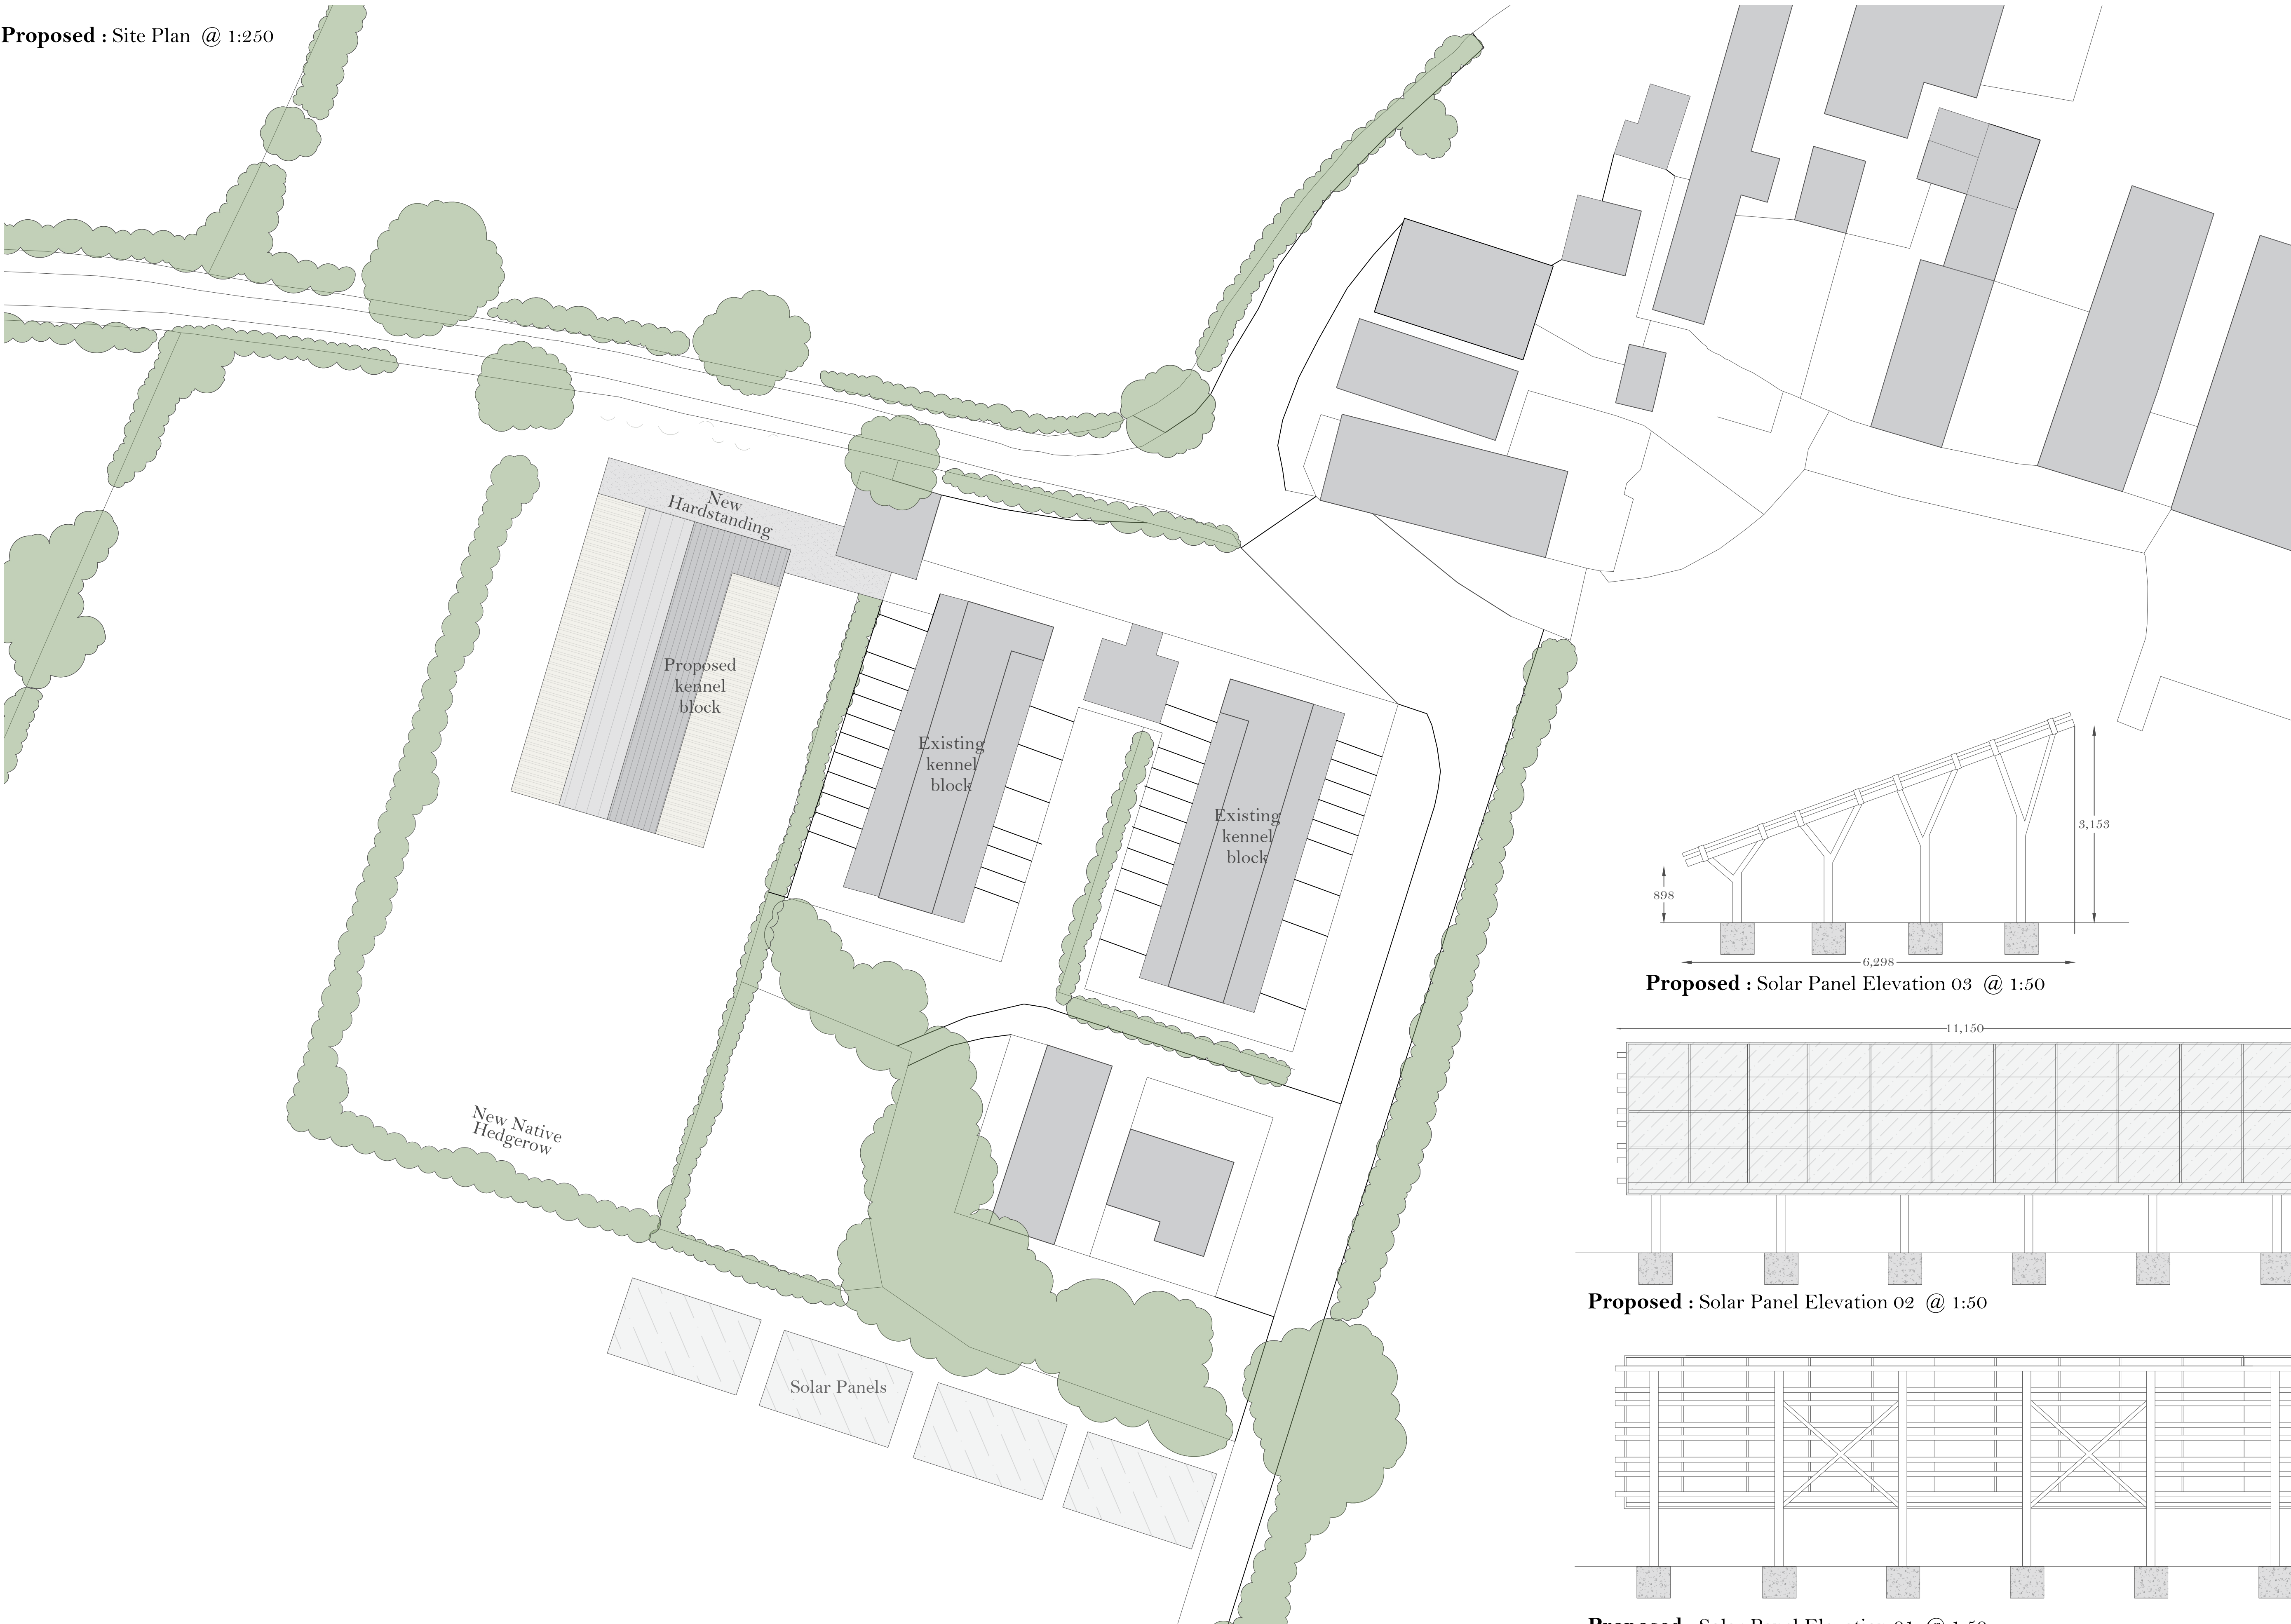

Proposed : Solar Panel Elevation 03 @ 1:50

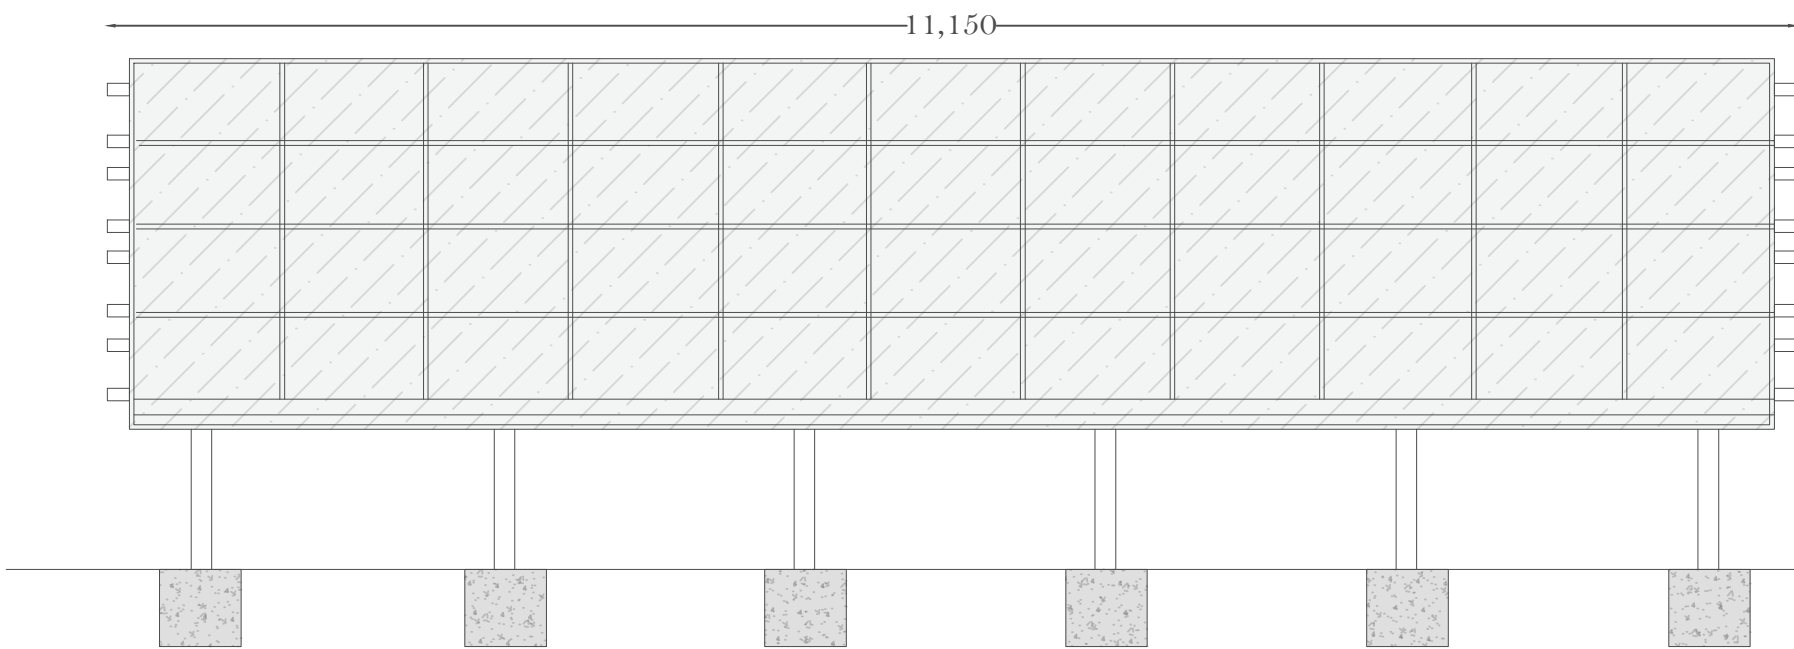

Proposed : Solar Panel Elevation 02 @ 1:50

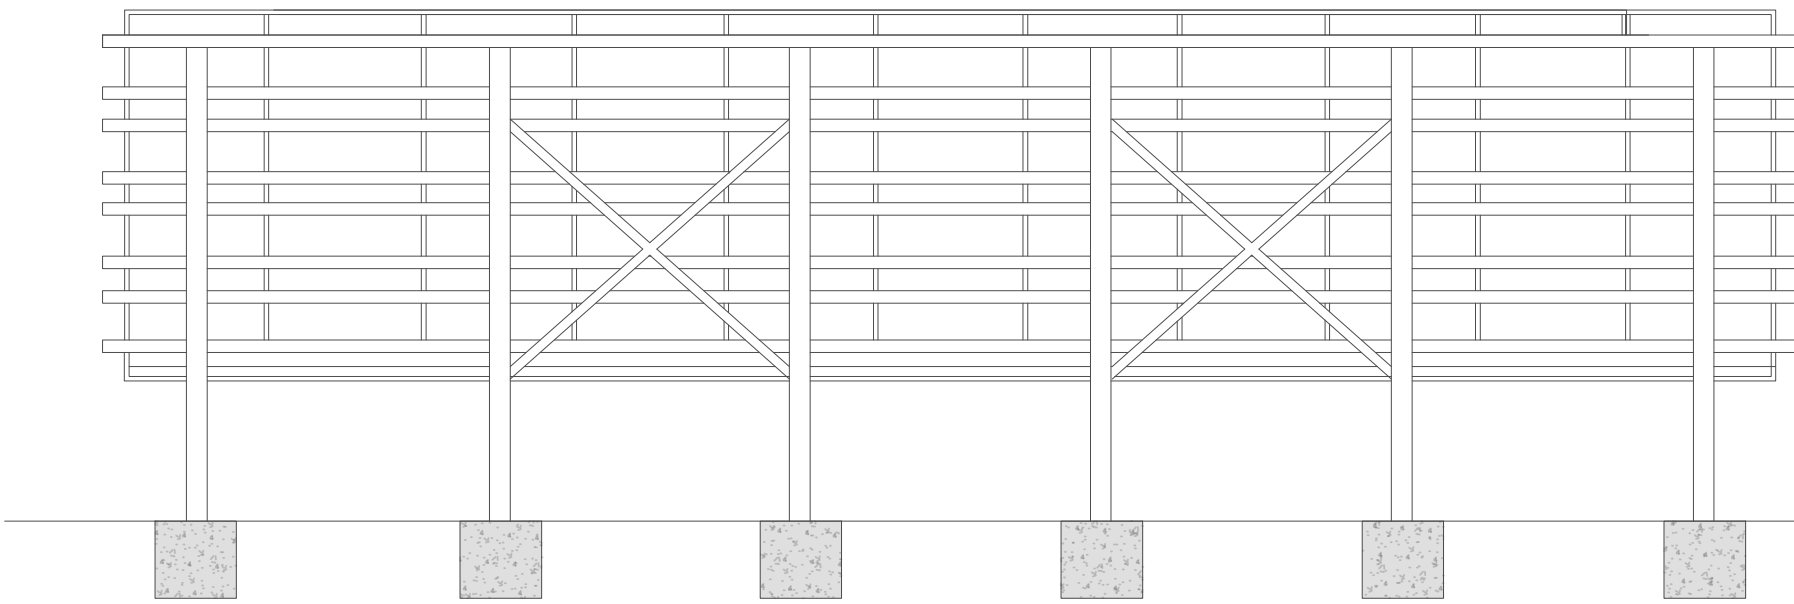

Proposed : Solar Panel Elevation 01 @ 1:50