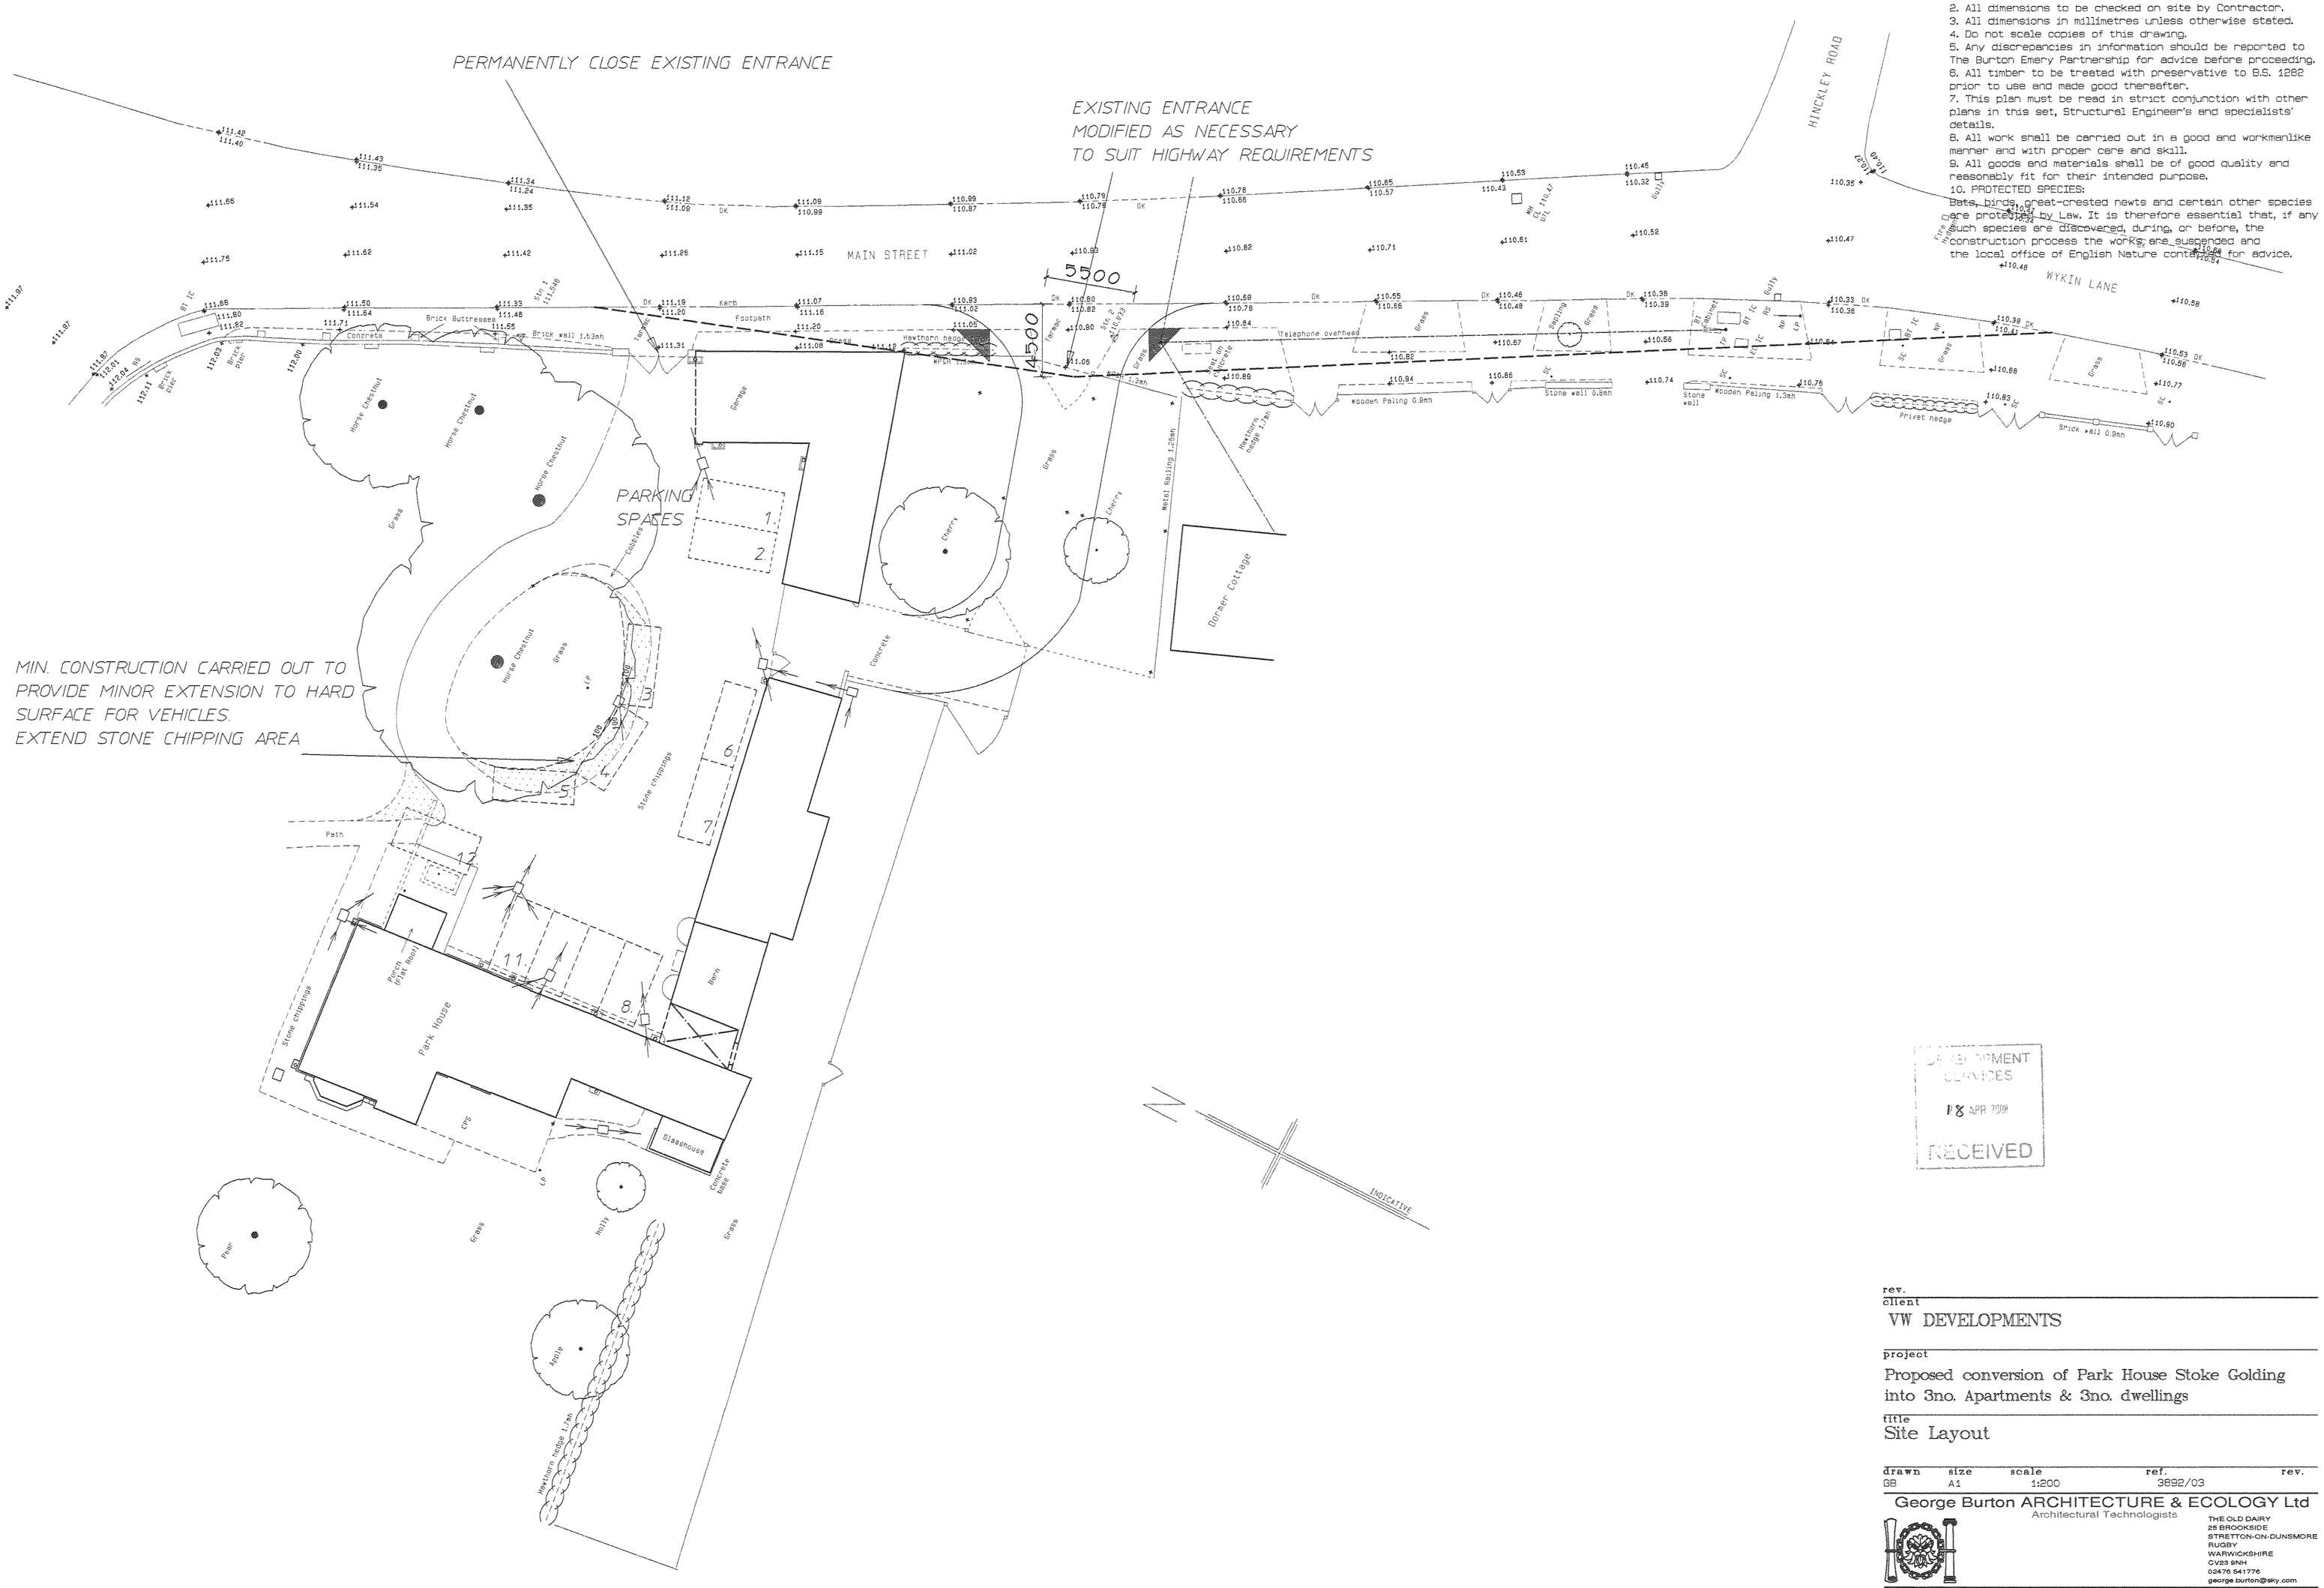


NOTES:
1. This drawing remains the Copyright of The Burton Emery Partnership.
2. All dimensions to be checked on site by Contractor.
3. All dimensions in millimetres unless otherwise stated.
4. Do not scale copies of this drawing.
5. Any discrepancies in information should be reported to The Burton Emery Partnership for advice before proceeding.
6. All timber to be treated with preservative to B.S. 1282 prior to use and made good thereafter.
7. This plan must be read in strict conjunction with other plans in this set, Structural Engineer's and specialists' details.
8. All work shall be carried out in a good and workmanlike manner and with proper care and skill.
9. All goods and materials shall be of good quality and reasonably fit for their intended purpose.
10. PROTECTED SPECIES:
Bats, birds, great-crested newts and certain other species are protected by Law. It is therefore essential that, if any such species are discovered, during, or before, the reconstruction process the works are suspended and the local office of English Nature contacted for advice.

DEVELOPMENT SERVICES
18 APR 2019
RECEIVED

rev.

client
VW DEVELOPMENTS

project
Proposed conversion of Park House Stoke Golding into 3no. Apartments & 3no. dwellings

title
Site Layout

drawn	size	scale	ref.	rev.
GB	A1	1:200	3892/03	

George Burton ARCHITECTURE & ECOLOGY Ltd
Architectural Technologists
THE OLD DAIRY
28 BROOKSIDE
STRETTON-ON-DUNSMORE
RUGBY
WARWICKSHIRE
CV23 9NH
02476 541776
george.burton@sky.com