


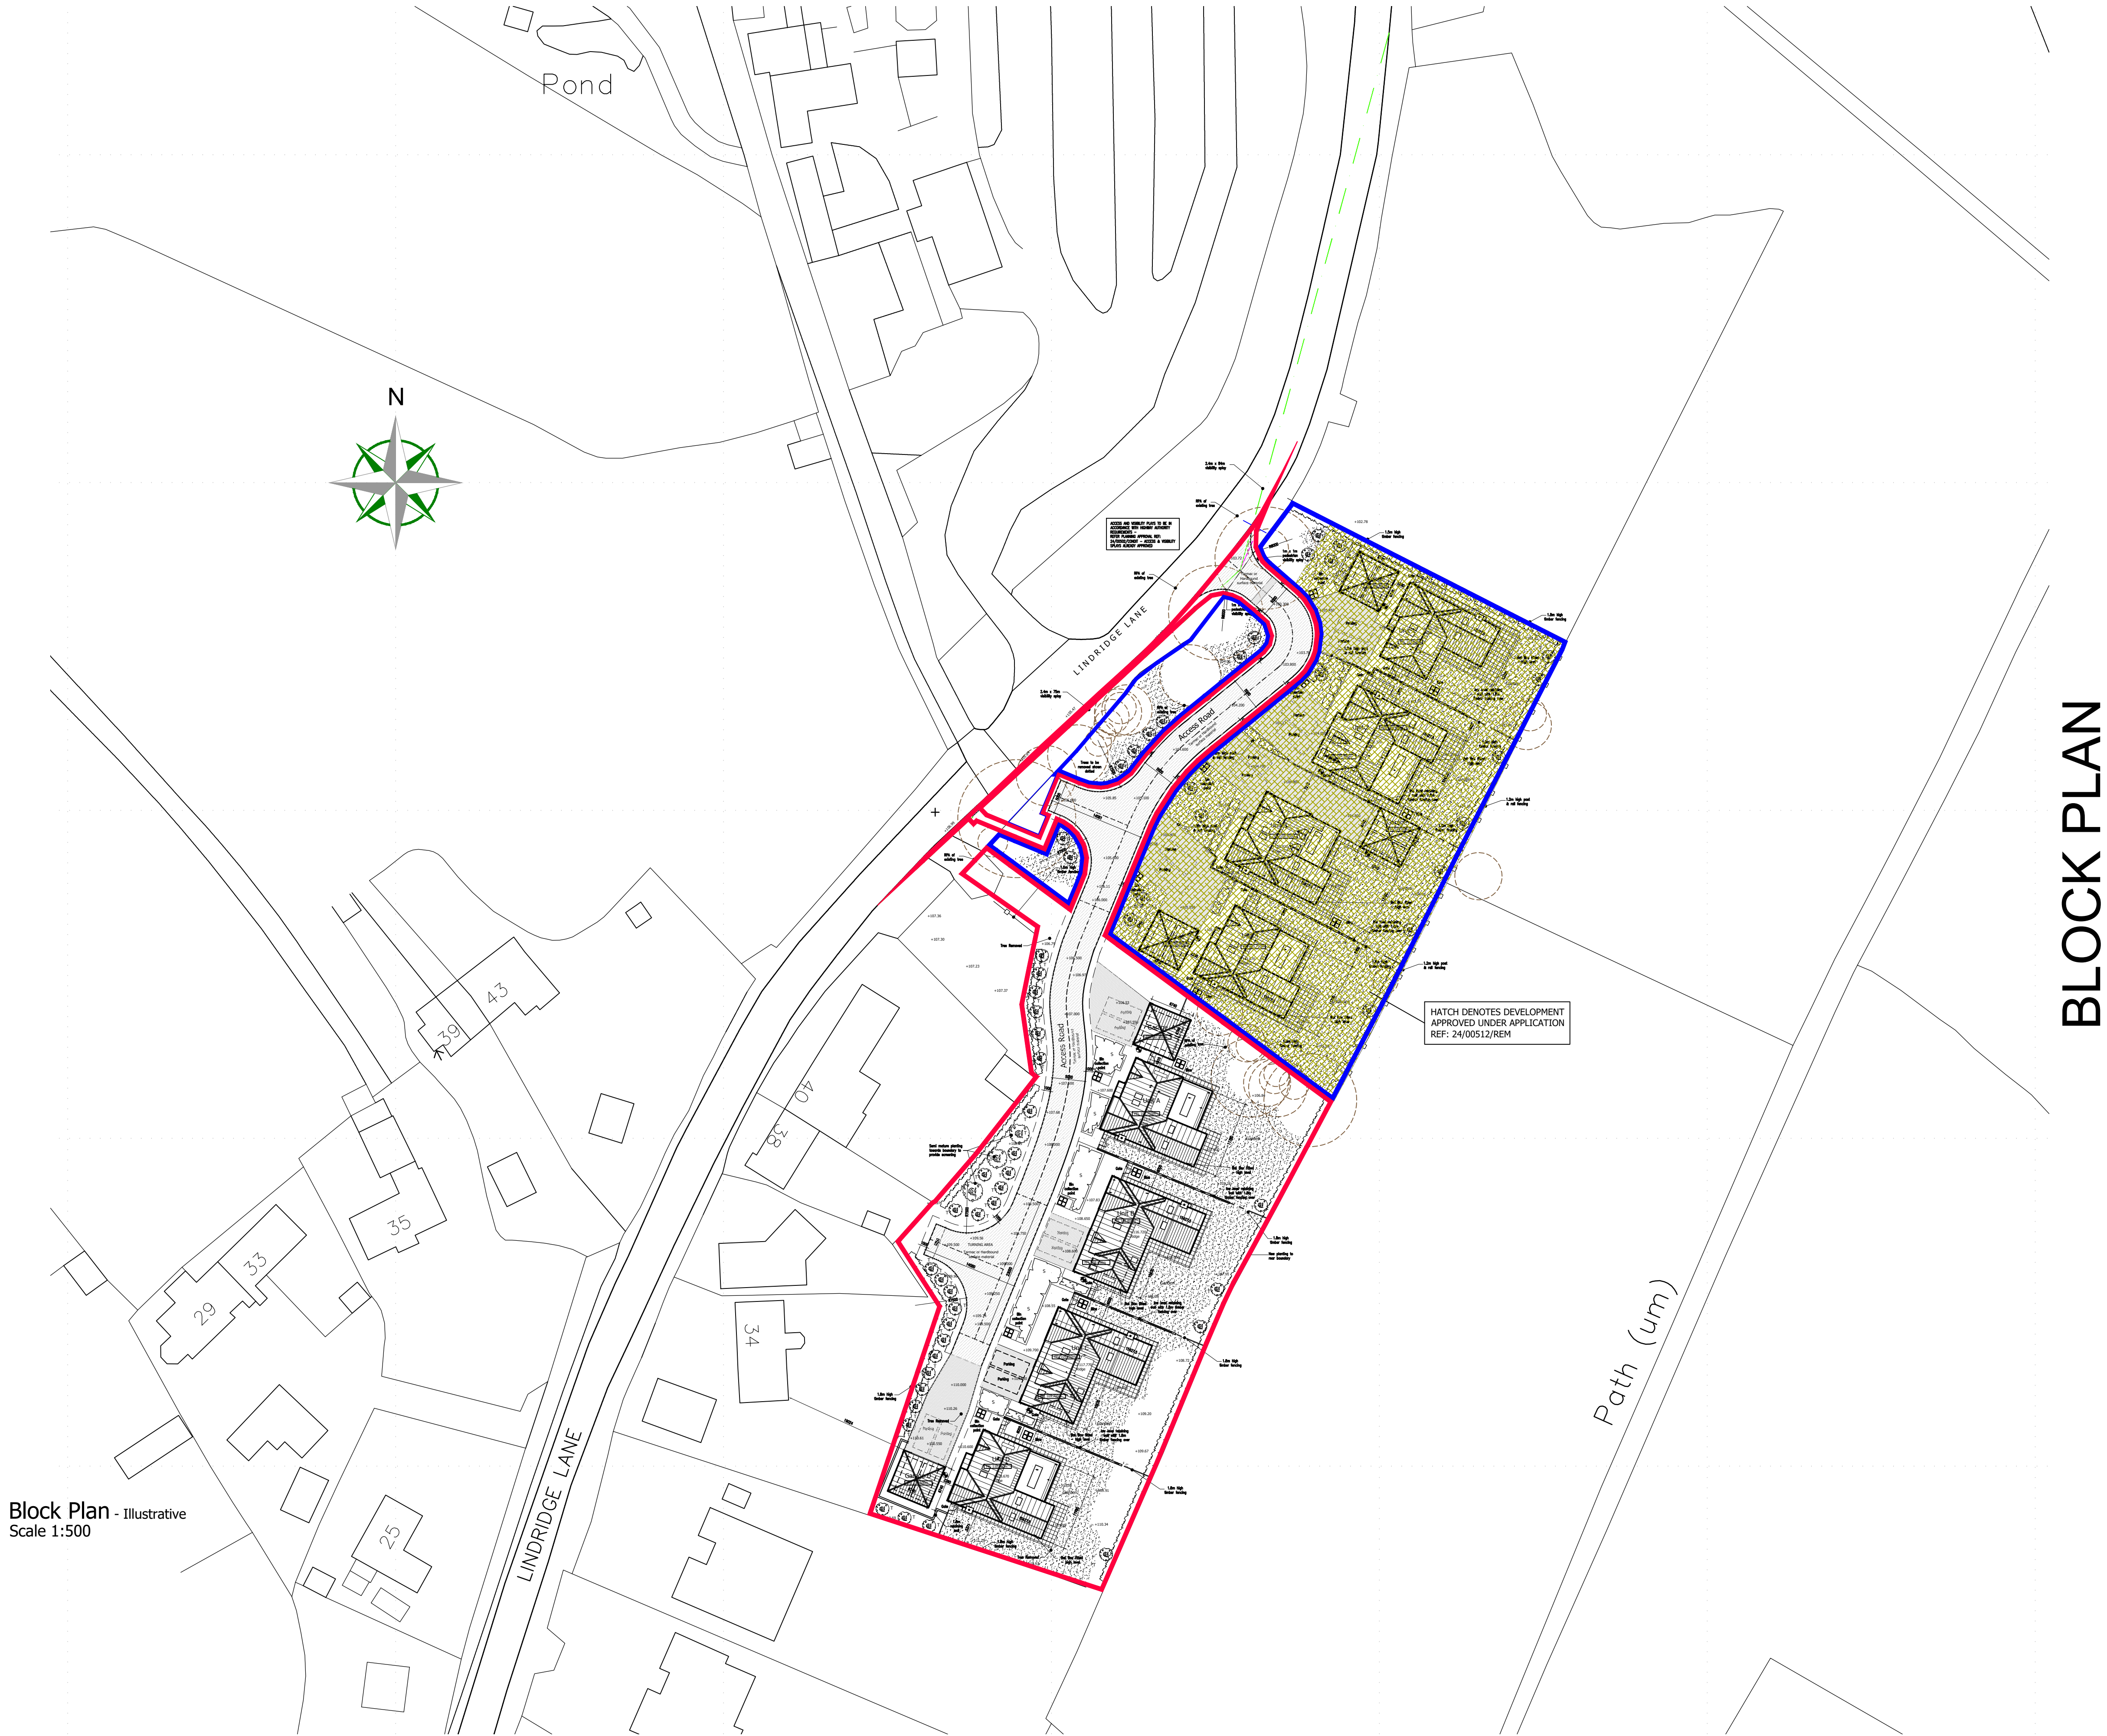

Block Plan - Illustrative
Scale 1:500

THIS DRAWING IS TO BE READ IN
CONJUNCTION WITH:-

PHASE 1 DRAINAGE & HIGHWAY DETAILS BY CONWAY DEVELOPMENT CONSULTANTS LTD
PHASE 1 PLANNING DRAWINGS: 24.323.01C, 02B, 03C, 04C, 05B
TOPOGRAPHICAL SURVEY BY NUC SURVEYS LTD, JOB NO. - 54196-03
DRAINAGE & HIGHWAY DETAILS BY GMB CONSULTANCY
PLANNING DRAWINGS: 25.330.01, 02, 03, 04, 05, 06

PROPOSED DEVELOPMENT - LAND AT LINDRIDGE LANE - DESFORD - LEICESTERSHIRE

BLOCK PLAN

Revisions : A Planting note added 12.03.26

Figured dimensions must be taken in preference to scaled dimensions and any discrepancies are to be referred to R3DESIGN DEVELOPMENTS LTD.
Contractors, subcontractors, specialist, service providers, suppliers, purchasers & their representatives must verify all details, dimensions & levels on site before commencing any work, purchase, sale or making any workshop drawings.
R3DESIGN DEVELOPMENTS LTD takes no responsibility for errors and information errors, including third party information used and / or any form of Plagiarism.
All drawings are copyright of R3DESIGN DEVELOPMENTS LTD.



The Glasshouse, 9 Hallam Close, Littlethorpe, Leics. LE19 2LA
Tel: 0116 2165175 Email: r3@r3ddl.com Web: www.r3ddl.com
Company Reg. No. 7657636

Project Details
Proposed Development
Land at Lindridge Lane
Desford
Leicestershire

Drawing Title
Block Plan

Client Details
XL Designs (Midlands) Ltd
Drawing No.
25.330.BP02 A

Date
Nov 2025
Drawn by
SR
Scale (A1 Size)
1:500
Checked by
R3D

1:500
0 10 20 30 Metres