


Notes

This drawing is to be read in conjunction with Drawing No. 25.4618.01 'Existing Details' and No.25.4618.04 - '07 Topographical Survey'

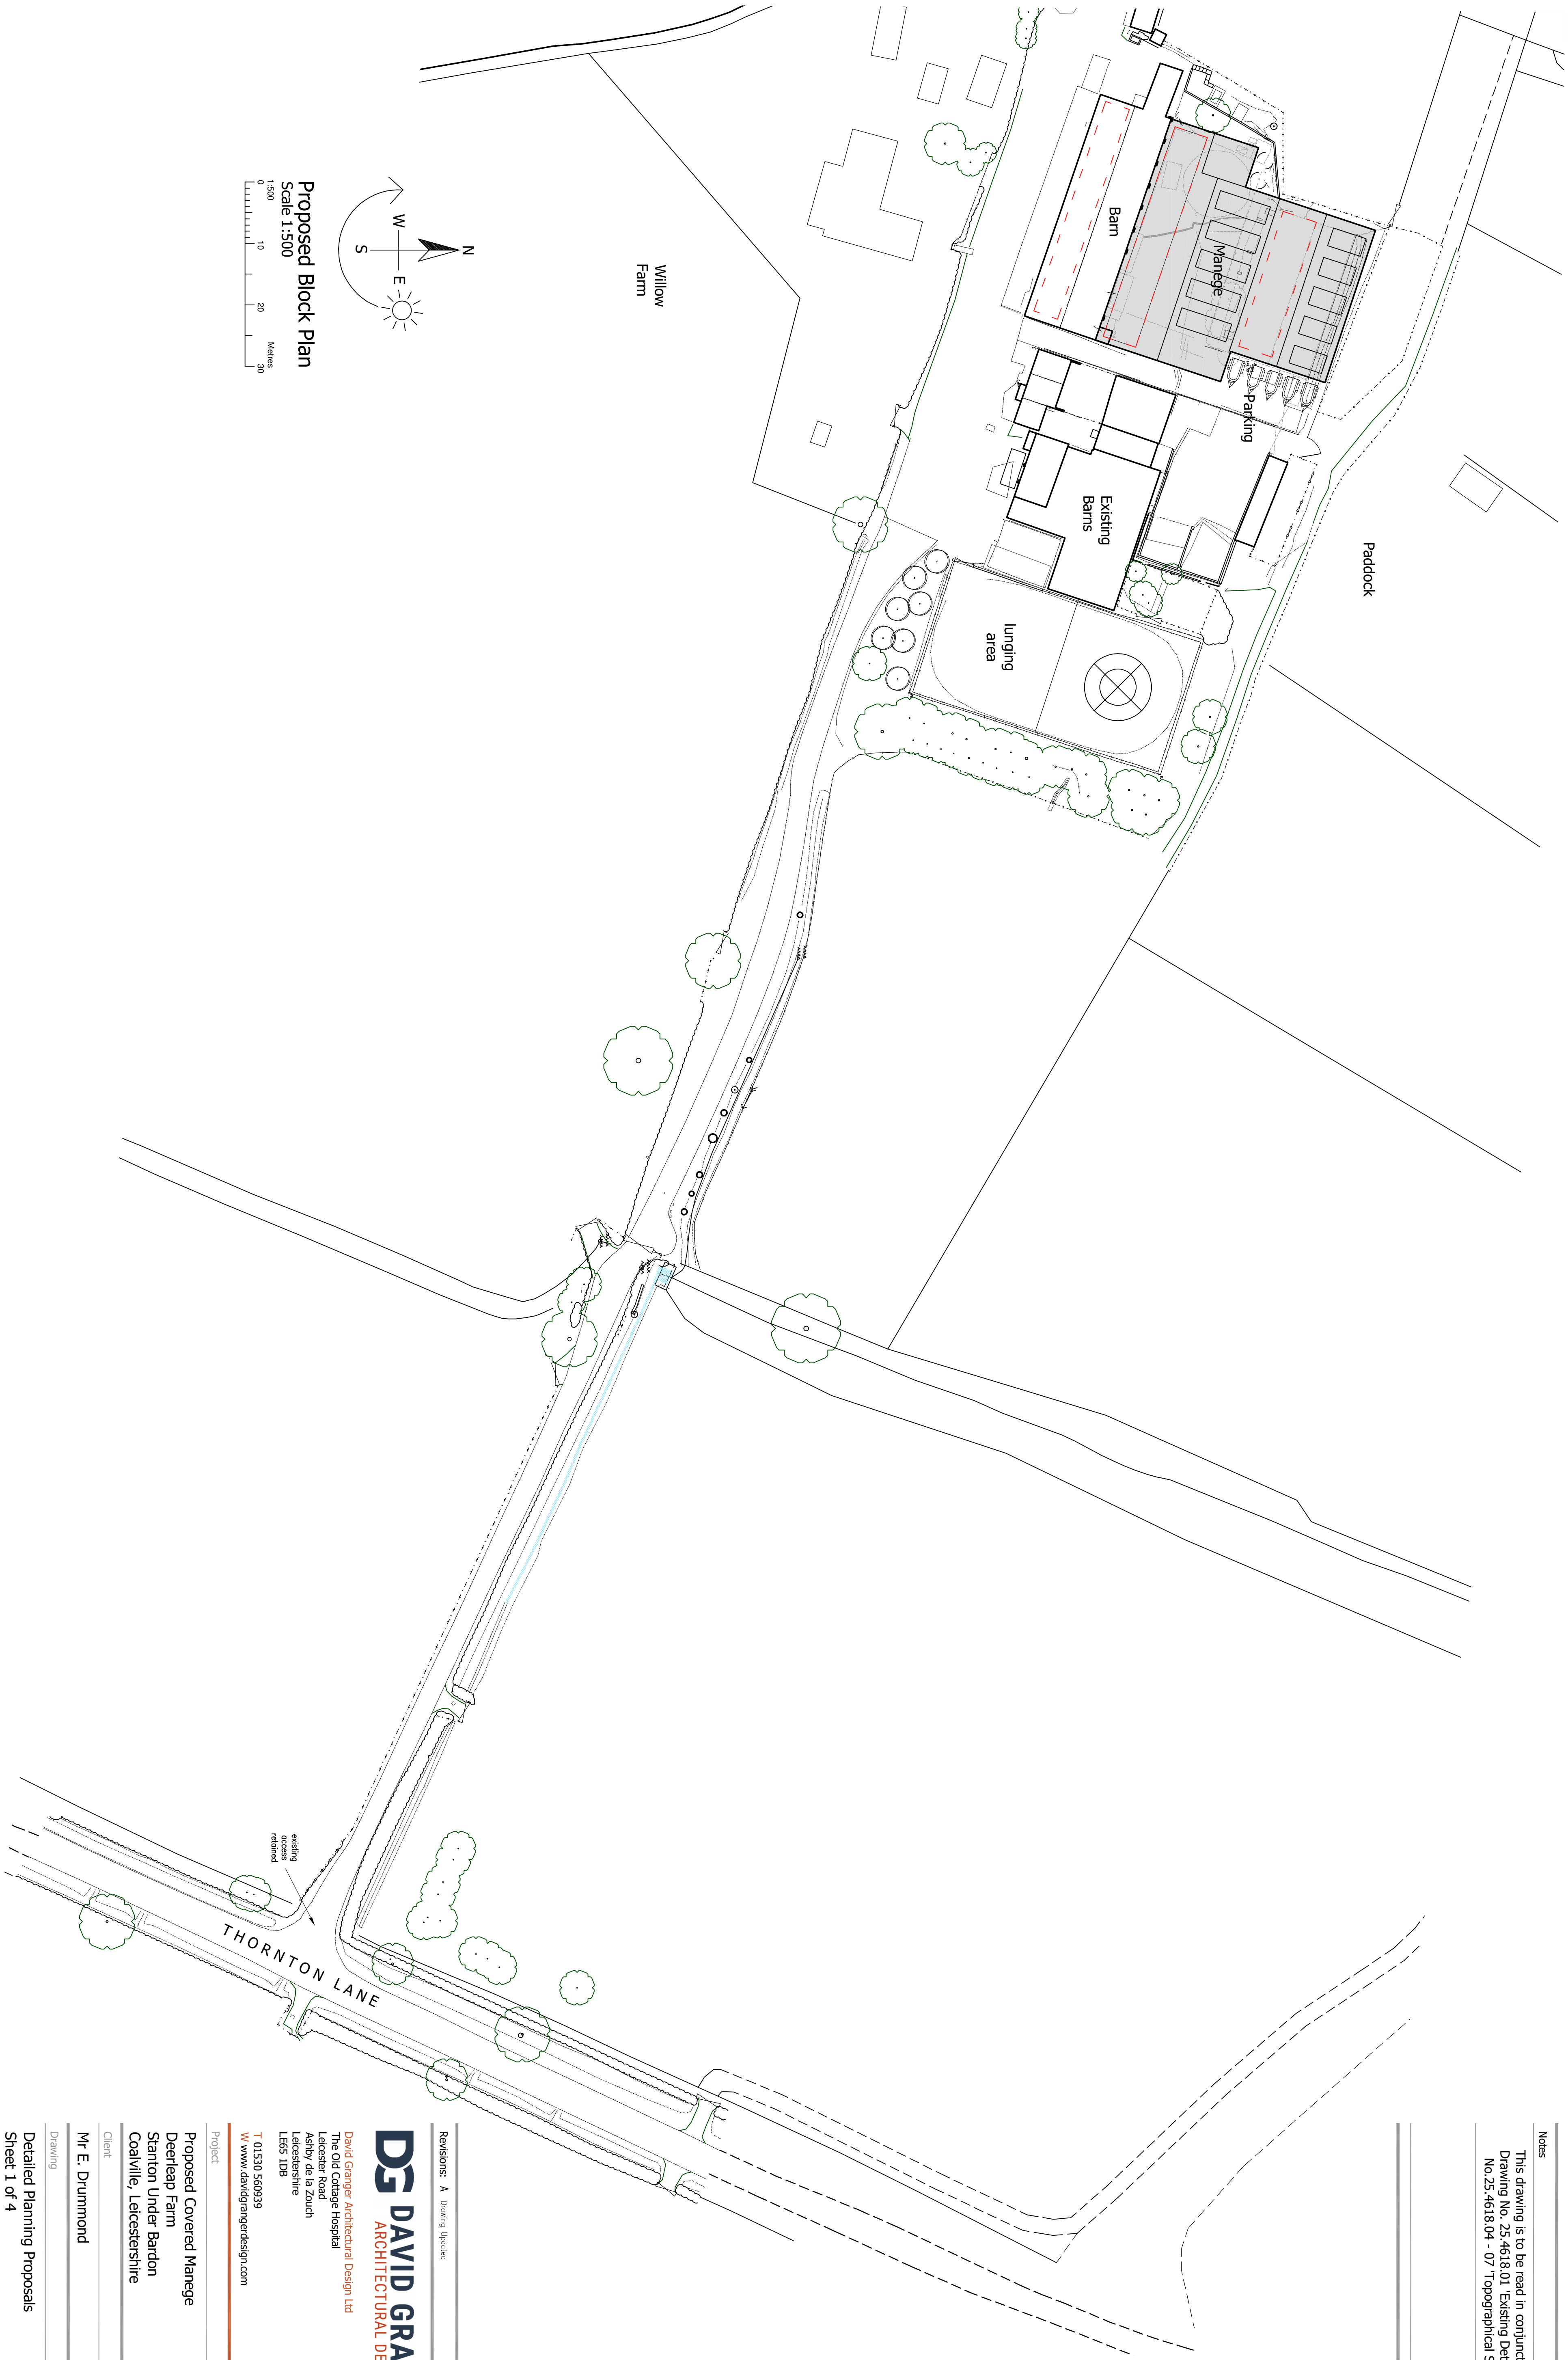

Revisions: A Drawing Updated 13.03.2026

DG DAVID GRANGER
ARCHITECTURAL DESIGN LTD

David Granger Architectural Design Ltd
The Old Cottage Hospital
Leicester Road
Ashtly de la Zouch
Leicestershire
LE65 1DB
T 01530 560939
W www.davidgrangerdesign.com

Project

Proposed Covered Manege
Deerleap Farm
Stanton Under Bardon
Coalville, Leicestershire

Client

Mr. E. Drummond

Drawing

Detailed Planning Proposals
Sheet 1 of 4

Drawing Number 25.4618.08 A

Date: February 2026

Scale: As Shown Drawn By: WF Checked By: SM

Physical dimensions must be taken in preference to scaled dimensions and any discrepancies are to be referred to David Granger Architectural Design Limited. Connecting any work or making any workshop drawings. All drawings are copyright of David Granger Architectural Design Limited. No part of this drawing may be reproduced without the written permission of David Granger Architectural Design Limited. All rights reserved. Licence No. 045100004963, Landmark Ref. LD0816 Company Reg. No. 5069912

DETAILED PLANNING PROPOSALS

PROPOSED COVERED MANEGE - DEERLEAP FARM - STANTON UNDER BARDON - COALVILLE - LEICESTERSHIRE