


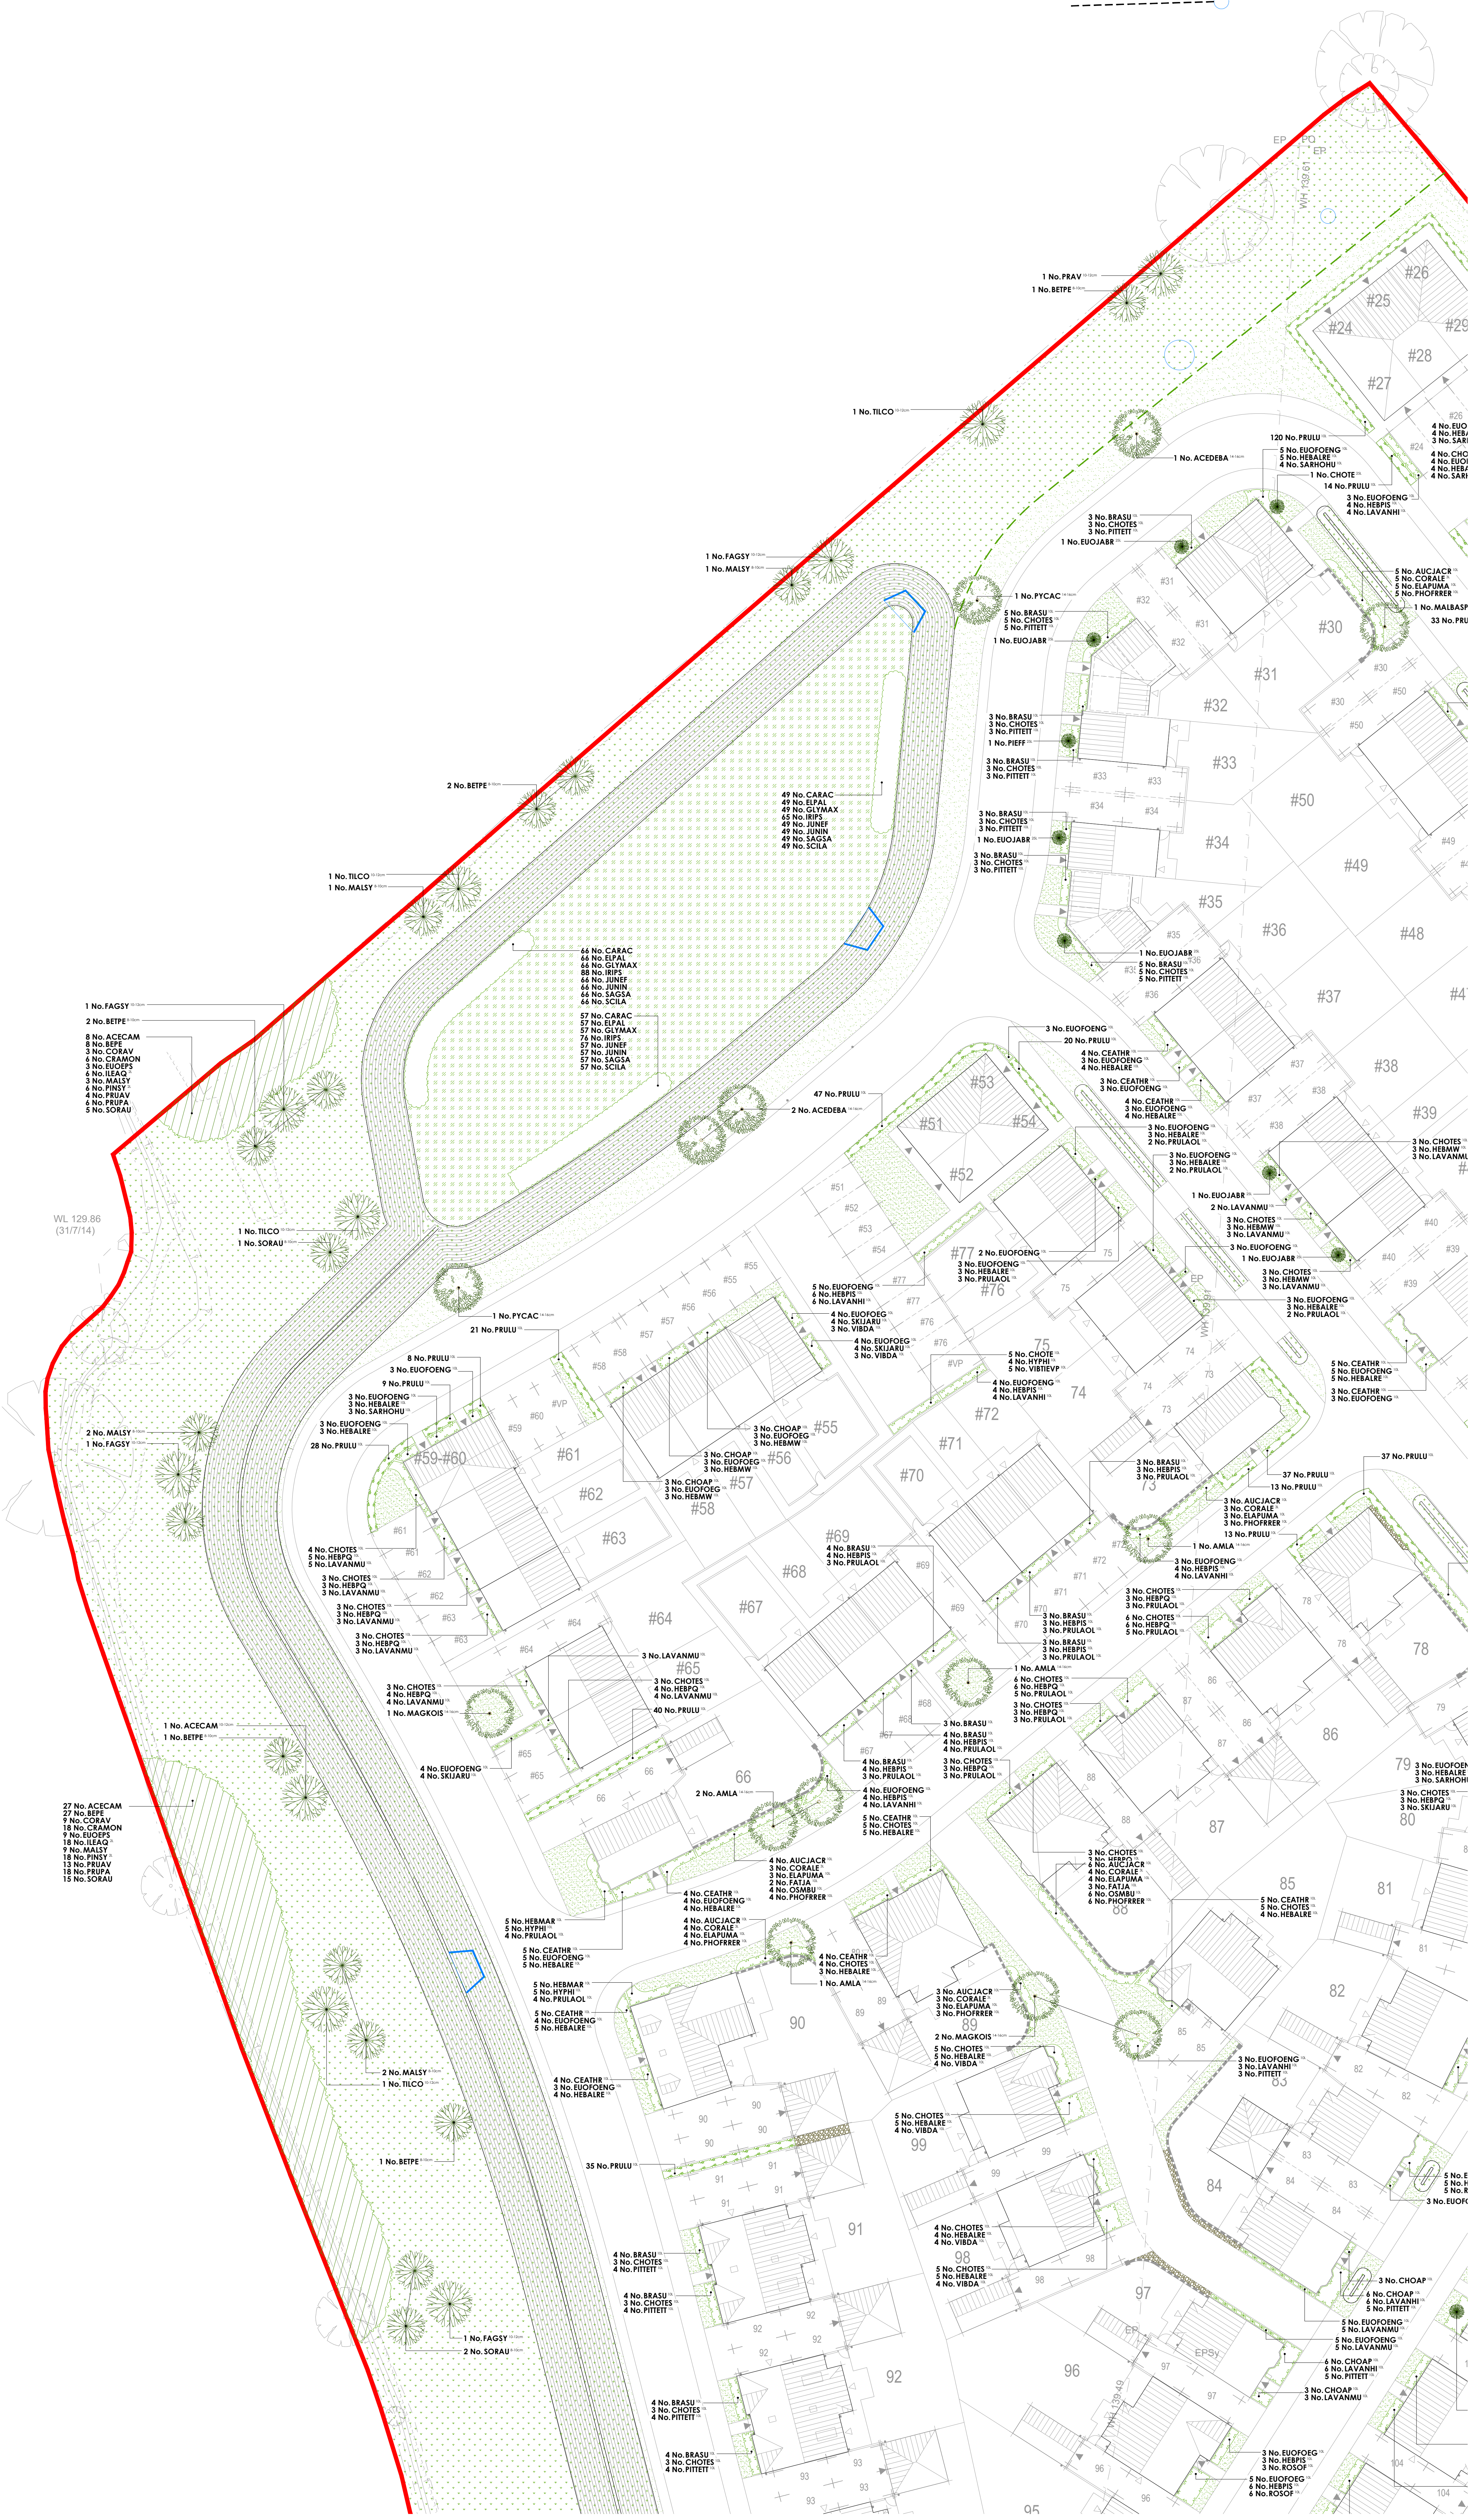

Plant Schedule

Trees - Plots						
Abbr	Species	Supply	Size	Girth	Number	
AMIA	Amelanchier lamarkii	EH&S: RB	425-600cm	14-16cm	6	
BEJACA	Betula utilis jacquemontii	EH&S: RB	425-600cm	14-16cm	2	
MAGKOIS	Magnolia kobus 'Sels'	EH&S: RB	425-600cm	14-16cm	4	
MAIBASP	Malus baccata 'Steel Parade'	EH&S: RB	425-600cm	14-16cm	1	
					Total: 13	

Trees - Public Open Space						
Abbr	Species	Supply	Size	Girth	Number	
BEPE	Betula pendula	SH&S: BR	250-300cm	8-10cm	12	
MAISY	Malus sylvestris	SH&S: BR	250-300cm	8-10cm	8	
SORAU	Sorbus aucuparia	SH&S: BR	250-300cm	8-10cm	10	
ACECAM	Acer campestre	SH&S: BR	300-350cm	10-12cm	3	
FAGSY	Fagus sylvatica	SH&S: BR	300-350cm	10-12cm	4	
PRAY	Prunus avium	SH&S: BR	300-350cm	10-12cm	4	
QUERO	Quercus robur	SH&S: BR	300-350cm	10-12cm	2	
TILCO	Tilia cordata	SH&S: BR	300-350cm	10-12cm	5	
ACDEBA	Acer platanoides 'Deborah'	EH&S: RB	425-600cm	14-16cm	3	
PYCAC	Pyrus calleryana 'Charicleaf'	EH&S: RB	425-600cm	14-16cm	2	
PRUAVL	Prunus avium 'Plena'	EH&S: RB	450-425cm	16-18cm	2	
LIUTU	Liriodendron tulipifera	EH&S: RB	450-600cm	18-20cm	1	
					Total: 56	

Specimen Shrubs						
Abbr	Species	Pot Size	Height	Diameter	Habit	Number
CHOIE	Choisyia ternata	2SL	100-125cm		Tip Cm	8
EUOJABR	Eurythmus japonicus 'Bravo'	2SL	100-125cm		Tip Cm	16
PIEFF	Pieris Forest Flame	2SL	100-125cm		Tip Cm	3
					Total: 27	

Single-Species Hedgerows						
Abbr	Species	Pot Size	Height	Habit	Density	Length
PRULU	Prunus laurocerasus	10L	80-100cm	Bushy	0.4Cm	338.31m
					Total: 338.31m	Total: 862

Shrubs - Plots						
Abbr	Species	Pot Size	Height	Habit	Density	Area
AUCJACR	Aucuba japonica 'Cottonilla'	10L	40-60cm	Bushy	0.8Cm	37.81m²
BRASU	Brachyglottis 'Sunshine'	10L	40-60cm	Bushy	0.7Cm	72.43m²
CEATHR	Ceanothus thyrsiflorus repens	10L	40-60cm	Bushy	0.7Cm	36.63m²
CHOAP	Choisyia 'Aster' Pearl	10L	40-60cm	Bushy	0.7Cm	44.95m²
CHOIE	Choisyia ternata	10L	40-60cm	Bushy	0.7Cm	5.87m²
CHOIES	Choisyia ternata 'Sundance'	10L	40-60cm	Bushy	0.7Cm	116.99m²
CORALE	Cornus alba 'Bergedanten'	3L	40-60cm	Branching	0.8Cm	28.74m²
ELAPUMA	Elaeagnus pungens 'Maculata'	10L	40-60cm	Bushy	0.8Cm	28.74m²
EUOFOENG	Eurythmus fortunei 'Emerald 'n' Gold'	10L	30-40cm	Bushy	0.7Cm	66.22m²
EUOFOENG	Eurythmus fortunei 'Emerald Galaxy'	10L	30-40cm	Bushy	0.7Cm	48.27m²
FATIA	Fatsia japonica	10L	40-60cm	Bushy	0.8Cm	24.88m²
HEMAR	Hebe 'Majorie'	10L	40-60cm	Bushy	0.7Cm	11.25m²
HEMW	Hebe 'Mrs Winder'	10L	40-60cm	Bushy	0.7Cm	21.34m²
HEBPQ	Hebe 'Purple Queen'	10L	40-60cm	Bushy	0.7Cm	69.79m²
HEBALRE	Hebe albertiana 'Red Edge'	10L	30-40cm	Bushy	0.7Cm	67.97m²
HEPIS	Hebe pinguifolia 'Summerditi'	10L	30-40cm	Bushy	0.7Cm	61.31m²
HYTH	Hippocrepis 'Hickory'	10L	40-60cm	Bushy	0.7Cm	12.48m²
LAVANMU	Lavandula angustifolia 'Hidcot'	10L	30-40cm	Bushy	0.7Cm	27.36m²
LAVANMU	Lavandula angustifolia 'Munstead'	10L	30-40cm	Bushy	0.8Cm	13.32m²
OSMBU	Osmanthus x burkeana	10L	40-60cm	Bushy	0.8Cm	27.24m²
PHORFRER	Photinia fraseri 'Red Robi'	10L	40-60cm	Bushy	0.8Cm	27.24m²
PITETT	Pittosporum tenuifolium 'Tom Thump'	10L	30-40cm	Bushy	0.7Cm	31.93m²
PRULAO	Prunus laurocerasus 'Otto Luyken'	10L	40-60cm	Bushy	0.7Cm	74.57m²
ROSOF	Rosmarinus officinalis	10L	40-60cm	Bushy	0.7Cm	15.54m²
SARHOUH	Sarcococca humilis	10L	30-40cm	Bushy	0.7Cm	16.33m²
SKJARU	Skimmia japonica 'Rubra'	10L	40-60cm	Bushy	0.7Cm	10.03m²
VIBDA	Viburnum davidii	10L	40-60cm	Bushy	0.7Cm	9.48m²
VIBTEVP	Viburnum tinus 'Eve Price'	10L	40-60cm	Bushy	0.7Cm	5.87m²
					Total: 1043.46m²	Total: 2236

Native Woodland - Species-Rich						
Abbr	Species	Supply	Height	Mix %	Density	Area
ACECAM	Acer campestre	T1+1: 3 Bks	60-80cm	15%	1.5Cm	77.39m²
BEPE	Betula pendula	T1+1: 3 Bks	60-100cm	15%	1.5Cm	77.39m²
CORAV	Corylus avellana	T1+1: 3 Bks	60-80cm	5%	1.5Cm	25.91m²
CRAMON	Crataegus monogyna	T1+1: 3 Bks	60-80cm	10%	1.5Cm	51.82m²
EUOFP	Eurythmus europaeus	T1+1: 3 Bks	60-80cm	5%	1.5Cm	25.91m²
LEAQ	Ilex aquifolium	2L: 3 Bks	40-60cm	5%	1.5Cm	51.82m²
MAISY	Malus sylvestris	T1+1: 3 Bks	60-80cm	5%	1.5Cm	25.91m²
PRAY	Prunus avium	T1+1: 3 Bks	60-100cm	7%	1.5Cm	36.27m²
PRUPA	Prunus padus	T1+1: 3 Bks	60-100cm	10%	1.5Cm	51.82m²
SORAU	Sorbus aucuparia	T1+1: 3 Bks	60-100cm	8%	1.5Cm	41.46m²
					Total: 318.29m²	Total: 239

Marginal / Aquatics						
Abbr	Species	Supply	Density	Mix %	Area	Number
CARAC	Carex acuta	Plug 100cc	10m²	12%	17.01m²	172
ELPAL	Elaeagnus palustris	Plug 100cc	10m²	12%	17.01m²	172
GLYMAX	Glyceria maxima	Plug 100cc	10m²	12%	17.01m²	172
IRPS	Iris pseudacorus	Plug 100cc	10m²	18%	22.88m²	229
JUNEF	Juncus effusus	Plug 100cc	10m²	12%	17.01m²	172
JUNIN	Juncus inflexus	Plug 100cc	10m²	12%	17.01m²	172
SAGSA	Sagittaria sagittifolia	Plug 100cc	10m²	12%	17.01m²	172
SCILA	Scilla maritima	Plug 100cc	10m²	12%	17.01m²	172
					Total: 141.75m²	Total: 1433


Turf & Seeding						
Abbr	Species	Supply				