



Sketchley Grange, Burbage, HINCKLEY





Section A-A

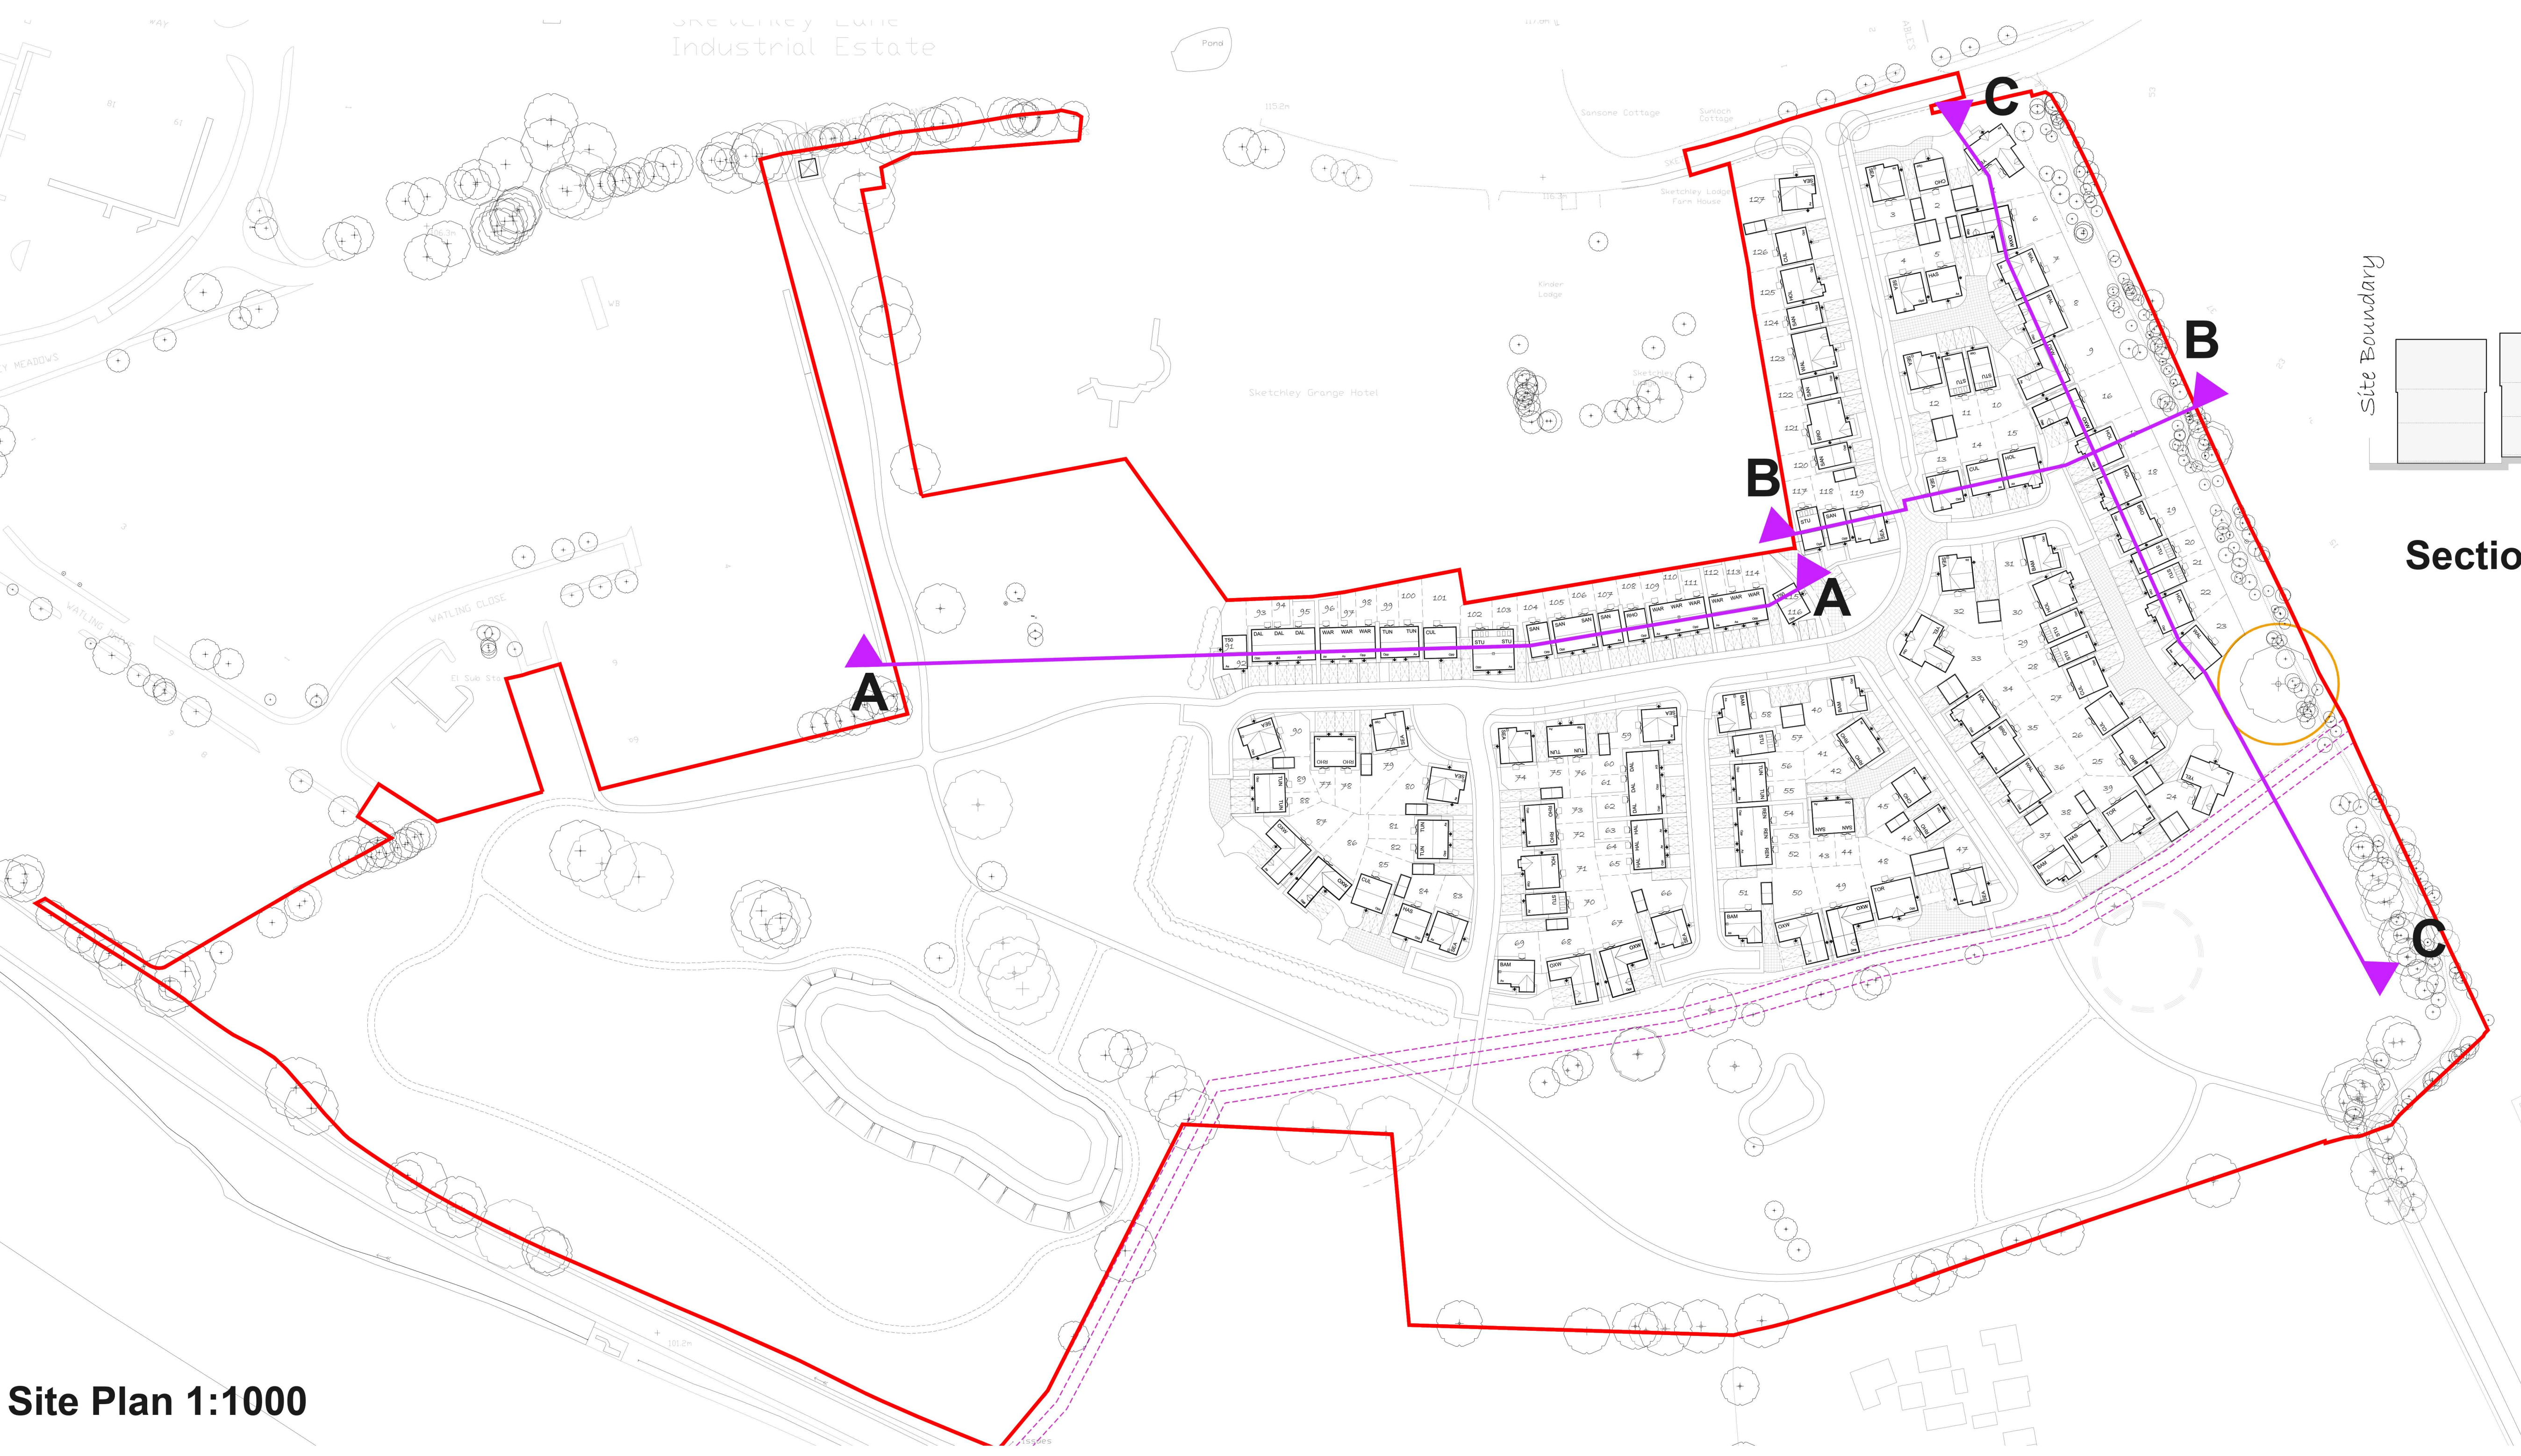

Site Plan 1:1000

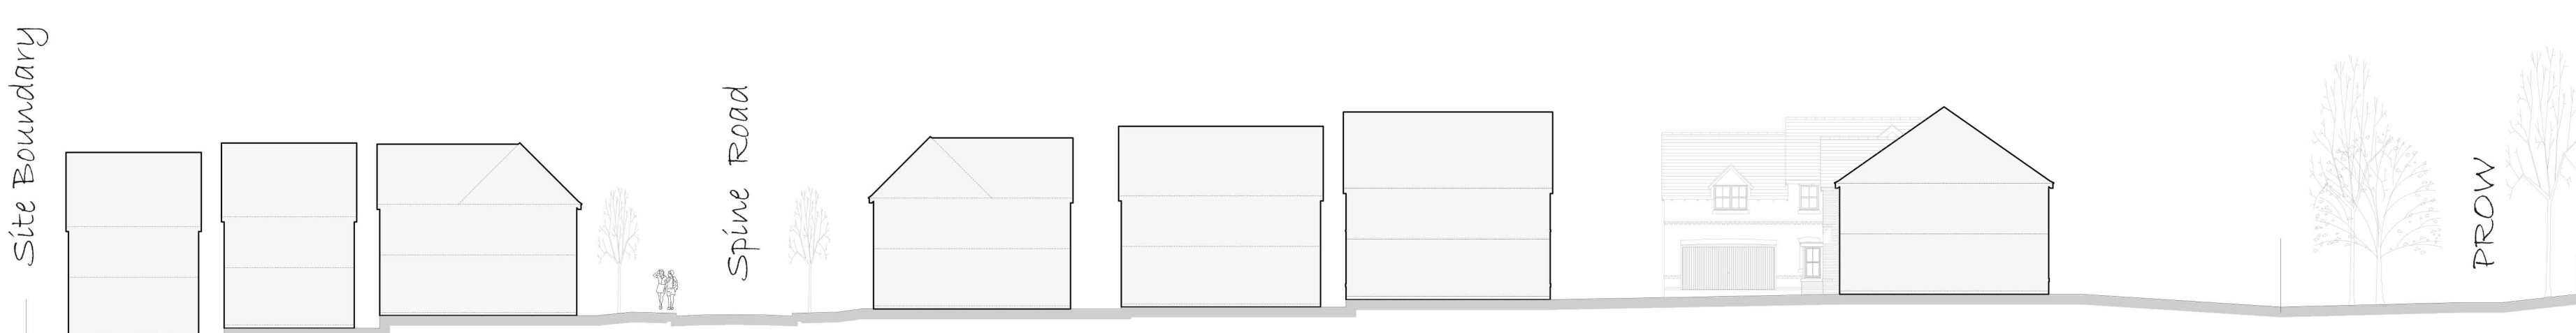

Section B-B

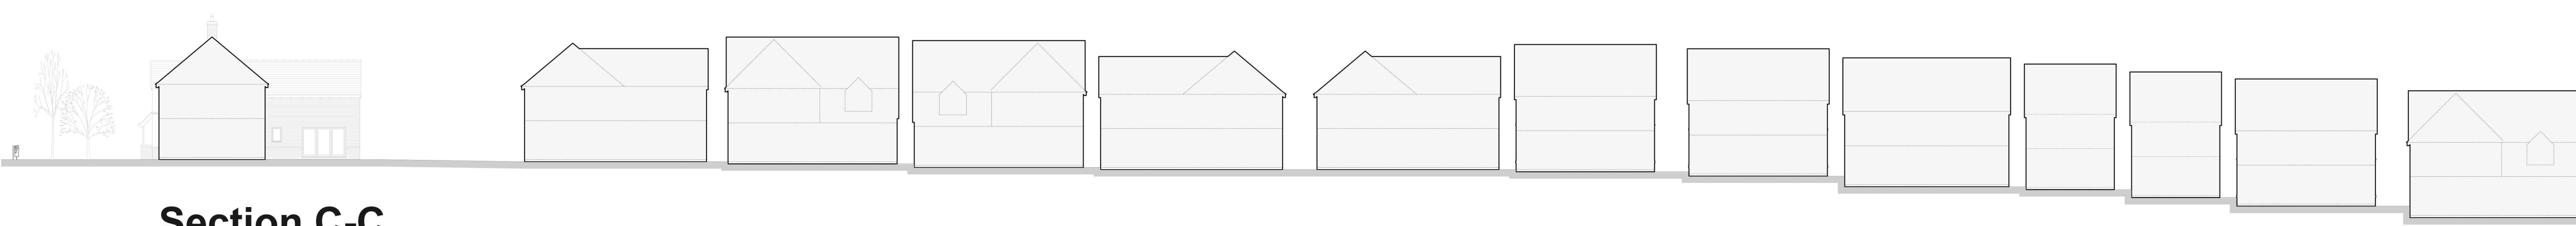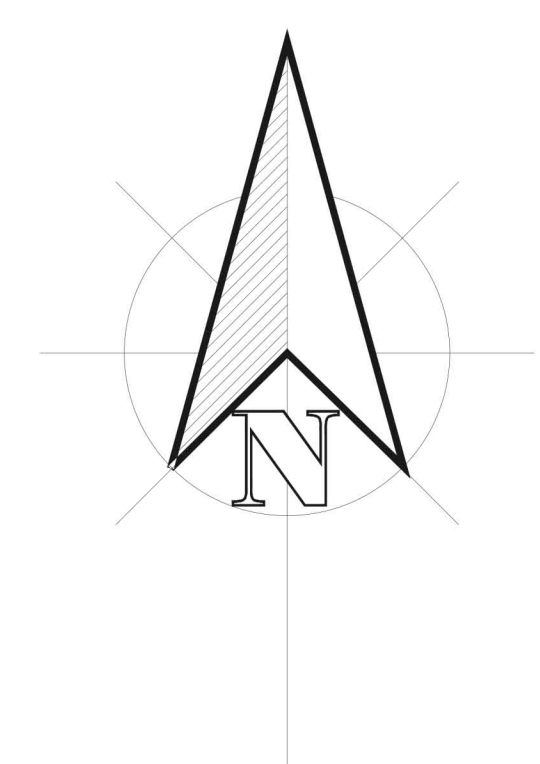

Section C-C