

RESIDENTIAL DEVELOPMENT, LAND ADJACENT TO 59, KENNEL LANE, WITHERLEY.

The Builder is to check and verify all buildings and site dimensions, levels and sewer invert levels prior to commencement of work.


Do not scale off this drawing, work to figured dimensions only.

This drawing must be read and checked with all structural and relevant specialist drawings.



The Builder is to comply in all respects with the current Building Regulations and latest Codes of Practice.




Plot 1. Plot 2.
FRONT ELEVATION - facing Kennel Lane.

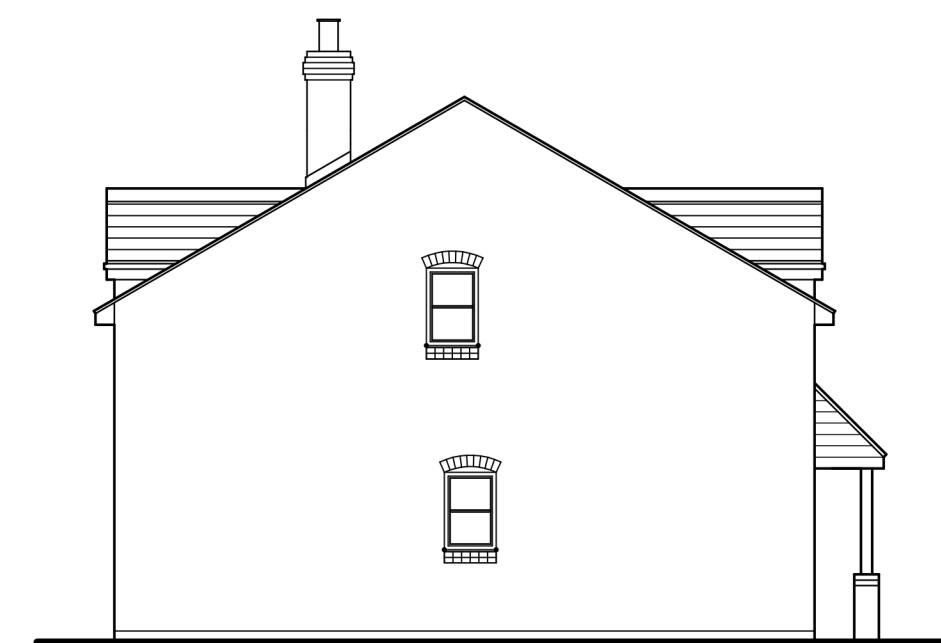


Plot 1.
SIDE ELEVATION - facing 59, Kennel Lane.

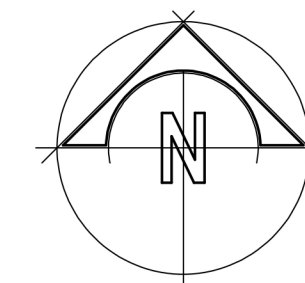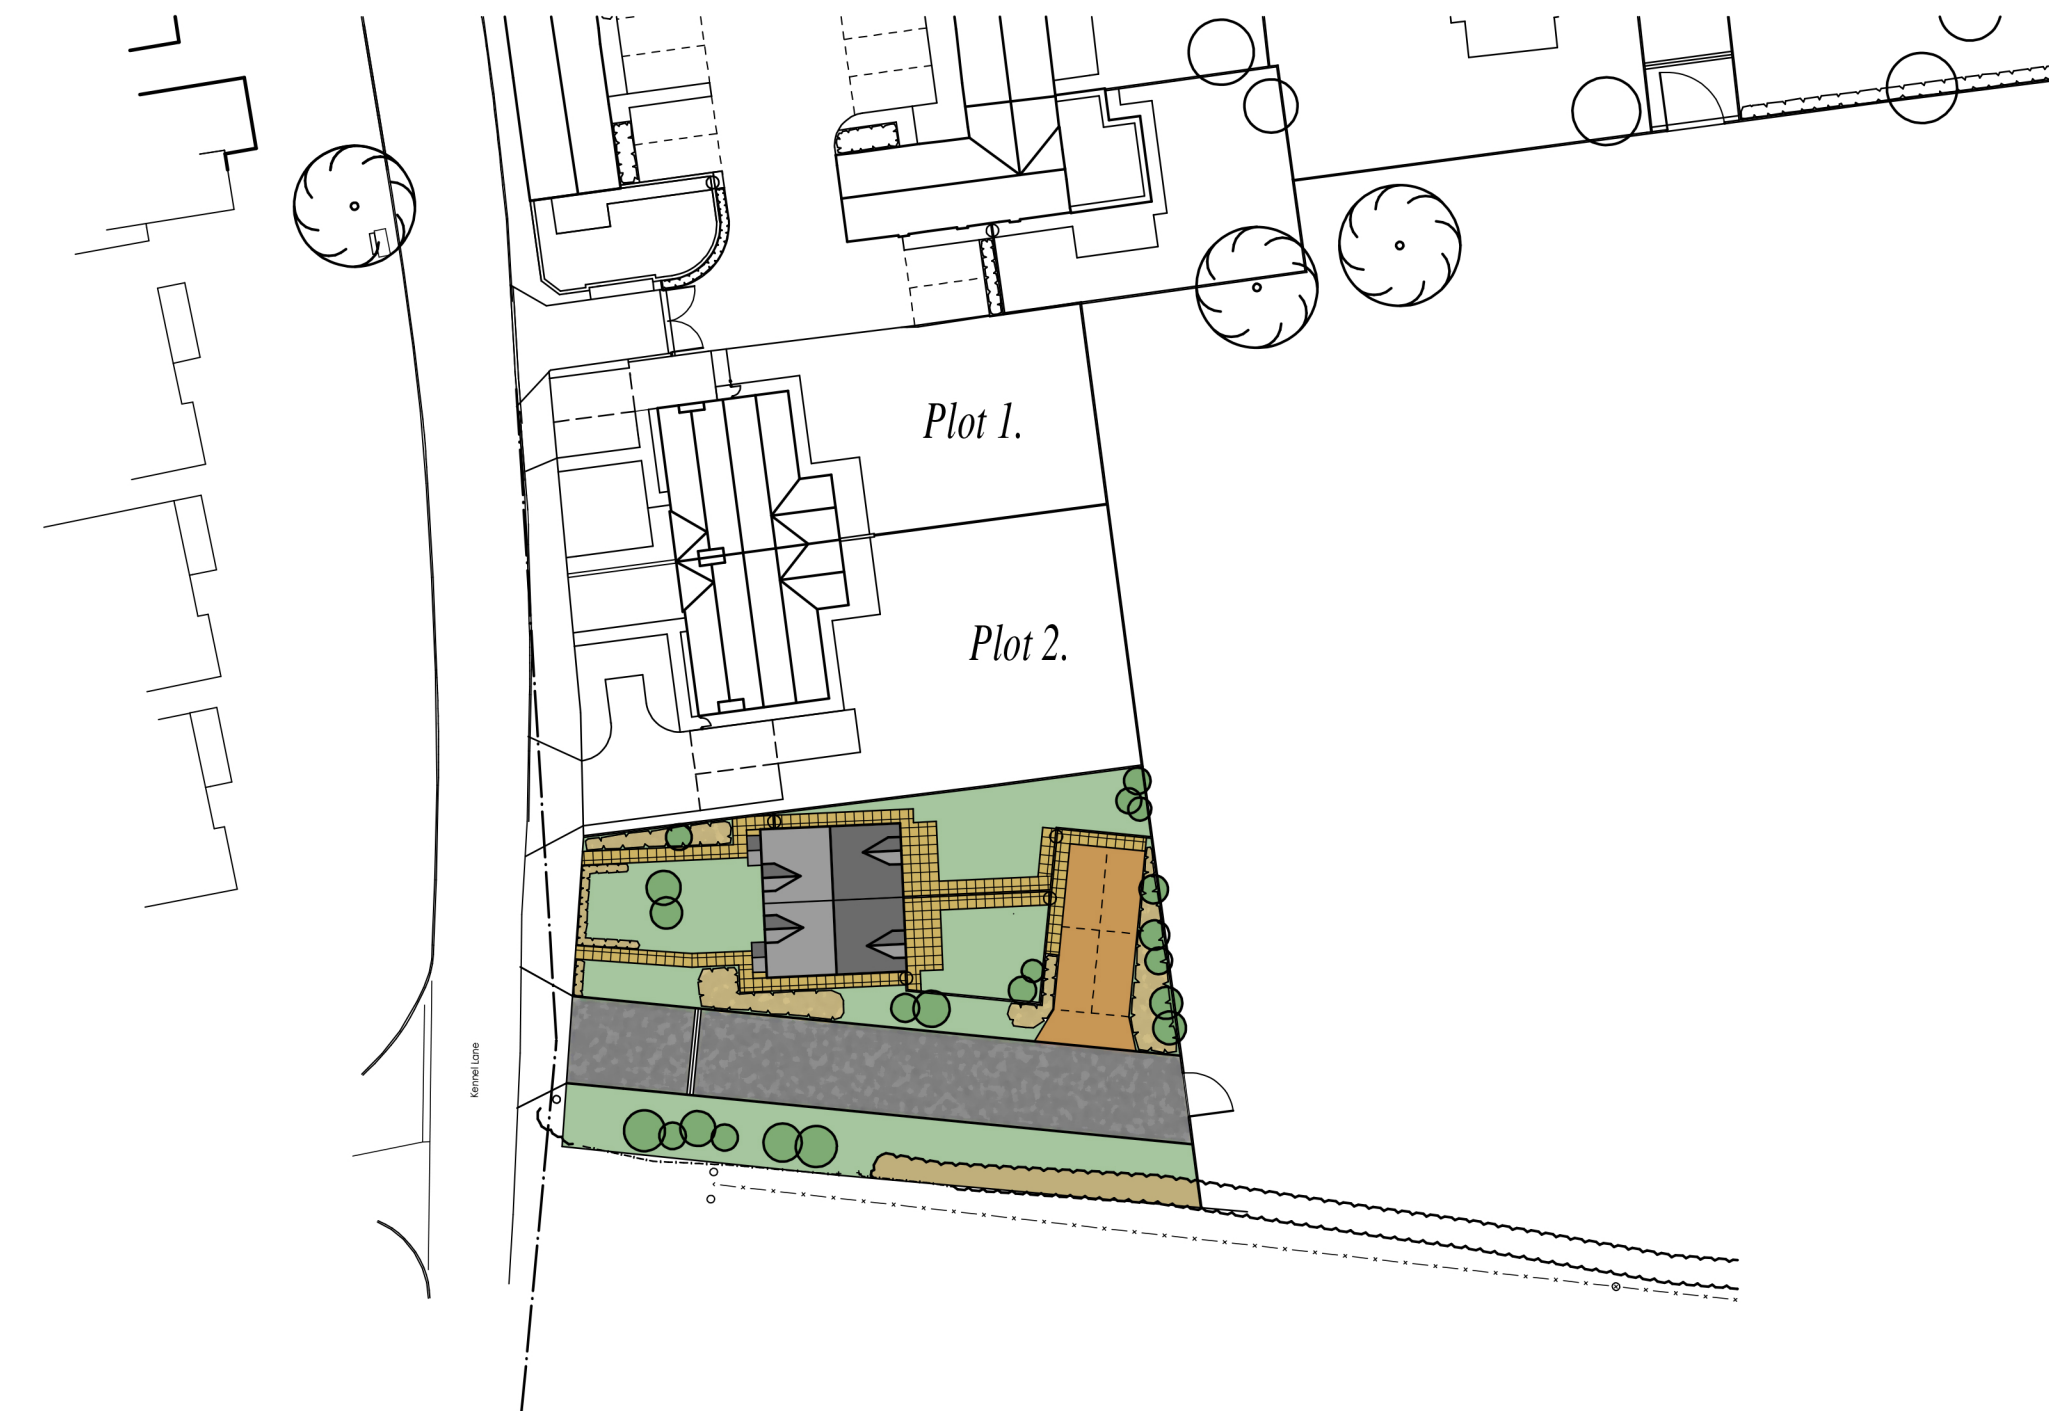

SITE LAYOUT.
Scale 1/500.

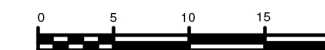


Plot 2. Plot 1.
REAR ELEVATION.

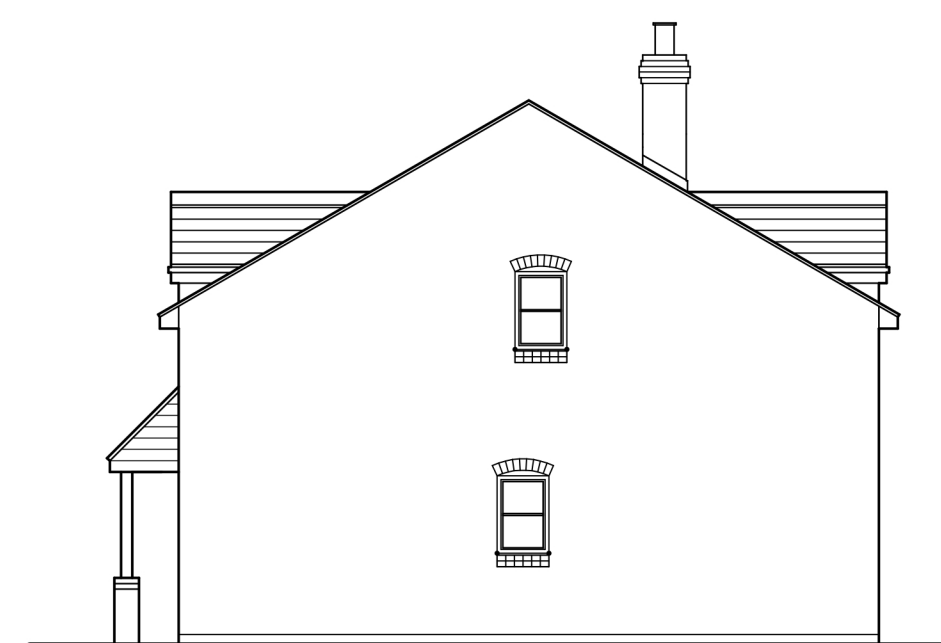

Plot 2.


SIDE ELEVATION - facing field access.

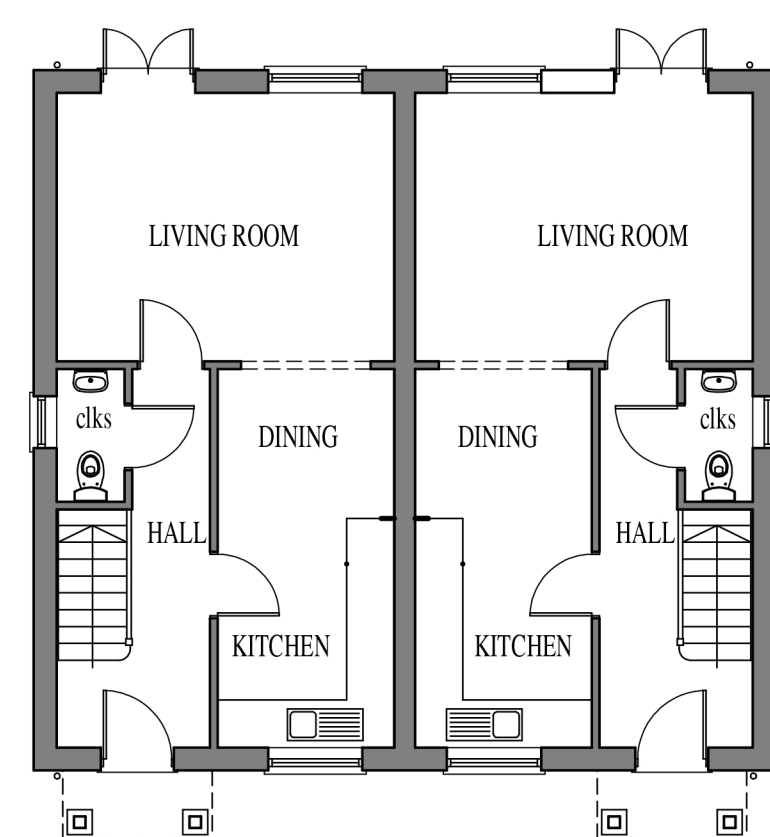

Plot 1. Plot 2.


GROUND FLOOR PLAN.

Scale 1/100.

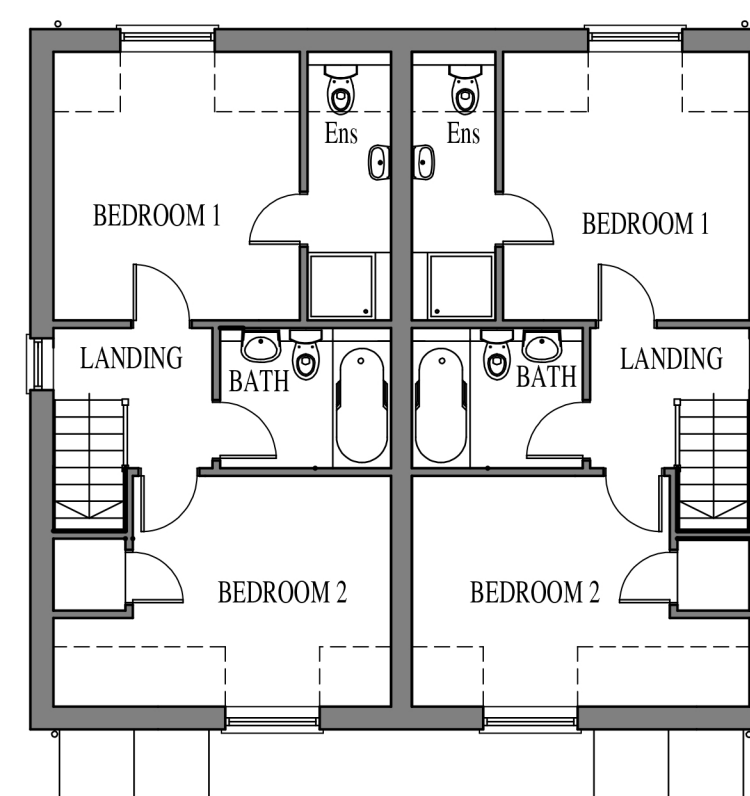

Plot 1. Plot 2.

FIRST FLOOR PLAN.

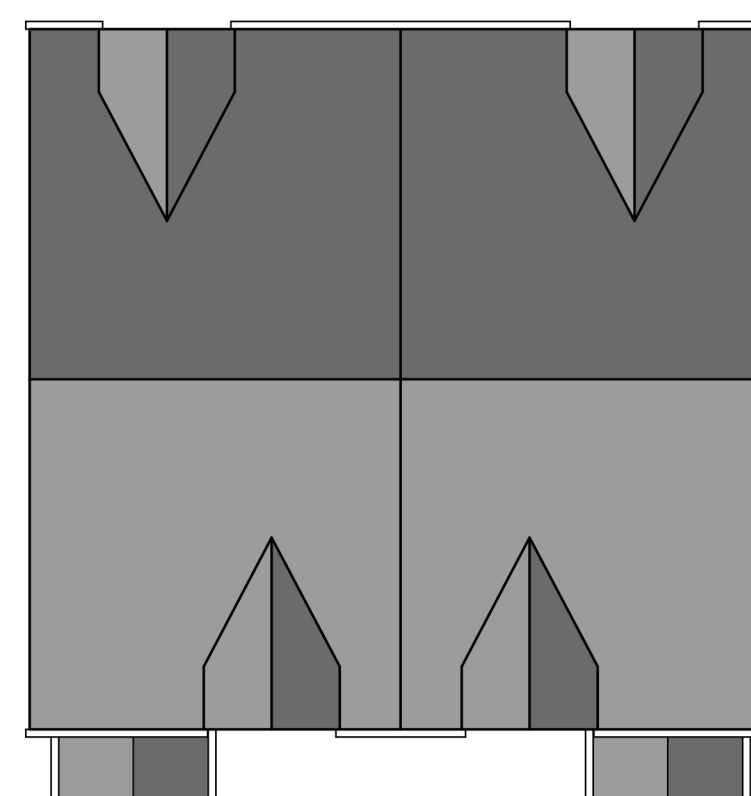

Plot 1. Plot 2.

ROOF LAYOUT.



revisions		JOB No.
No.	Description	Date

BAILEY DESIGN LIMITED
ARCHITECTURAL, PLANNING & DEVELOPMENT CONSULTANTS
43a MITCHELLS COURT LOWER GUNGATE TAMWORTH
STAFFORDSHIRE B79 7AS Tel 01827 314962
Email tim@baileydesign.ltd.uk

RESIDENTIAL DEVELOPMENT,
LAND ADJACENT TO 59, KENNEL
LANE, WITHERLEY.

PROPOSED PLANS AND ELEVATIONS.

SCALE	DATE	DRAWN	JOB No.
1/100, 1/500.	October 24.	tb.	9842.02

copyright of this drawing and of work executed from it remain the property of BD Ltd