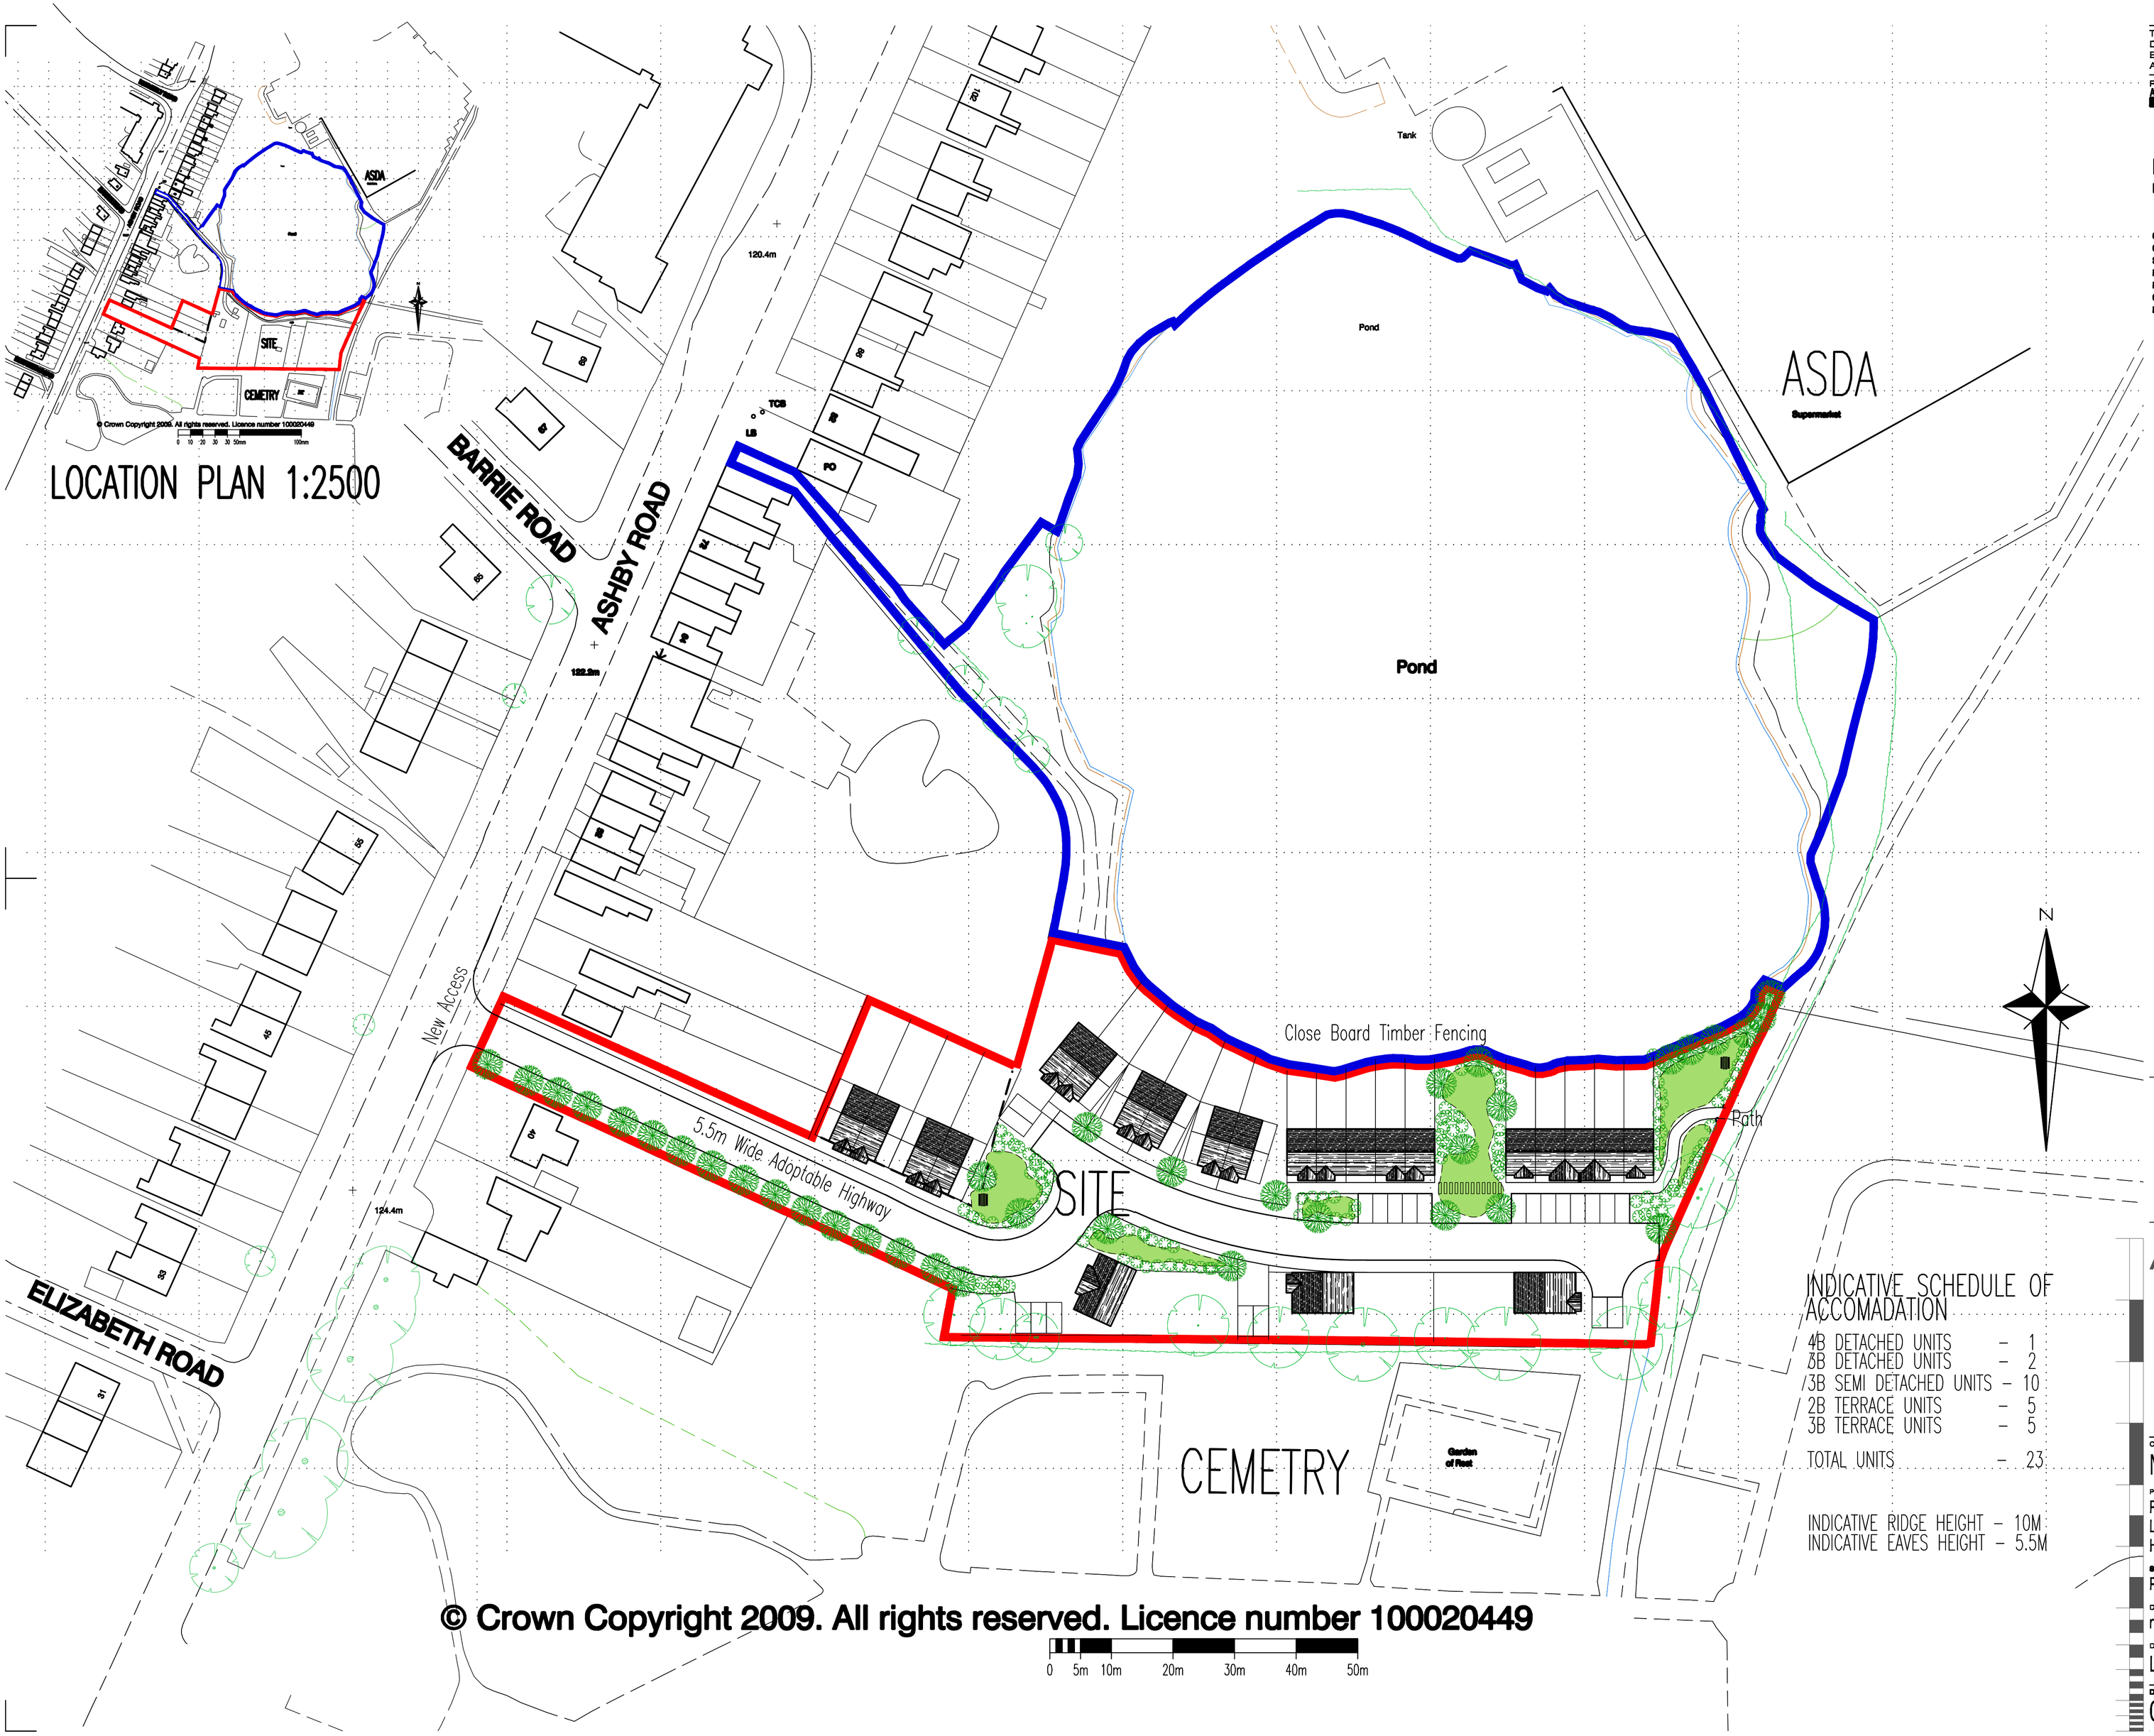

© Crown Copyright 2009. All rights reserved. Licence number 100020449

INDICATIVE SCHEDULE OF ACCOMADATION

4B DETACHED UNITS	– 1
3B DETACHED UNITS	– 2
3B SEMI DETACHED UNITS	– 10
2B TERRACE UNITS	– 5
3B TERRACE UNITS	– 5
TOTAL UNITS	– 23

INDICATIVE RIDGE HEIGHT – 10M
INDICATIVE EAVES HEIGHT – 5.5M

THIS DRAWING IS COPYRIGHT
DIMENSIONS ARE NOT TO BE SCALED FROM THIS DRAWING
ELECTRONIC DATA IS NOT TO BE AMENDED/DELETED WITHOUT AXONBECKETT PERMISSION

REV	DATE	INIT	DESCRIPTION
A	23-09-09	NJA	UPDATED FOLLOWING COMMENTS FROM SCP
B	[illegible]	NJA	[illegible]

DISCLAIMER NOTES:

DRAWING SUBJECT TO FOLLOWING CONDITIONS:

CONFIRMATION OF LEGAL BOUNDARY & EASEMENTS
GROUND INVESTIGATION BY OTHERS
STATUTORY AUTHORITY SERVICES INVESTIGATION
PLANNING AUTHORITY COMMENTS/APPROVAL
HIGHWAY AUTHORITY COMMENTS/APPROVAL
CONSERVATION OFFICER COMMENTS/APPROVAL
FLOOD RISK ASSESMENT

SIMON CHESHIRE PLANNING
077540 70000
plot64@talktalk.net

AXONBECKETT
ARCHITECTS
MASTERPLANNERS
W5 The Quarters, 65 Druid St,
Hinckley, Leicestershire,
LE10 1QG, England
T: 01455 633556
F: 01455 233773
E: mail@axon-beckett.com
W: www.axon-beckett.com
RIBA Chartered Practice

CLIENT
Mr T. Poulton

PROJECT
Proposed Residential Development
Land off Ashby Road
Hinckley

STATUS	DATE	
Planning	21-09-09	
DRAWN	CHECKED	SCALE
nja	sc	1:1250/500

DRAWING
Location Plan & Indicative Site Plan

DRAWING No.	REVISION
09946-PL01	B