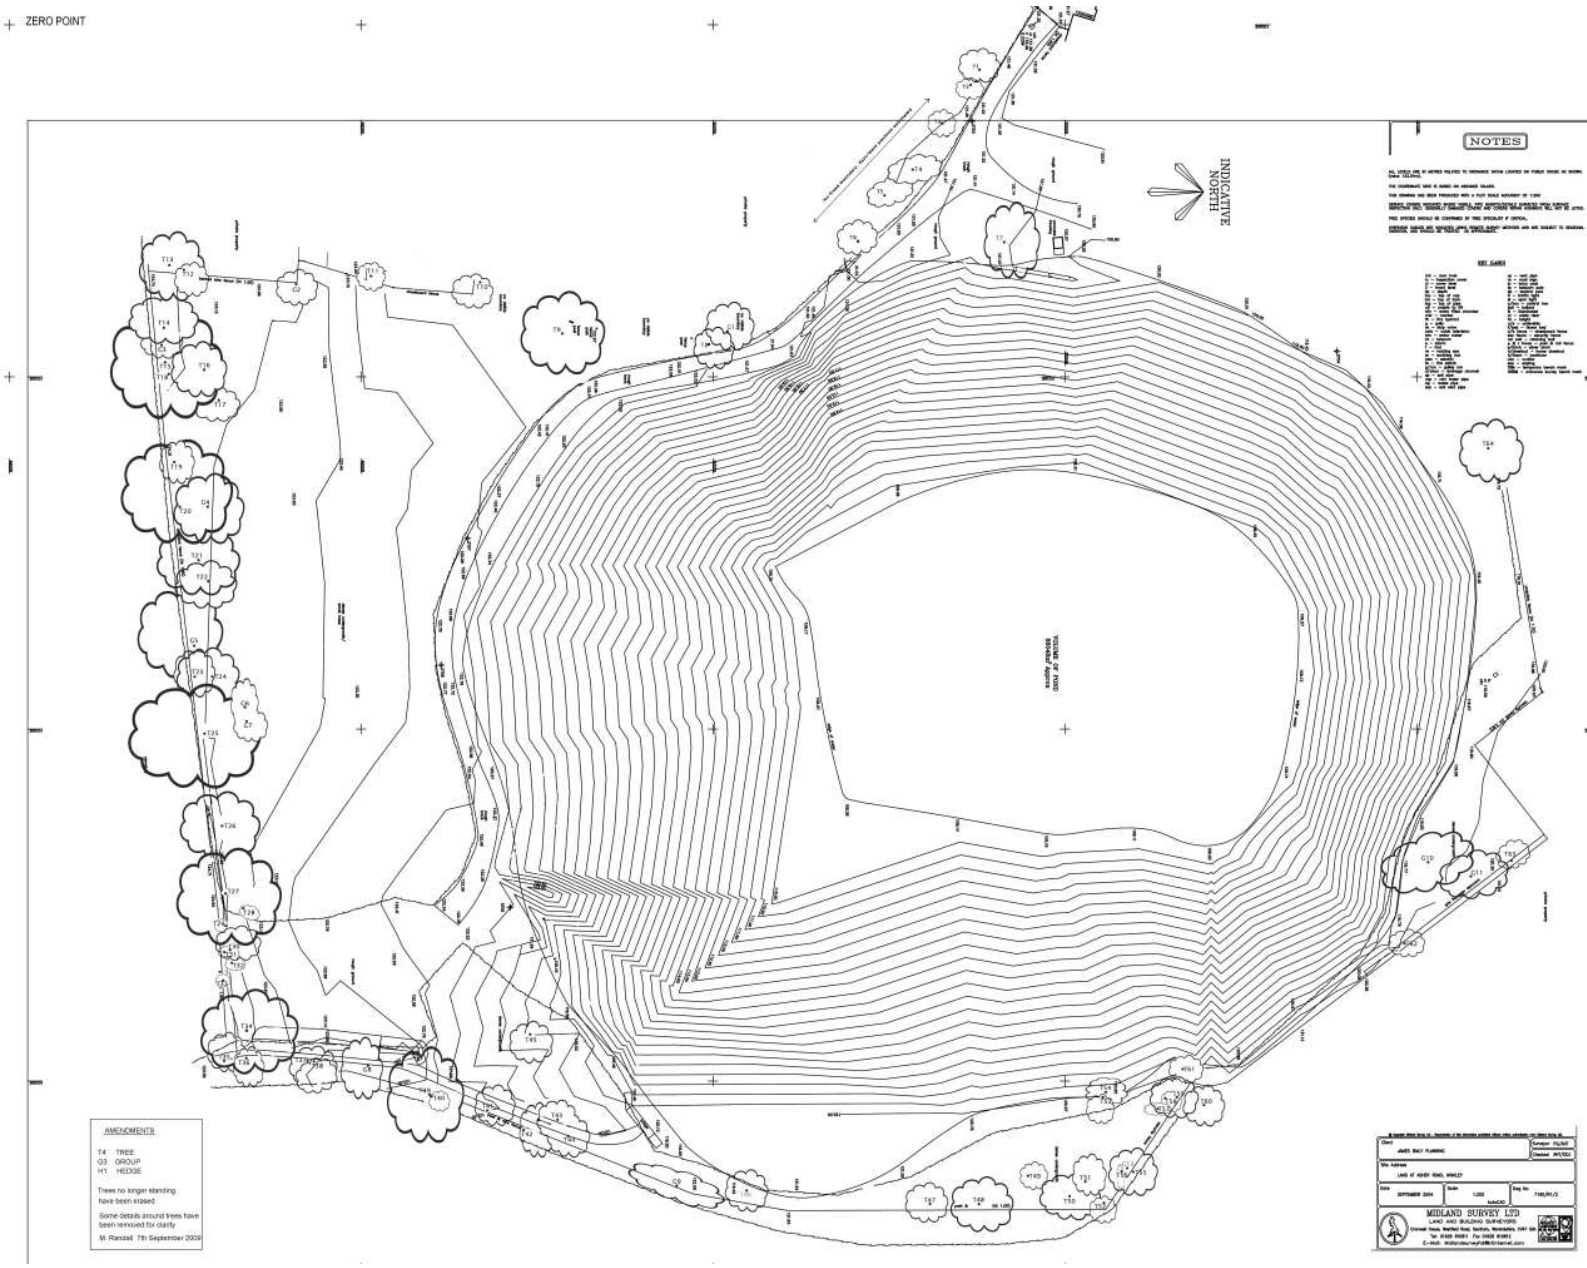
ZERO POINT
NOTES
INDICATIVE NORTH
AMENDMENTS
T4 TREE
G3 GROUP
H1 HEDGE
Trees no longer standing have been erased
Some details around trees have been removed for clarity
M. Randall 7th September 2009
MIDLAND SURVEY LTD
LAND AND BUILDING SURVEYORS