


Automated entrance gates

Colour TBC - grey being considered

Max post height - 2200

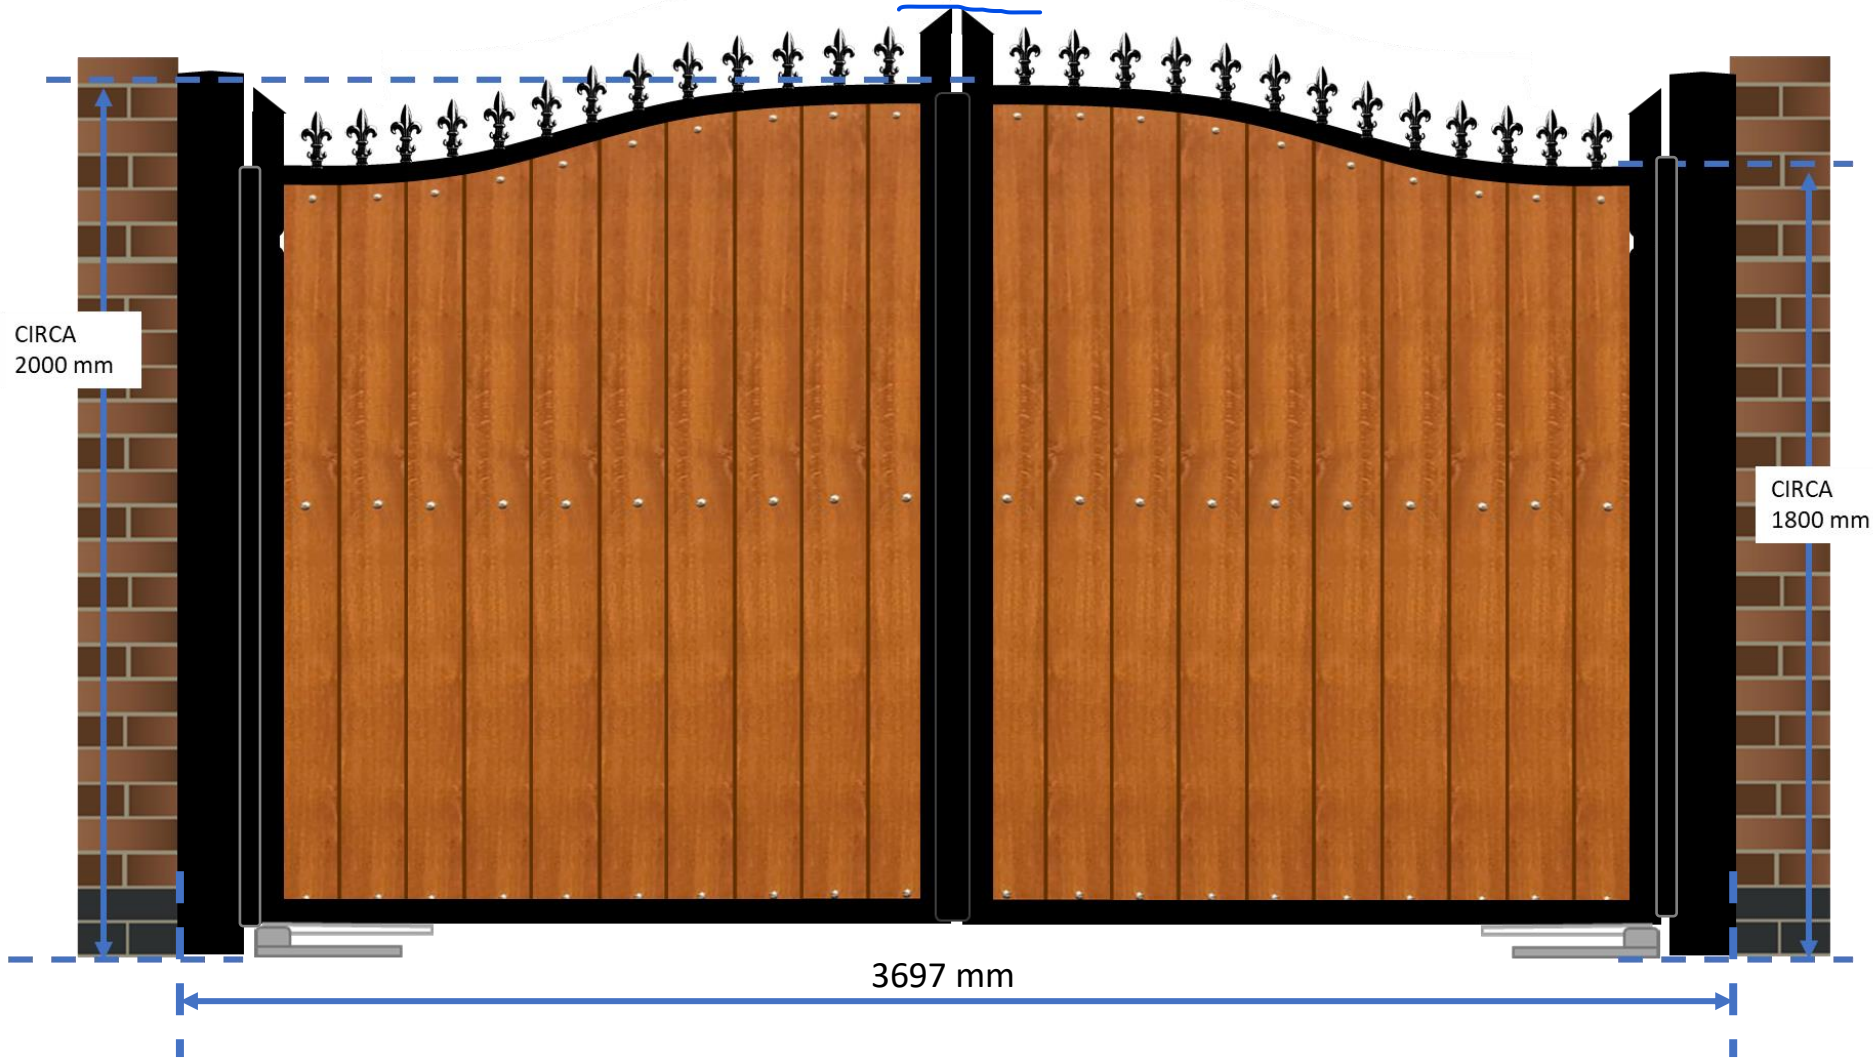

IRONSTYLES
EST. 1959
WROUGHT IRON
design, manufacture & installation

DATE: 18/10/23

DRAWING: NO627

ORDER: 23.J662

FTAO Clare Crabtree/ Anthony Tudor Build

45A Sapcote Road

Burbage

Anthony@tudorbuildltd.co.uk

clare@clarandesign.com

Framework:	60 x 40 box section Top arch 40 x 40 mm
Infill :	Golden oak COMPOSITE
Finish:	Hot dipped Galvanised Powder coated matt black
Posts:	120 mm box section
Additional extras requested	New underground foundation cases to be supplied and fitted Pair of safety sensors (additional)



Manual pedestrian gate

Automated entrance gates



DATE: 25/10/23
DRAWING: NO627
ORDER: 23.J662

FTAO Clare Crabtree/ Anthony Tudor Build
45A Sapcote Road
Burbage
Anthony@tudorbuildltd.co.uk
clare@clarandesign.com

Framework:	60 x 40 box section Top arch 40 x 40 mm
Infill :	Golden oak COMPOSITE
Finish:	Hot dipped Galvanised Powder coated matt black
Posts:	120 mm box section (pair) 70 mm box section (ped gate)
Additional extras requested	New underground foundation cases to be supplied and fitted Pair of safety sensors (additional)