


front
ELEVATIONS AS EXISTING 1:100


side

rear


side

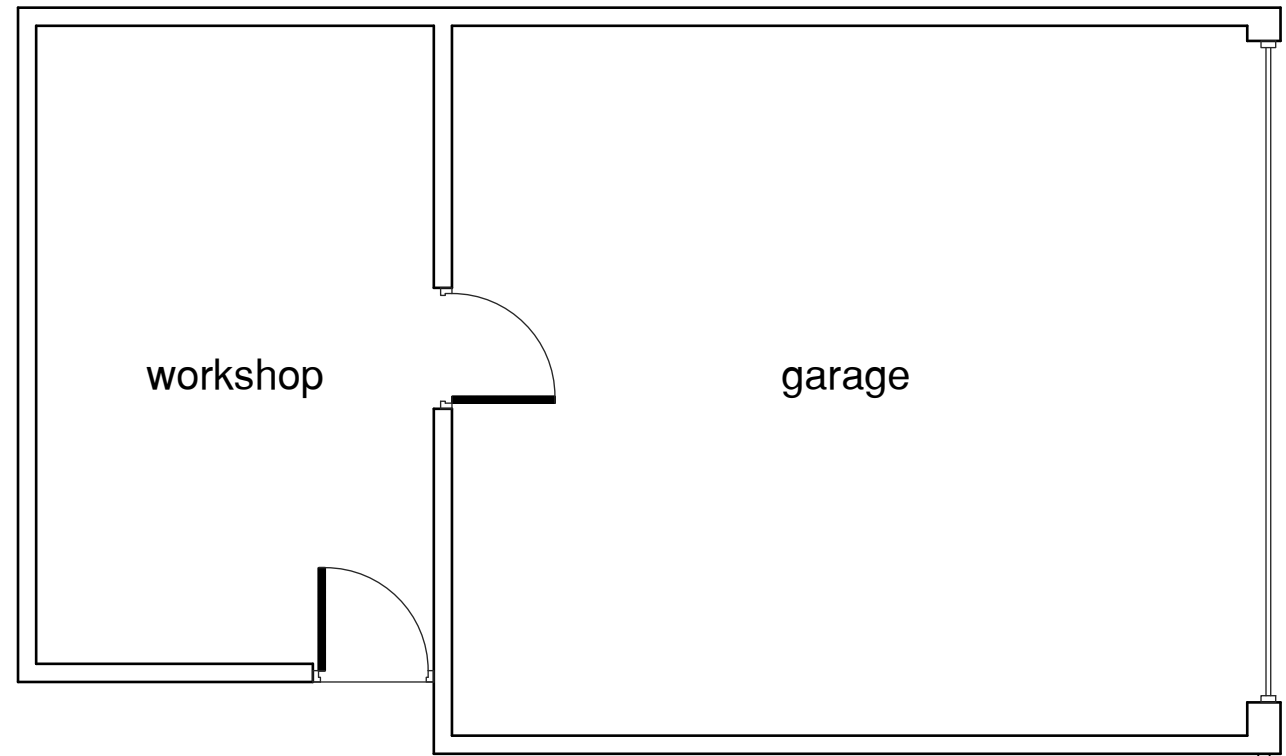

workshop
garage

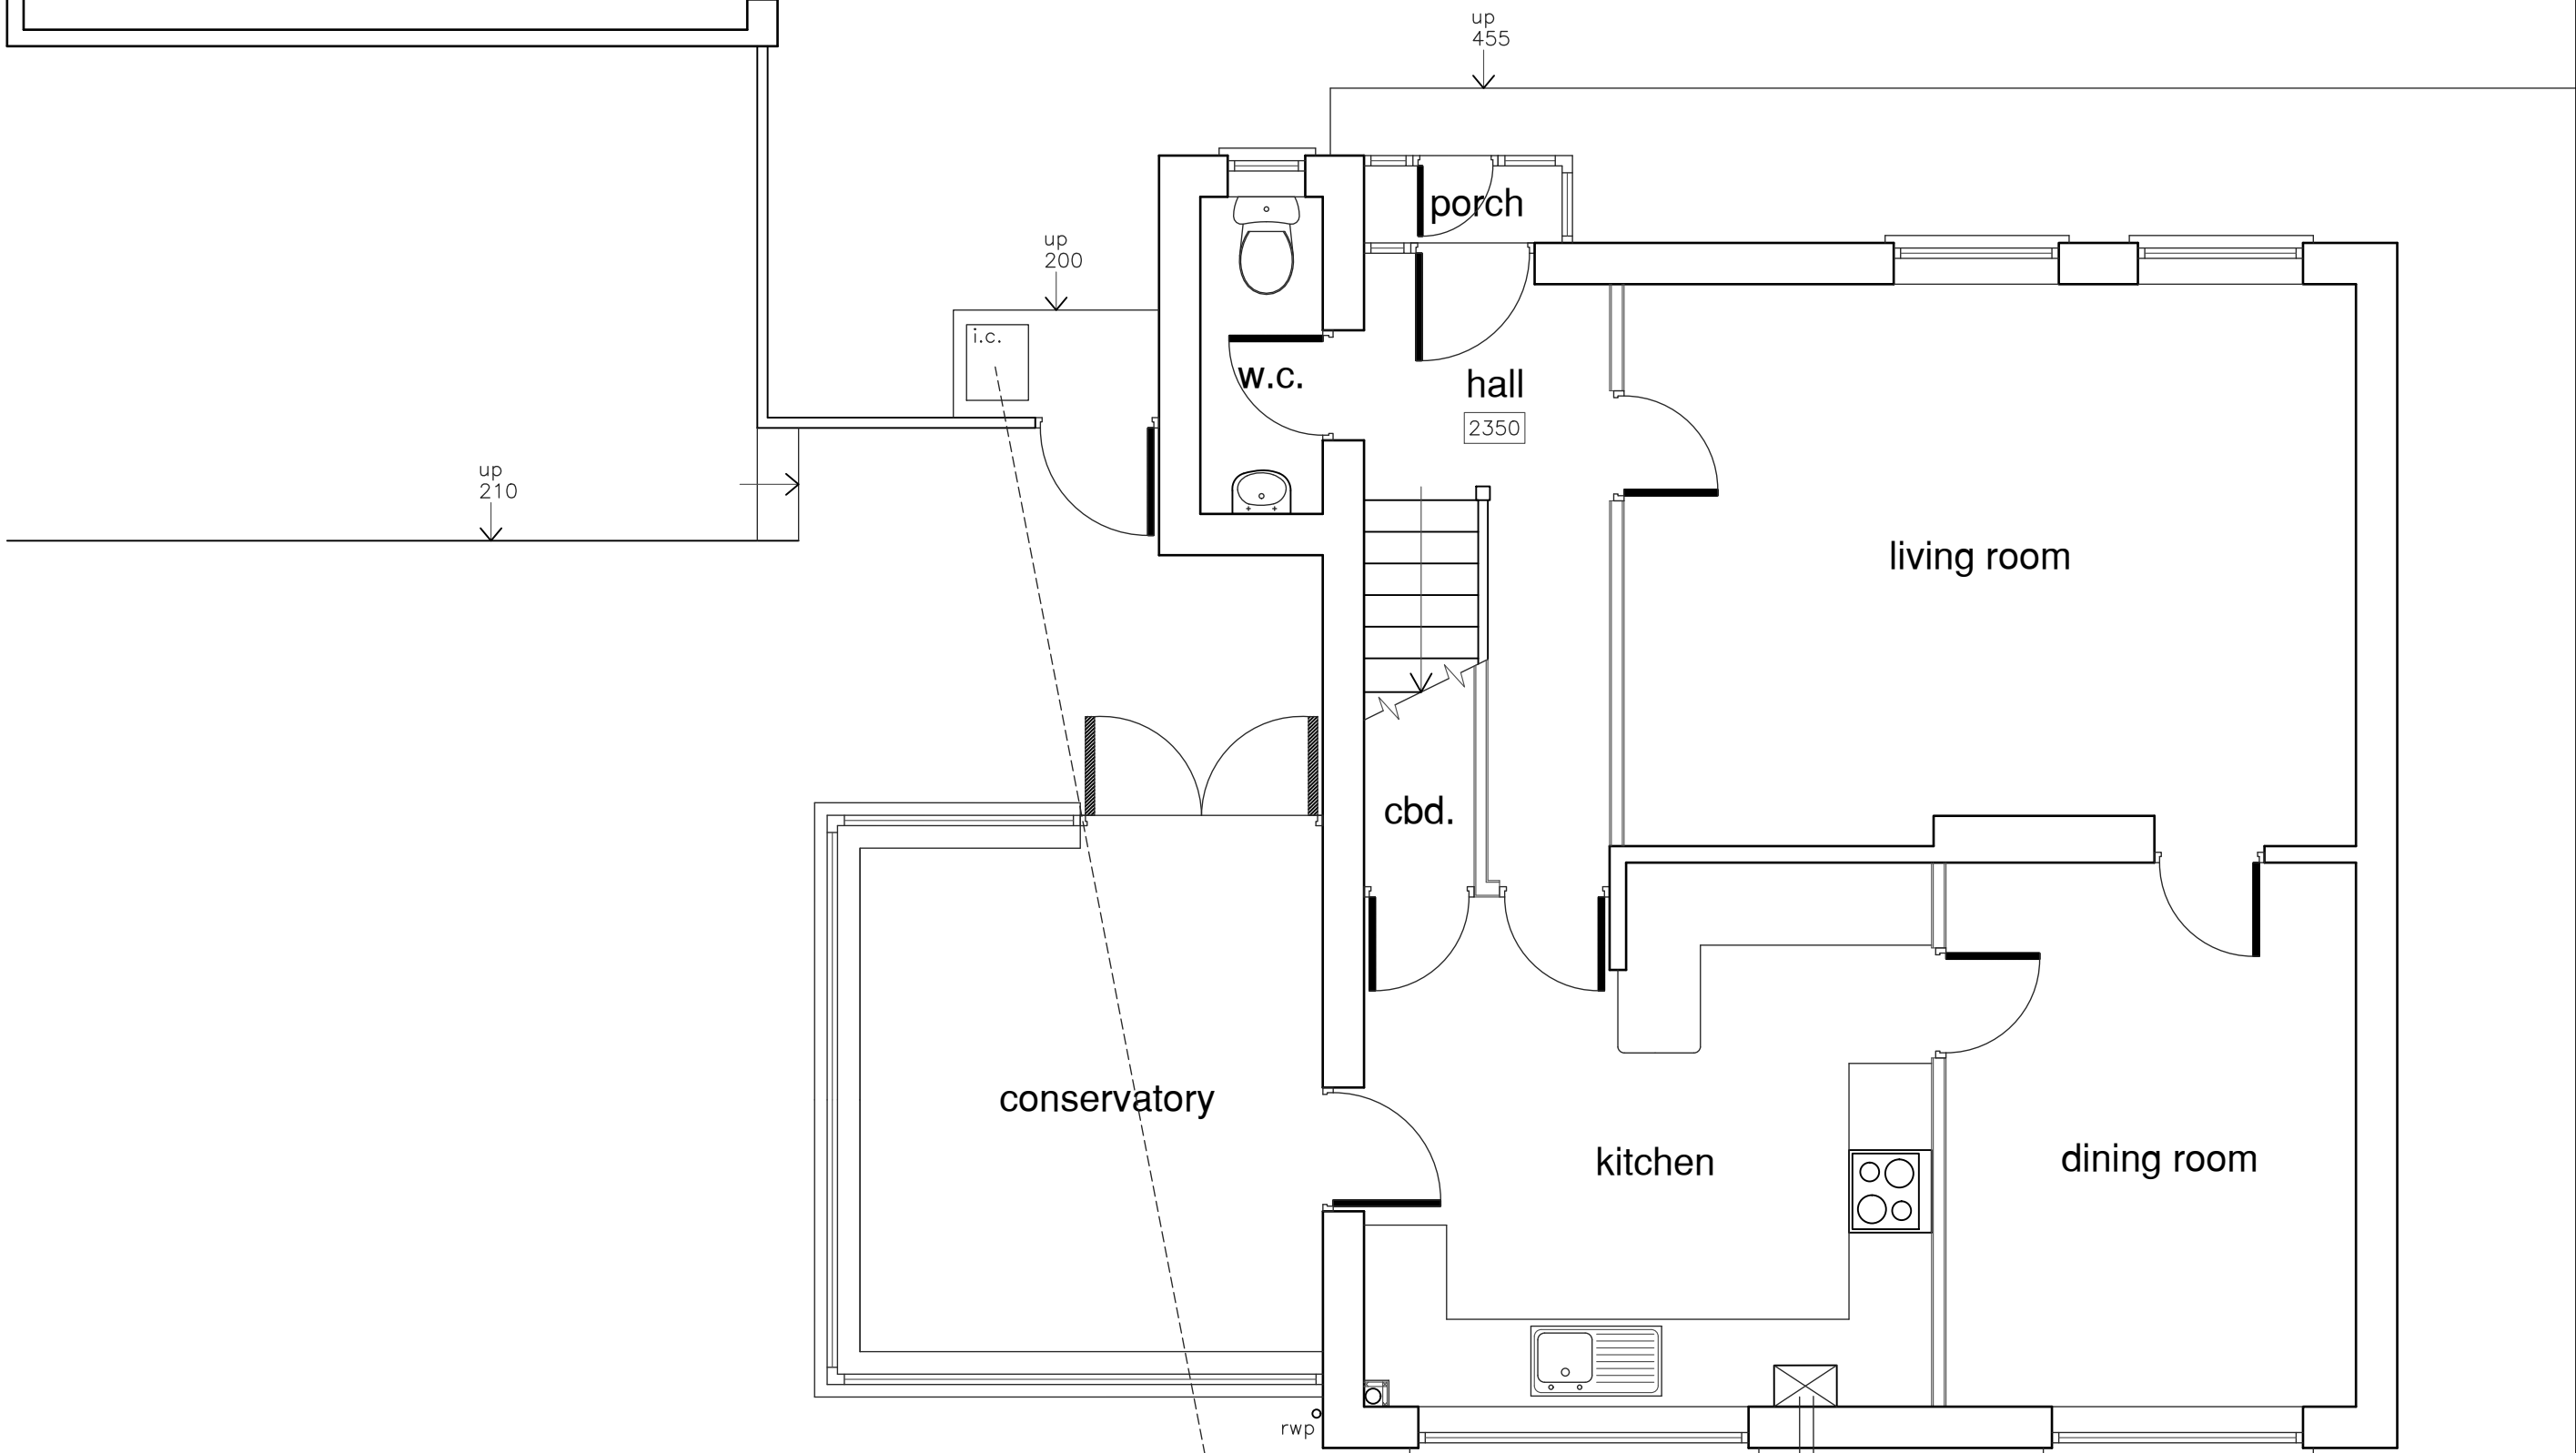

GROUND FLOOR AS EXISTING

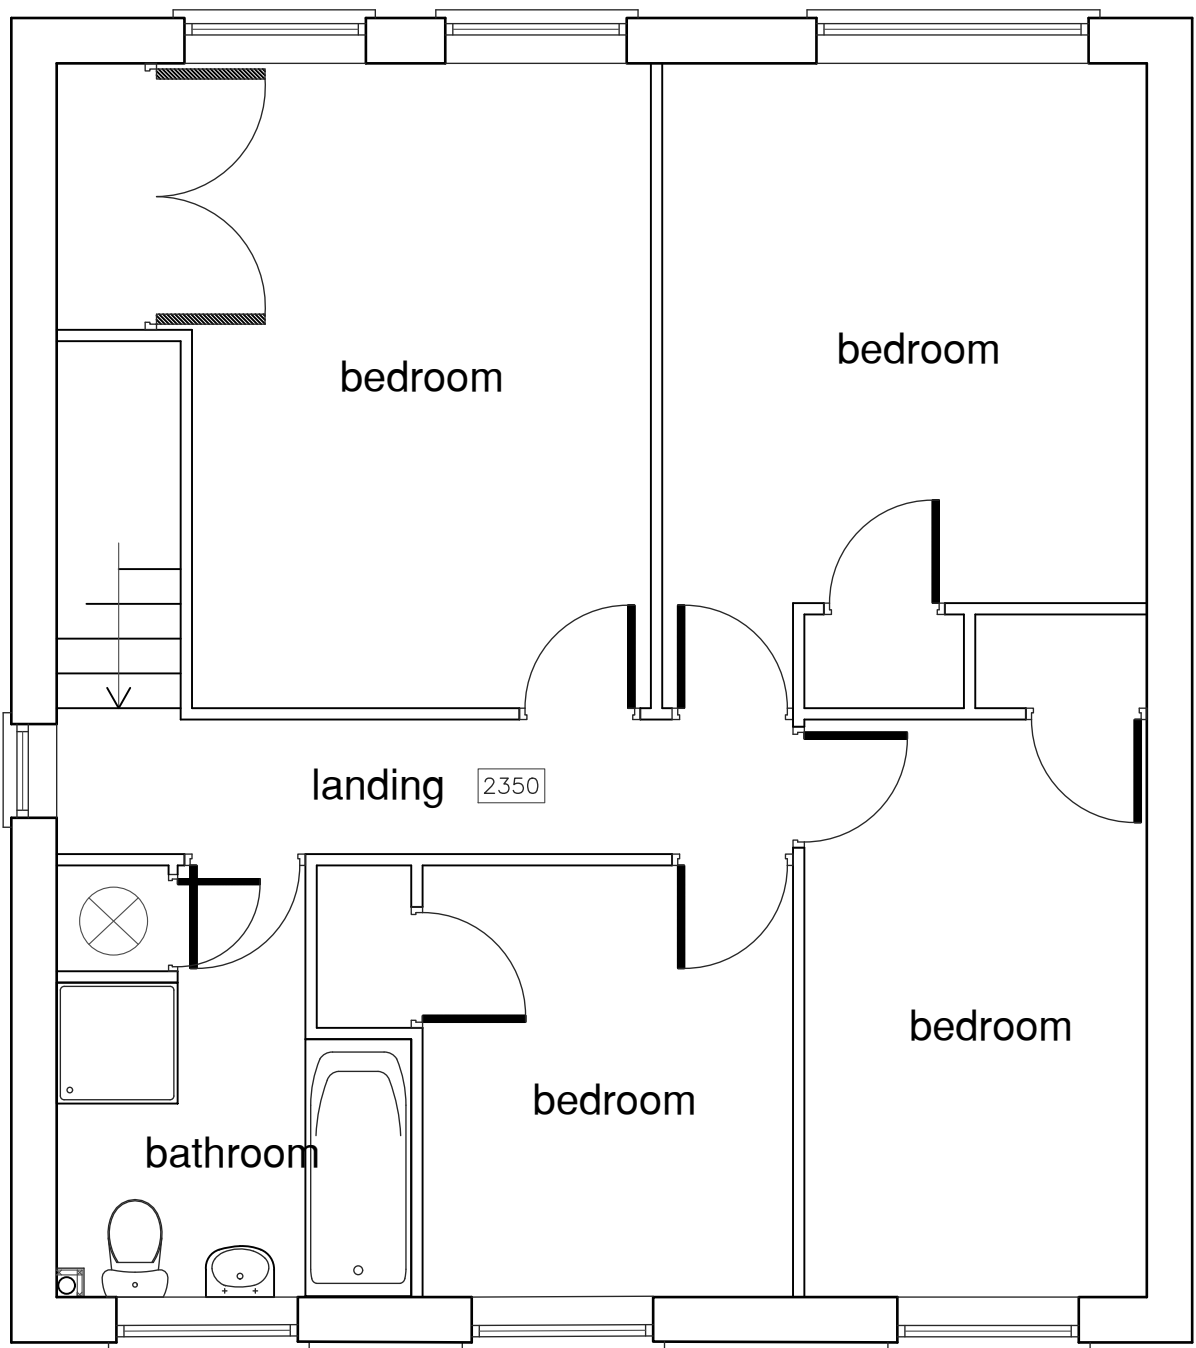

FIRST FLOOR AS EXISTING

A.J.S

ARCHITECTURAL SERVICES

Please reply to:
156A Fosse Road North
Leicester
LE3 5ES

Mobile: 07974 263607
Email: andyaseyeds@aol.com

Project *PROPOSED EXTENSIONS*
AT:
15 GRACE ROAD
DESFORD
LEICESTER.

Sheet Title *PLANS AND ELEVATIONS*
AS EXISTING

Scale 1:50, 1:100 Ref 2024/9499/01

Date OCTOBER 2024 Drawn A/S

ALL DIMENSIONS TO BE CHECKED ON SITE. DO NOT SCALE OFF DRAWING EXCEPT FOR PLANNING PURPOSES. THIS DRAWING IS THE COPYRIGHT OF THE ARCHITECT AND NOT TO BE REPRODUCED WITHOUT THEIR PERMISSION. SURVIVAL SURVEY MAP INFORMATION REPRODUCED WITH THE PERMISSION OF HMSO CROWN COPYRIGHT RESERVED.