
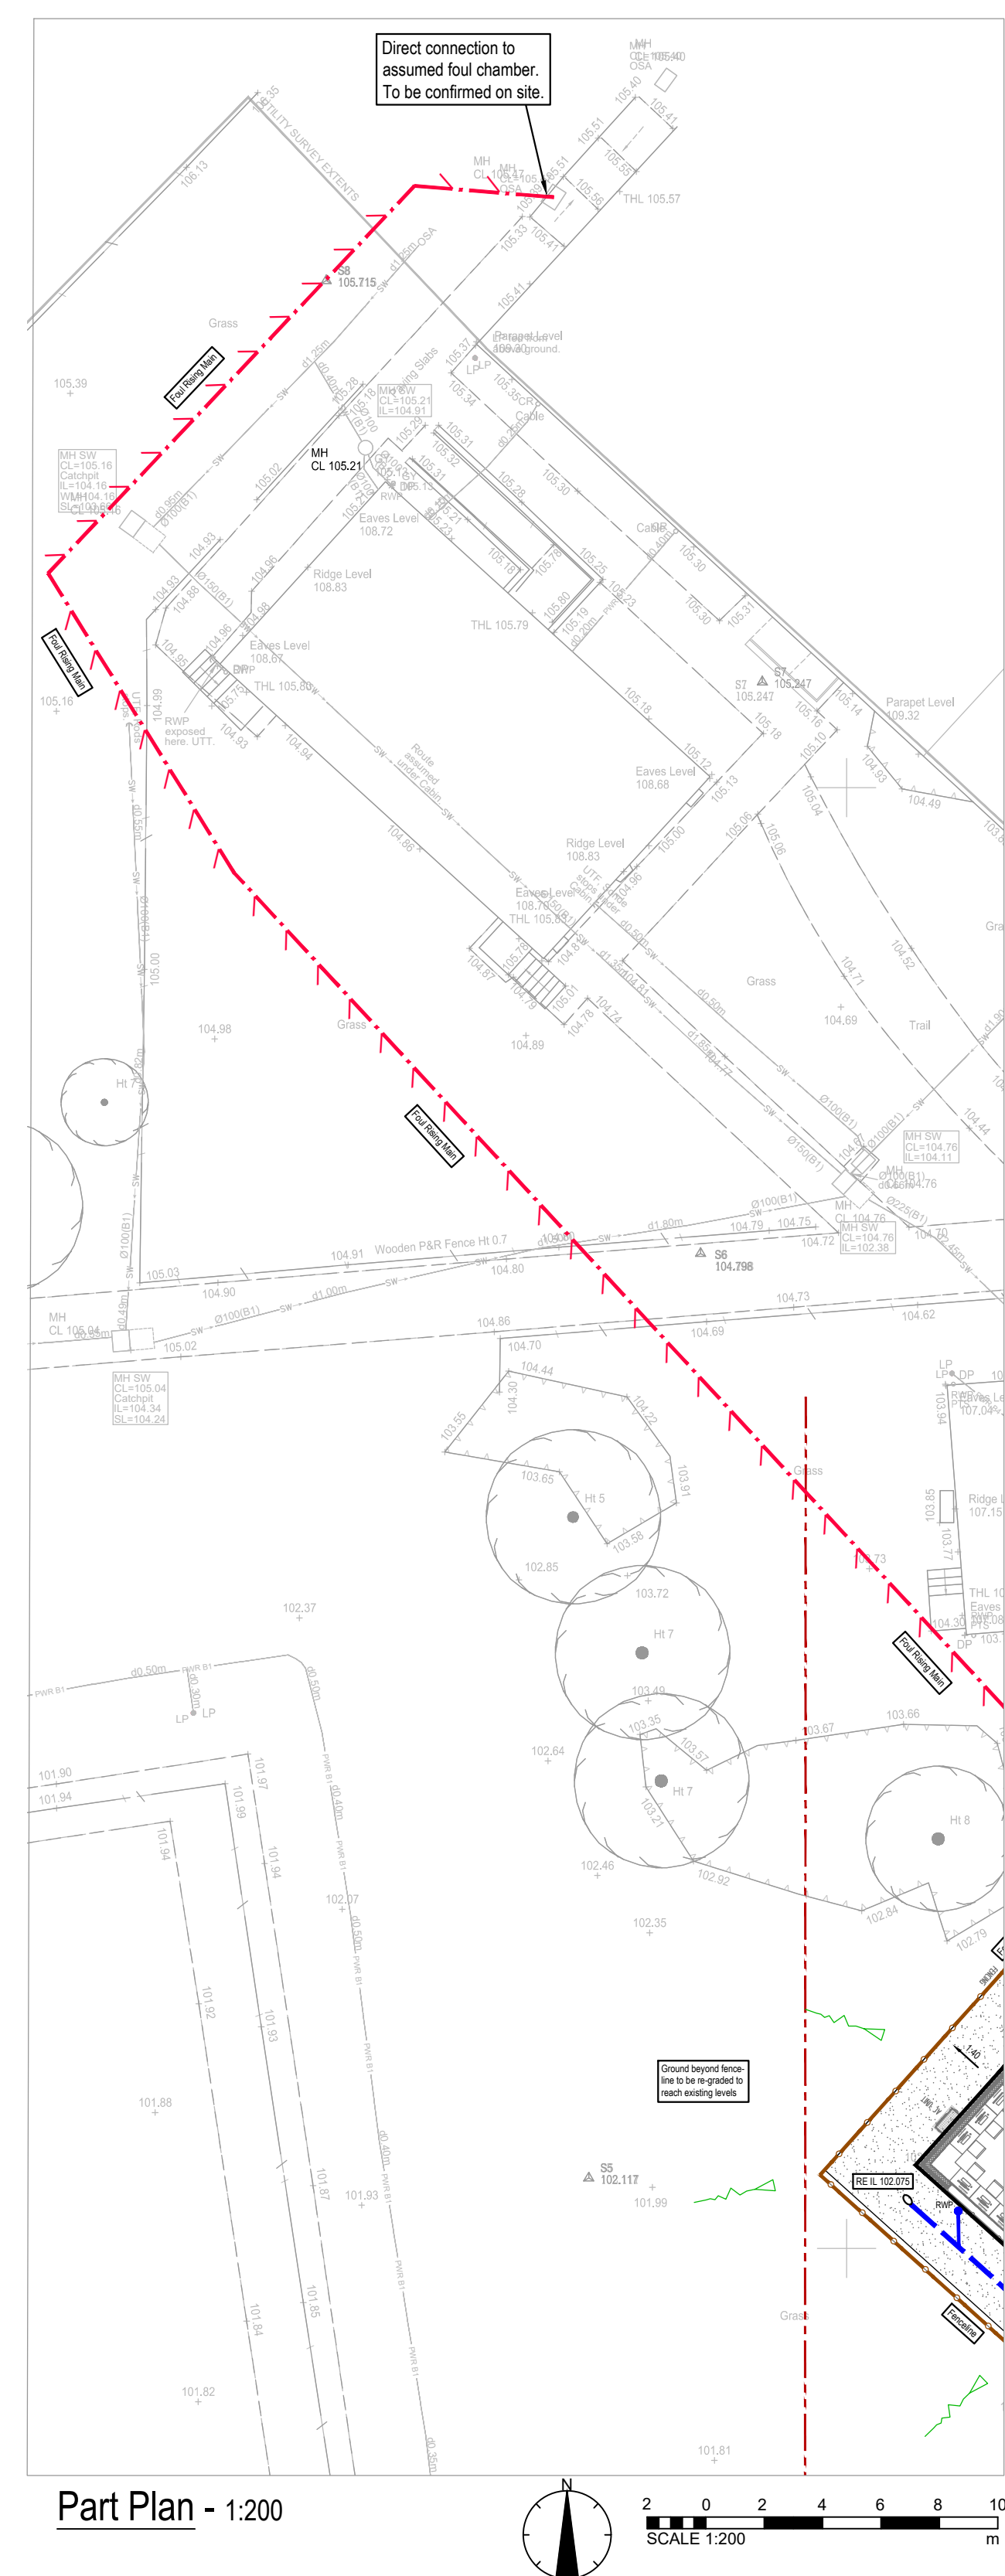


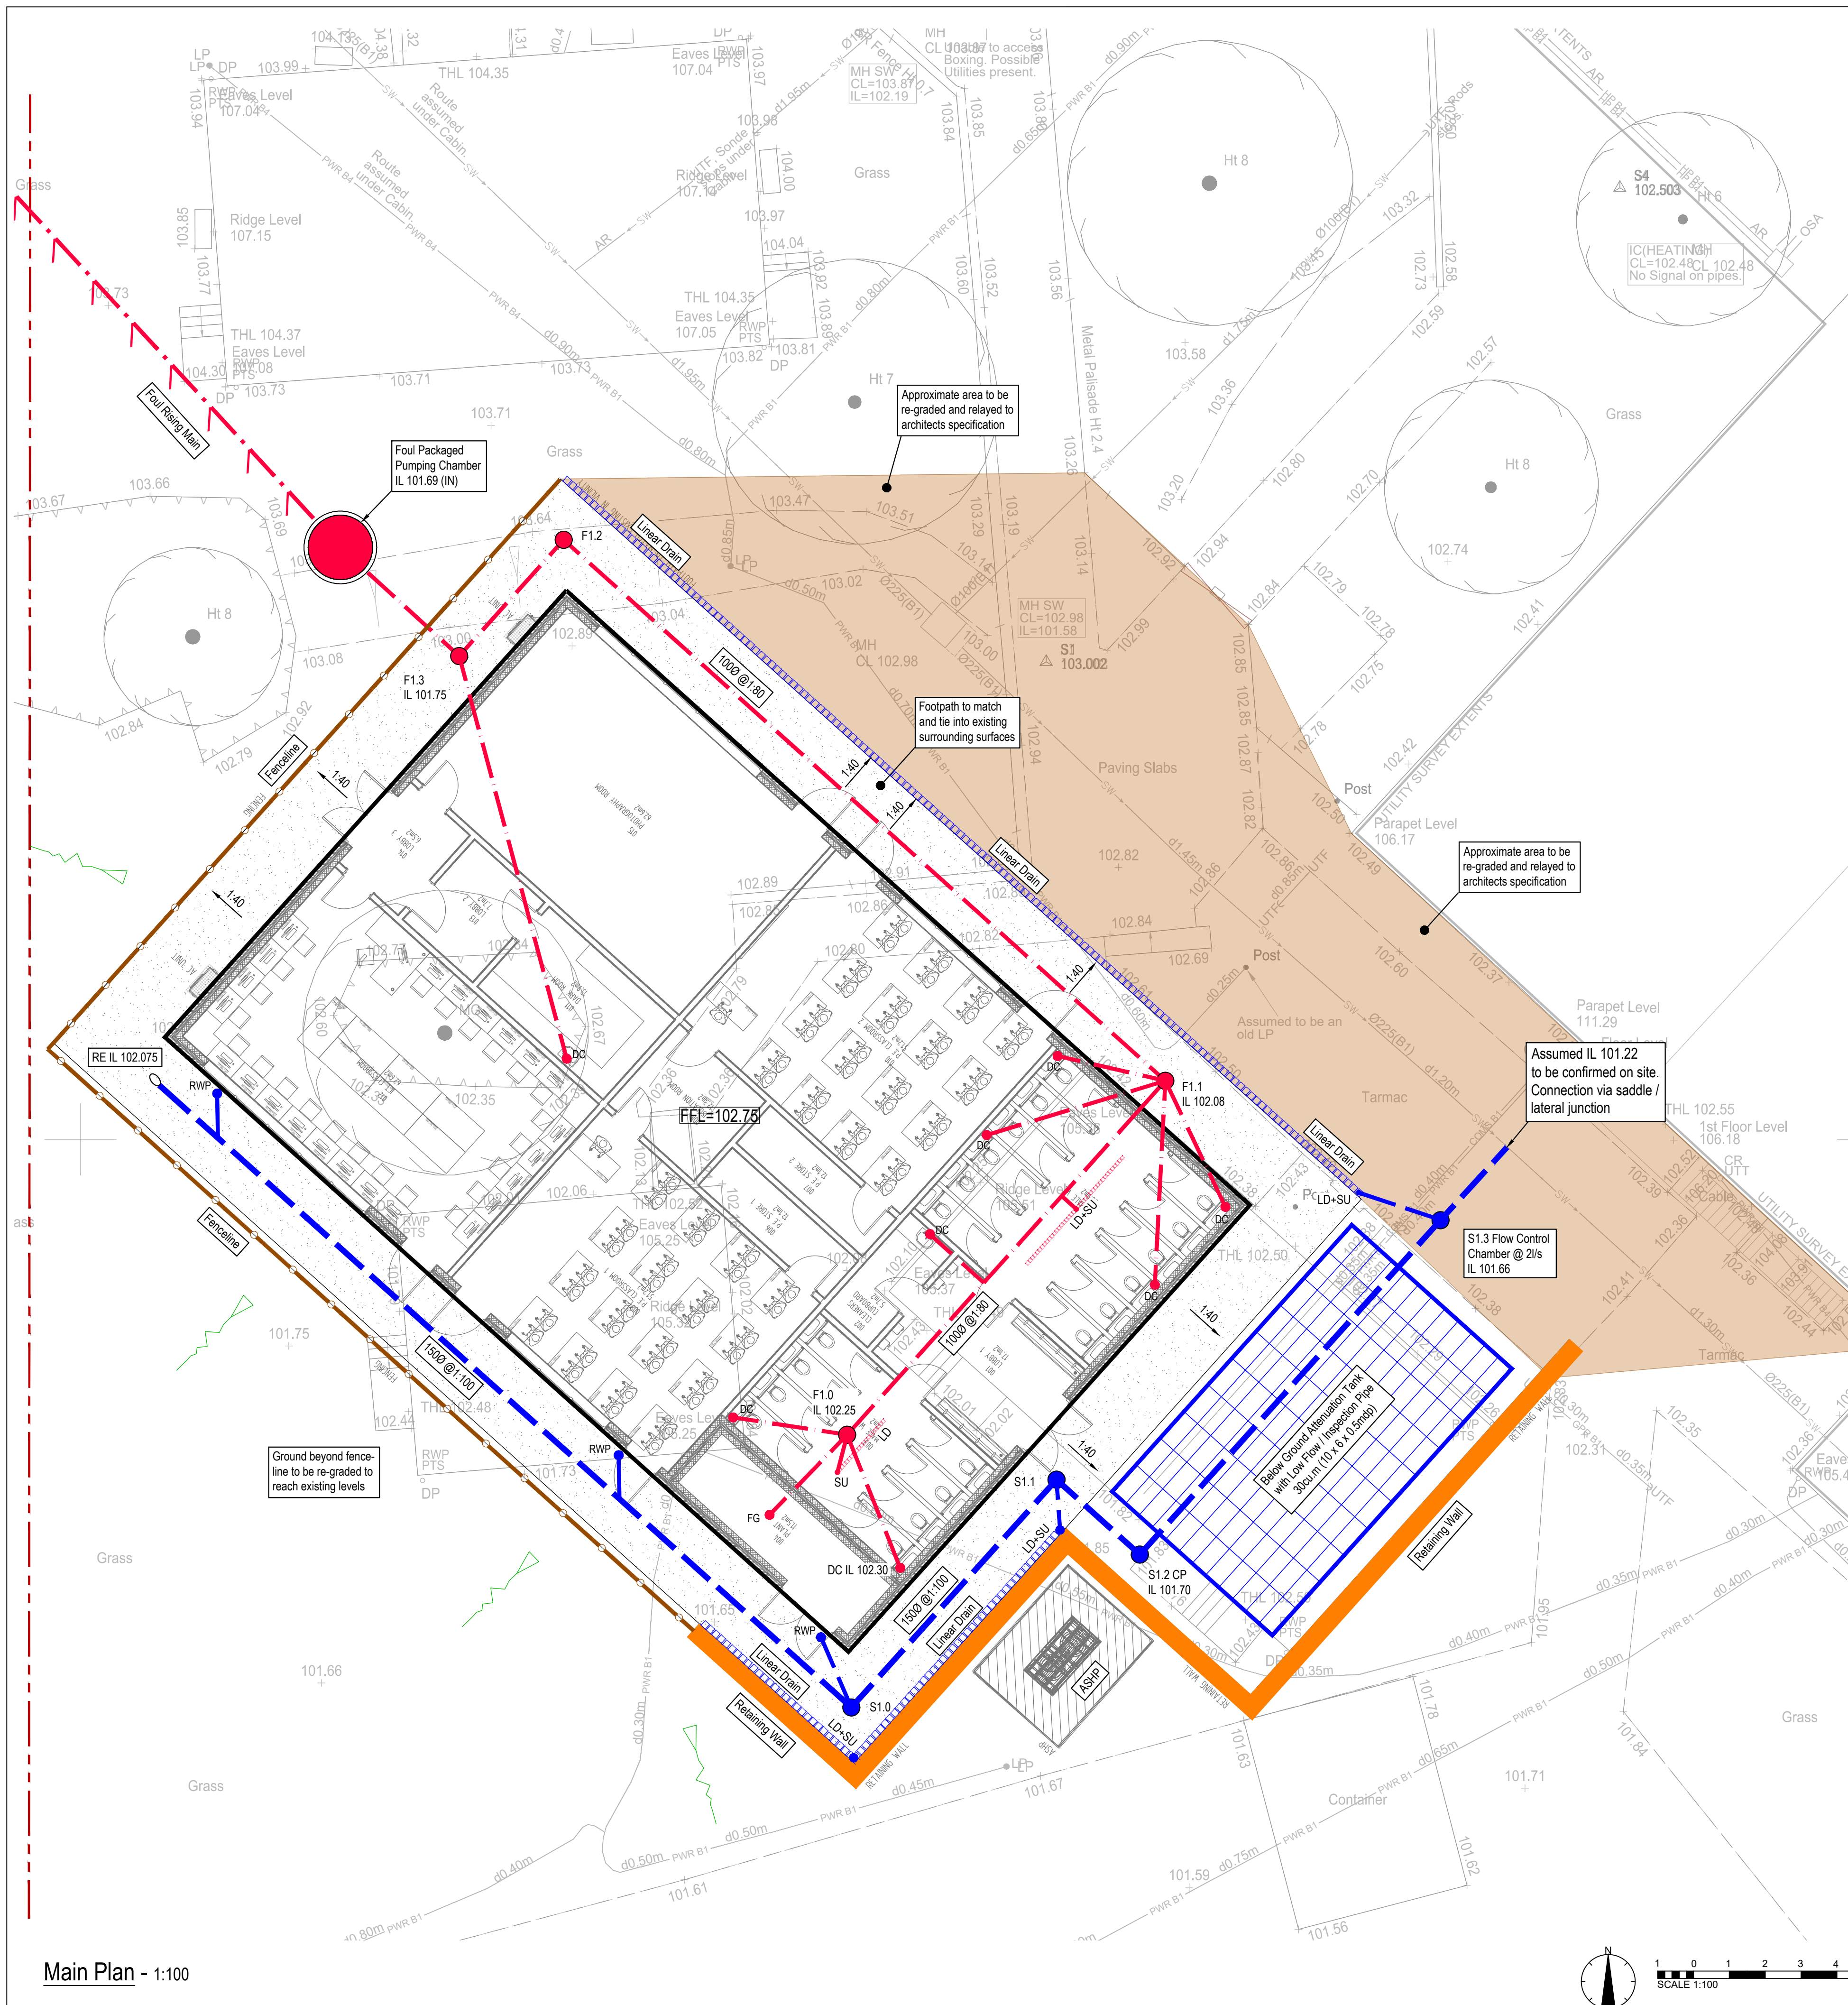

DISCLAIMER NOTES:

- THIS DOCUMENT IS COPYRIGHT OF THE ORIGINATOR AND MUST BE TREATED AS CONFIDENTIAL
- THIS DOCUMENT MUST NOT BE ALTERED, REPRODUCED OR DISTRIBUTED WITHOUT PRIOR WRITTEN CONSENT OF THE ORIGINATOR
- THIS DOCUMENT MUST NOT BE ALTERED - THE ORIGINATOR ACCEPTS NO RESPONSIBILITY FOR ANY DISCREPANCIES ARISING AS A RESULT OF THE ORIGINATORS INFORMATION BEING ALTERED BY OTHERS
- ANY DISCREPANCY MUST BE REPORTED TO THE ORIGINATOR
- DOES NOT SCALE THIS DOCUMENT - USE FIGURED DIMENSIONS ONLY
- DIMENSIONS MUST BE CHECKED ON SITE PRIOR TO COMMENCEMENT OF ANY RELATED WORKS
- THIS DOCUMENT MUST BE READ IN CONJUNCTION WITH ALL SUPPORTING DOCUMENTS PRODUCED BY THE ORIGINATOR
- THE ORIGINATOR ACCEPTS NO RESPONSIBILITY FOR THE ACCURACY OF BACKGROUND INFORMATION PRODUCED BY THIRD PARTIES - THIS MUST BE TREATED AS INDICATIVE INFORMATION
- USERS OF THIS DOCUMENT ARE RESPONSIBLE FOR CHECKING WHICH REVISION IS CURRENT
- THE DOCUMENT STATUS "INFORMATION" OR "PRELIMINARY" INDICATES THAT THIS DRAFT IS FOR REFERENCE PURPOSES ONLY - THE ORIGINATOR WILL ACCEPT NO RESPONSIBILITY FOR THE COMPLETENESS OF INFORMATION UNDER THIS STATUS
- THE DOCUMENT STATUS "RECORD" OR "AS BUILT" HAS BEEN PREPARED, IN PART, BASED UPON INFORMATION PROVIDED BY THE ORIGINATOR
- IF THE ORIGINATOR IS NOT DEEMED TO BE RELIABLE, THE ORIGINATOR ASSUMES NO RESPONSIBILITY FOR THE ACCURACY OF THIS RECORD OR "AS BUILT" DOCUMENT OR FOR ANY ERRORS OR OMISSIONS THAT MAY HAVE BEEN MADE. INFORMATION PROVIDED BY THE ORIGINATOR IS PROVIDED PROXY TO THE ORIGINATOR, THOSE RELYING ON THE "RECORD" OR "AS BUILT" DOCUMENT ARE ADVISED TO OBTAIN INDEPENDENT VERIFICATION OF ITS ACCURACY

DRAWING NOTES:

CDM REGULATIONS 2015

SIGNIFICANT OR NON-OBVIOUS RISKS AND RISKS WHICH ARE DIFFICULT TO MANAGE ARE IDENTIFIED ON THIS DRAWING USING THE FOLLOWING SYMBOL IDENTIFIED TO THE RIGHT WITH BRIEF ACCOMPANYING TEXT. FOR FURTHER DETAILS OF THE RISKS IDENTIFIED BY DESIGNERS, REFERENCE SHOULD BE MADE TO CDM HAZARD REGISTER.



KEY

- 
- Existing Foul Water Sewer
- Proposed Foul Water Sewer
- Proposed Foul Water Sewer and Manhole
- Proposed Drainage Connection refer to Architects drawing for latest SVP/SS locations
- Proposed Foul Gully
- Proposed Foul Linear Drain (ACO or Similar) with Sump
- Existing Surface Water Sewer
- Proposed Surface Water Sewer
- Proposed Surface Water Sewer and Manhole
- Proposed Surface Water Linear Drain (ACO or Similar) with Sump Unit
- Proposed Road Gully
- Proposed Rodding Eye
- Proposed Rain Water Pipe refer to Architects drawing for latest locations
- Proposed Finished Floor Level
- Proposed Surface Re-grading to Existing

|     |                      |            |    |      |
|-----|----------------------|------------|----|------|
| P03 | Updated for Planning | 15.09.2023 | MM | RG   |
| P02 | Updated for Planning | 29.08.2023 | MM | RG   |
| P01 | Issued for Planning  | 25.08.2023 | MM | RG   |
| REV | DESCRIPTION          | DATE       | BY | CHKD |

ORIGINATOR:

# RIDGE

2 CRANBROOK WAY  
SOLIHULL BUSINESS PARK  
SOLIHULL, B90 4GT

TEL: 0121 713 8000

WWW.RIDGE.CO.UK

CLIENT:

# Brookvale Groby School

IN ASSOCIATION WITH:

PROJECT: Brookvale Groby Learning Campus Classroom Replacement

TITLE:

Below Ground Drainage Layout

|           |      |       |               |          |      |
|-----------|------|-------|---------------|----------|------|
| ENG/TECH: | CSE: | ICSE: | SCALE:        | As Shown | @ A1 |
| MM        | RG   |       | STATUS ISSUE: |          |      |

STATUS:

## PLANNING

ISO 1965

S2 - Suitable for Information

|          |      |       |        |       |       |         |      |
|----------|------|-------|--------|-------|-------|---------|------|
| PROJECT: | ORG: | ZONE: | LEVEL: | TYPE: | ROLE: | NUMBER: | REV: |
| 5022335  | RDG  | XX    | ST     | PL    | C     | 0500    | P03  |