


Sketchley Grange, Burbage, HINCKLEY

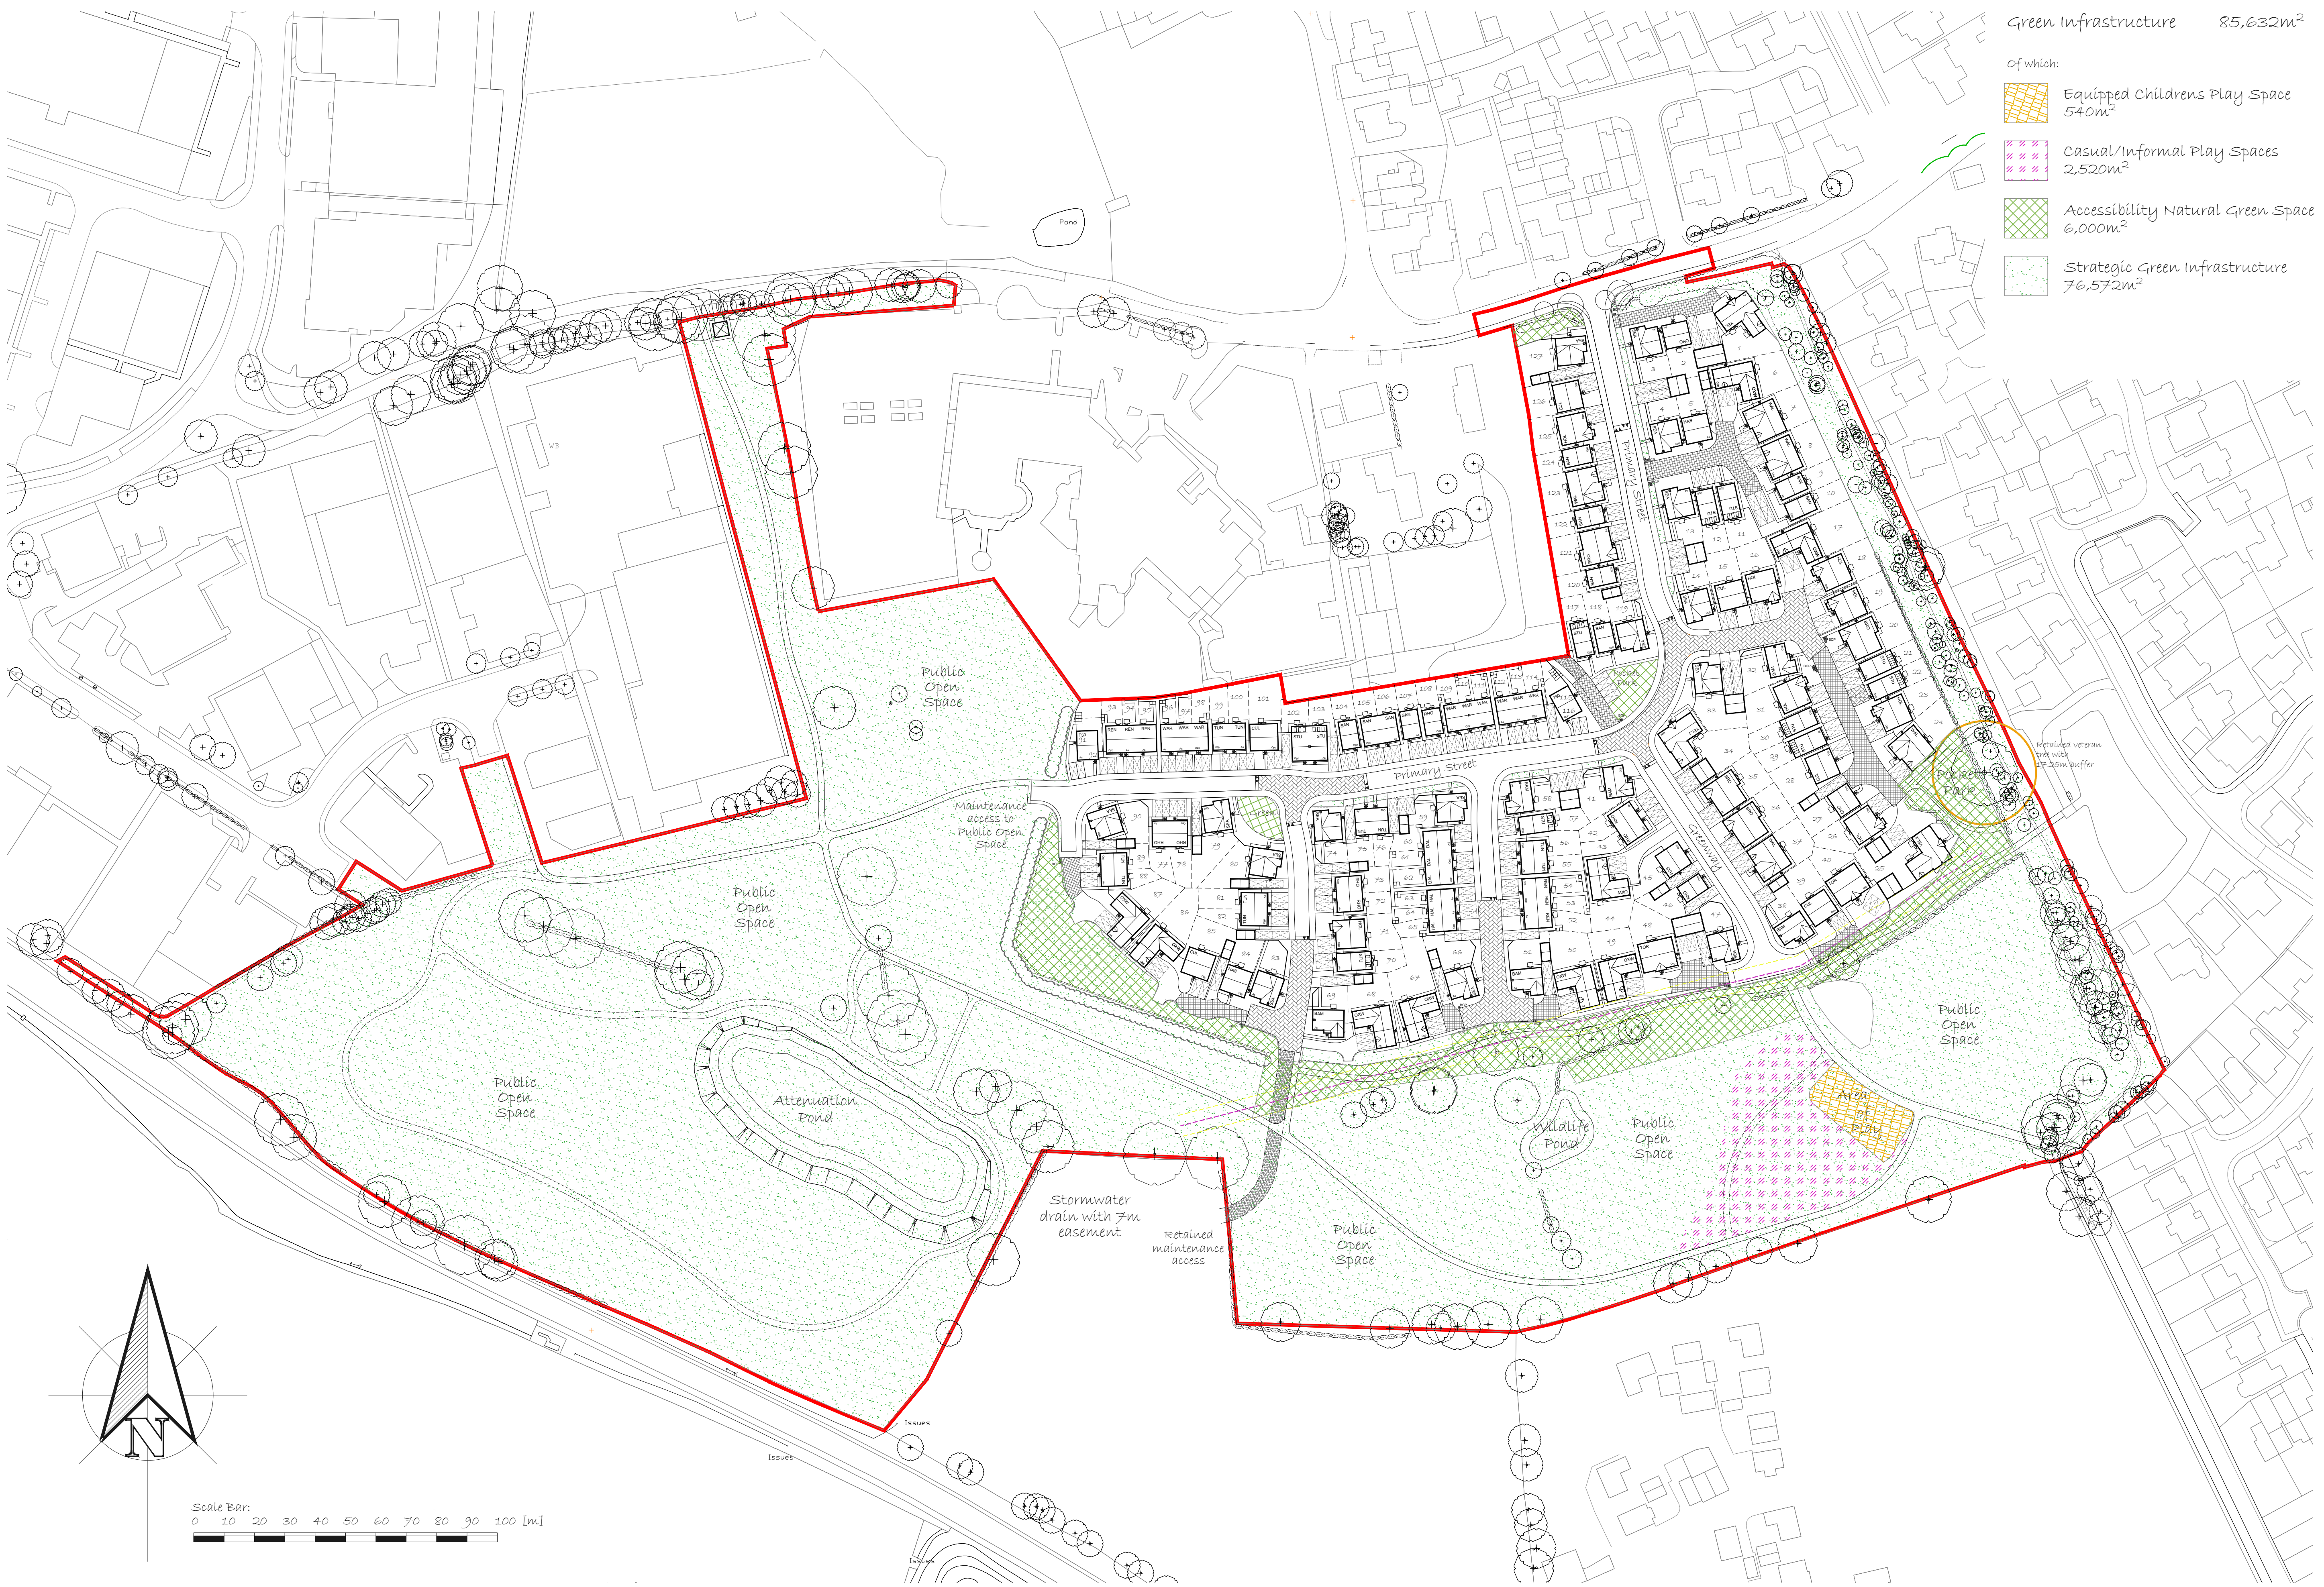

- Green Infrastructure 85,632m²
- Of which:
- Equipped Childrens Play Space 540m²
 - Casual/Informal Play Spaces 2,520m²
 - Accessibility Natural Green Space 6,000m²
 - Strategic Green Infrastructure 76,572m²

Revision:	A: Reference to 'Outdoor Sports Provision' omitted from plan.	TQDP	13-09-24
	B: Minor amendments in line with LPA comments.	TQDP	14-03-24
	C: Amendments in line with planning comments.	TQDP	20-03-24
	D: Strategic Green Infrastructure illustrated plus amendments.	TQDP	29-09-24
	E: Matured updated following indication of range along water spine road.	TQDP	29-09-24
	F: Area of Play updated to reflect detailed play space design.	TQDP	01-05-24
	G: Area of Play related together with informal play space.	TQDP	08-09-25
	H: New play provided from casual/informal play space.	TQDP	15-09-25
	I: POS categorisation updated in line with client instruction.	TQDP	11-09-26
	J: POS categorisation updated in line with client instruction.	TQDP	29-05-26

Development:
Sketchley Grange
Location:
Burbage, HINCKLEY

Drawing Title:
POS Categorisation Plan
Drawing Number:
TQDP/SQ-BH/POS-CP

Scale @ A1:
1:1000
Revision:
J

Drawn By:
TQDP
Date Started:
13/02/24