

Orientation of site has not been checked, design subject to check before installation




TB7036 - Basket Swing




TB7034-J - Swings



TB7047 - Multi-Play Unit

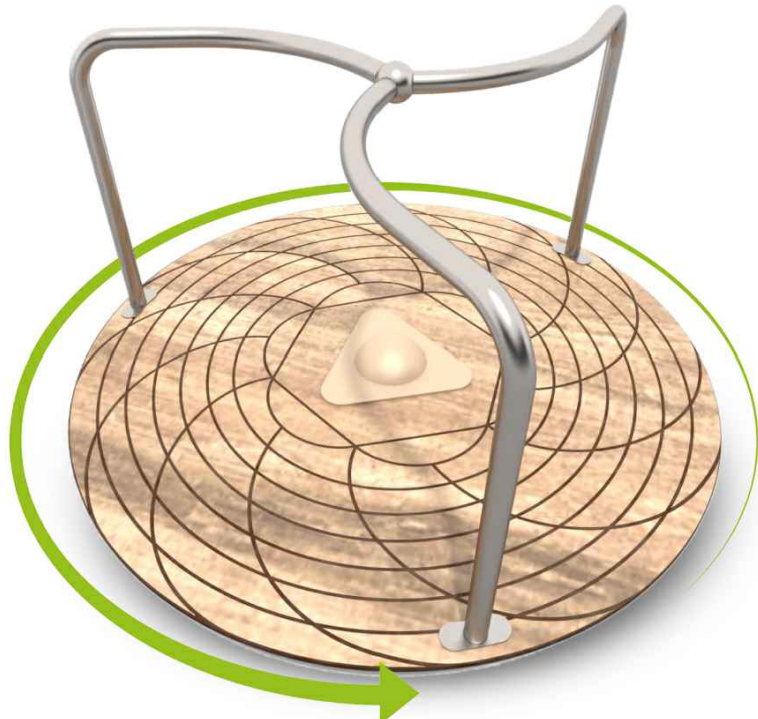


SB3034 - Roundabout

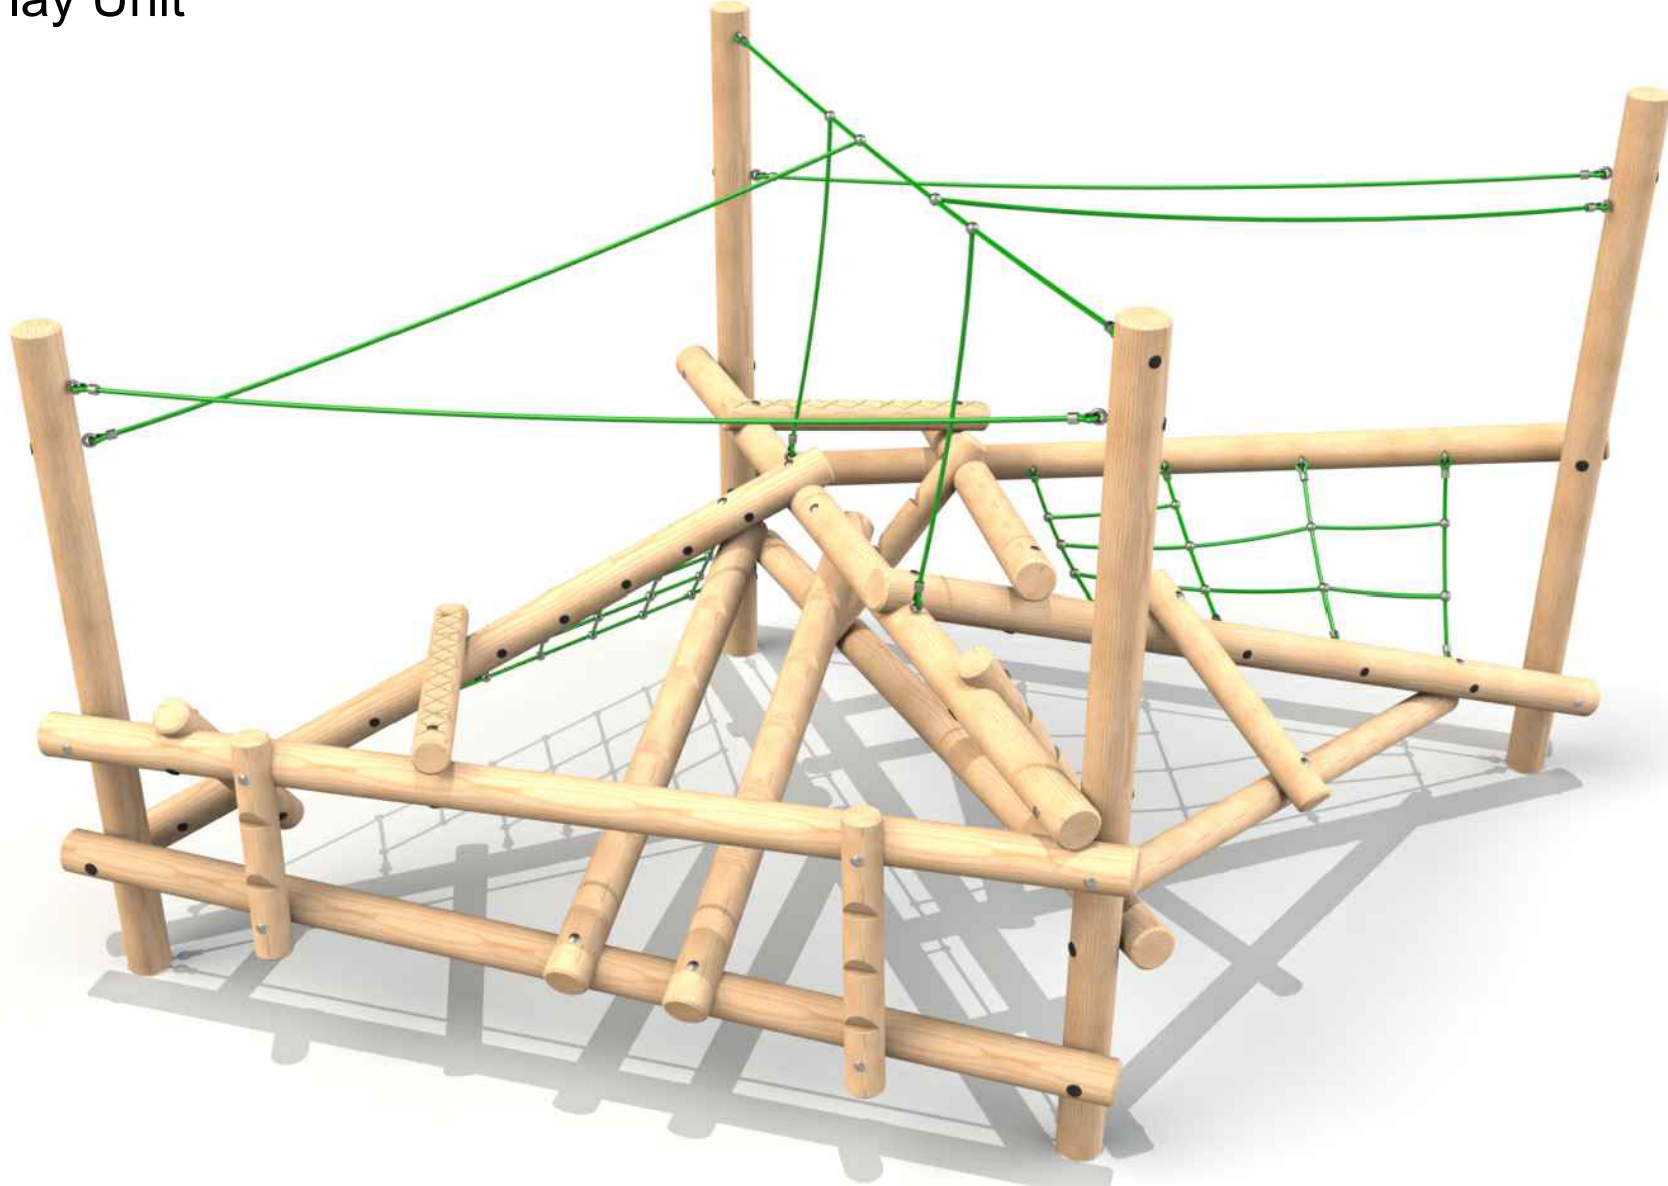


MAEVBB - V Balance beam



TBR7136 - Springer

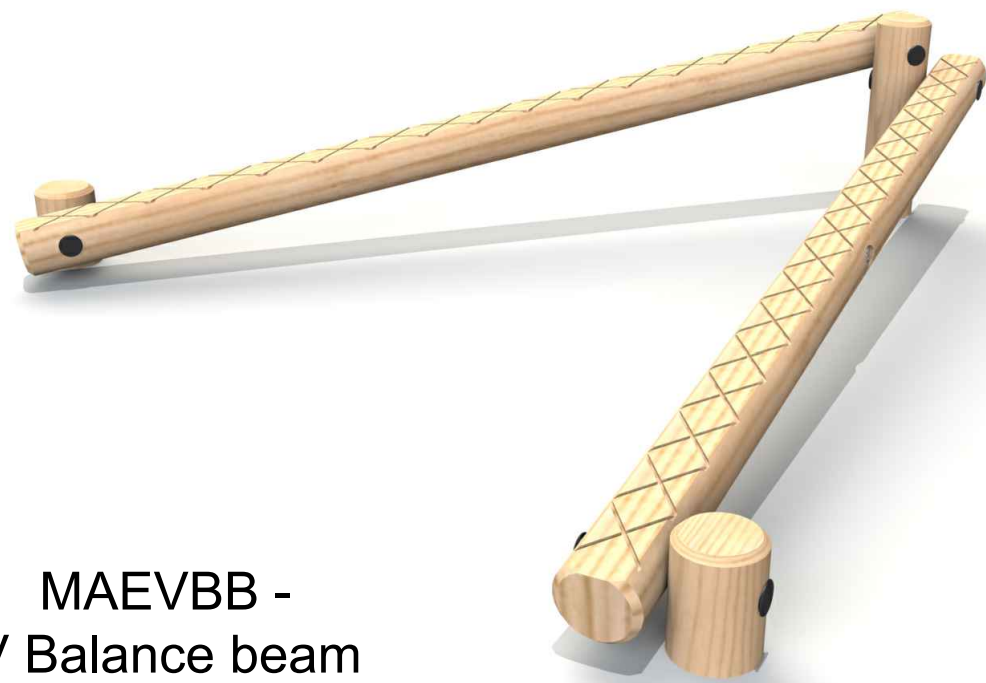

MAESL20 - Stepping Posts

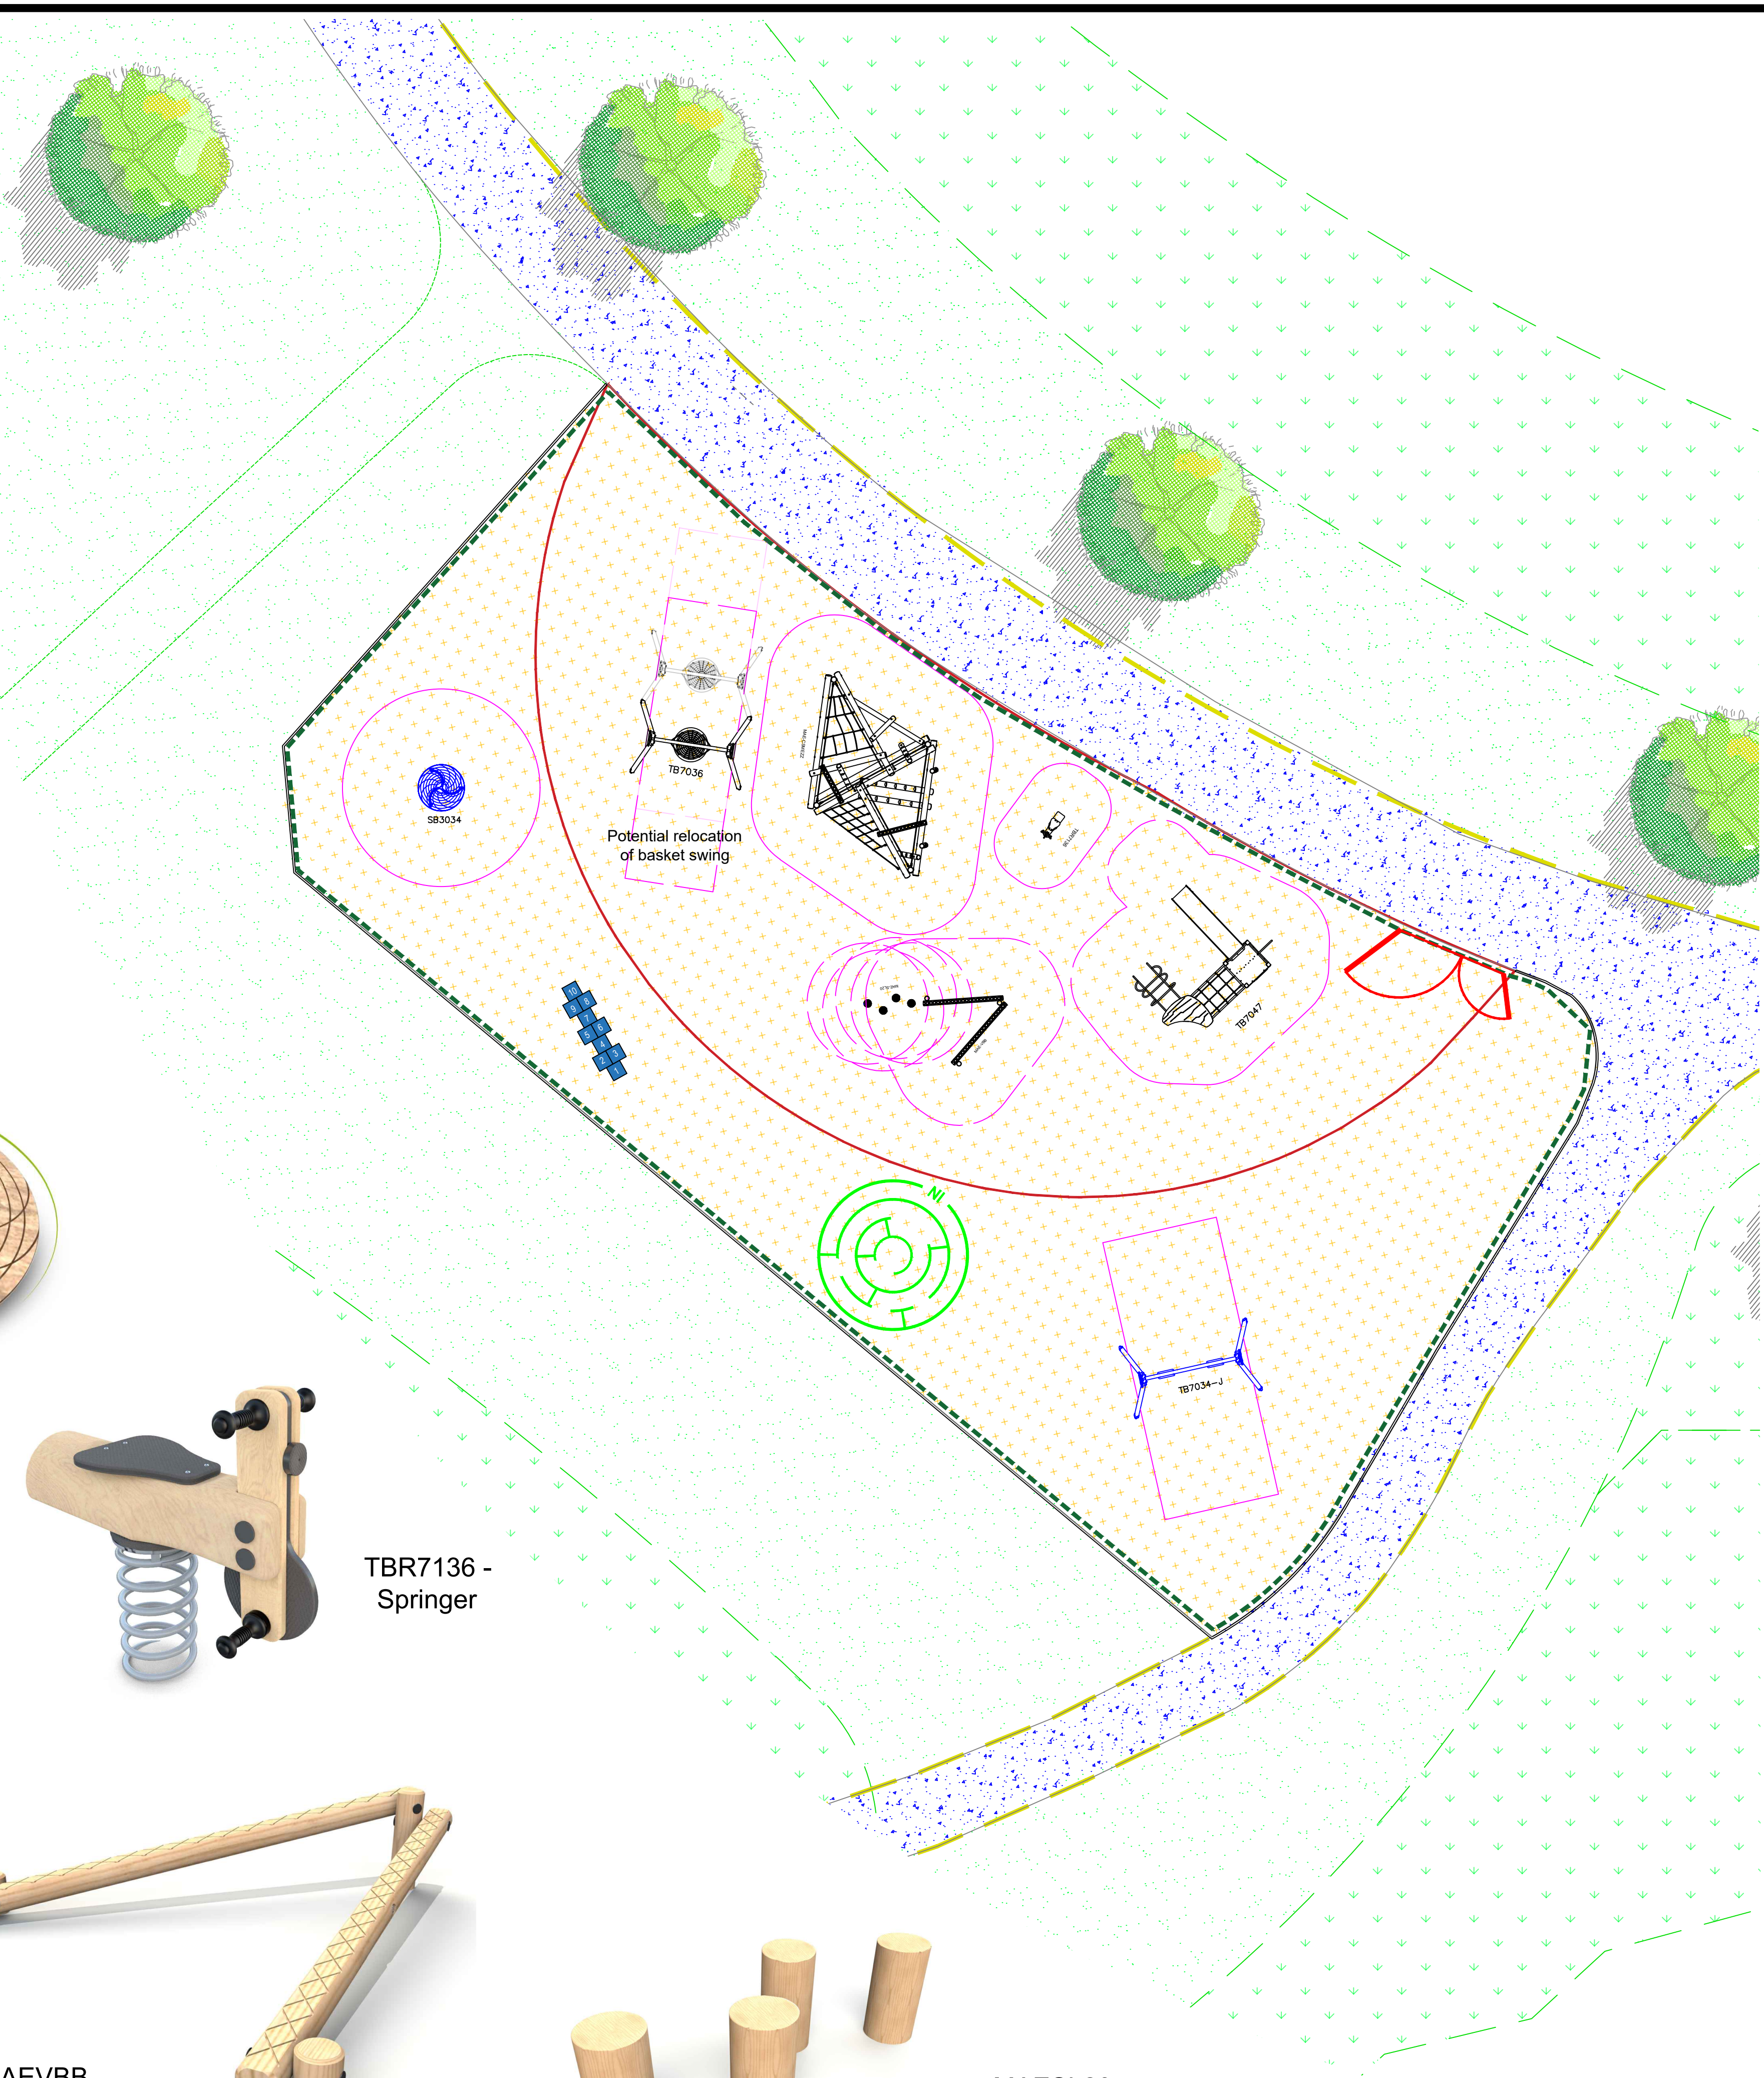

Miracle
Design & Play

TEL: ++44 (0)1604 658240
E-MAIL: sales@miracledandp.co.uk
WEB: www.miracledesignandplay.co.uk

PROJECT TITLE:
Sketchley Grange, Burbage

SHEET TITLE: Proposed
Key:

- Fencing:
- 1m High, 3m Wide Dual Use Bowtop Gates, Galvanised and Powder Coated Red
 - 1m High Bowtop Fencing, Galvanised and Powder Coated Green
- Surfacing:
- Timber Edging to perimeter of Surfacing
 - Compacted Aggregate Pathway by Client
 - Existing Grass
 - PCC Edging to perimeter of Surfacing
 - Existing PCC Edging to perimeter of Surfacing
 - Wetpour Safety Surfacing
 - Wetpour Hopsotch
 - Wetpour Maze

Equipment Fall Zone (No safety surfacing required if located on well maintained turf and under 1.5m CPE)

REVISIONS		
Issue	Description	Date
B	Revised as per client's comments	08/05/26
A	Revised as per client's comments	13/02/26

DRAWN BY: L.Ghebikan

REVISED BY: S.Miller

CHECKED BY: G. Medica


SCALE: 1:100 @ A1 ISSUE: B

CLIENT: Persimmon Homes

DRAWING NO: Q13370_B

DATE: 27/01/26

© 2026 MIRACLE DESIGN AND PLAY LTD, "ALL RIGHTS RESERVED, THIS DRAWING MAY NOT BE REPRODUCED, TRANSMITTED OR STORED IN WHOLE OR IN PART WITHOUT OUR WRITTEN CONSENT"

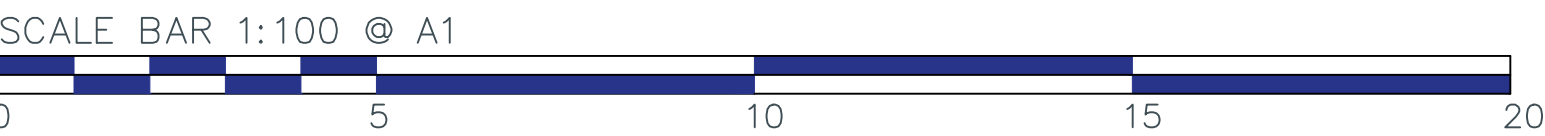

EXACT LOCATION OF EQUIPMENT TO BE AGREED ON SITE. ALL SURFACING TO BE FLAT AND LEVEL, ANY DISCREPENCIES IN LEVELS TO BE REPORTED TO MIRACLE DESIGN & PLAY IMMEDIATELY