DEVELOPMENT
SERVICES

2 0 MAR 2009

RECEIVED

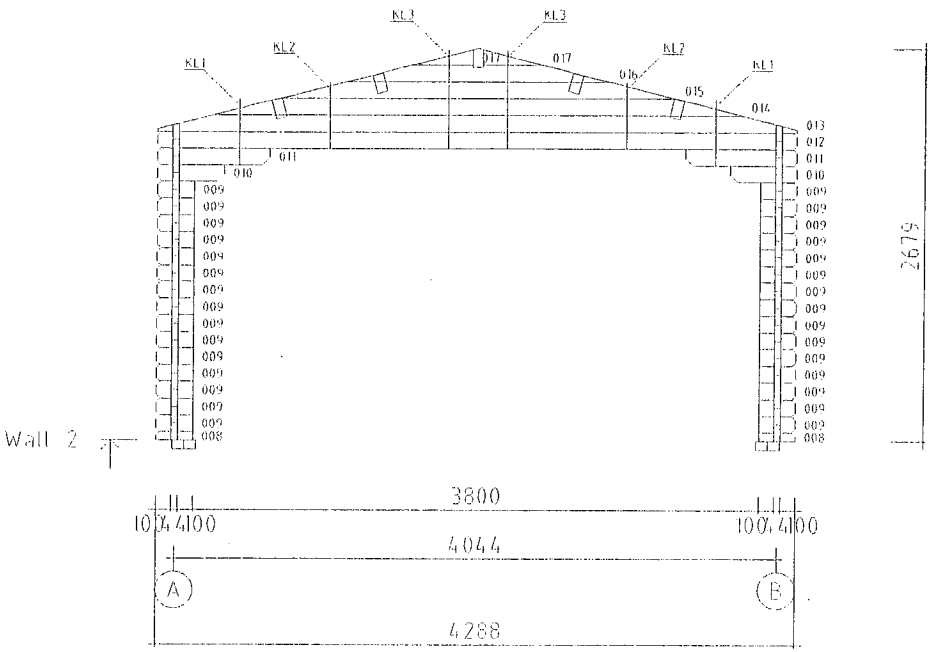

Object name: -Fence Stores 19-	Drawing: WALL 2			Scale: 1:50
PALMAKO® Wooden houses to enjoy	AS Palmako, Kavastu, Tartumaa, tel. +372 73 55 530, fax. +372 73 55 520, www.palmako.ee	Customer: Fence Stores Liftorei Rugby Club	Log: 44x114	Paper: A4
		Drawn by: Meelis Purisalu		
		Date: 15.08.2007	File: Fence Stores 19.dwg	Page: 5