
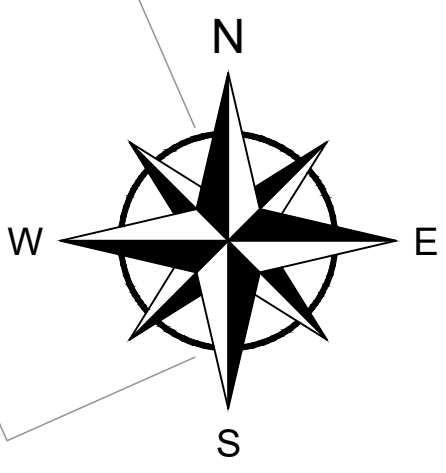


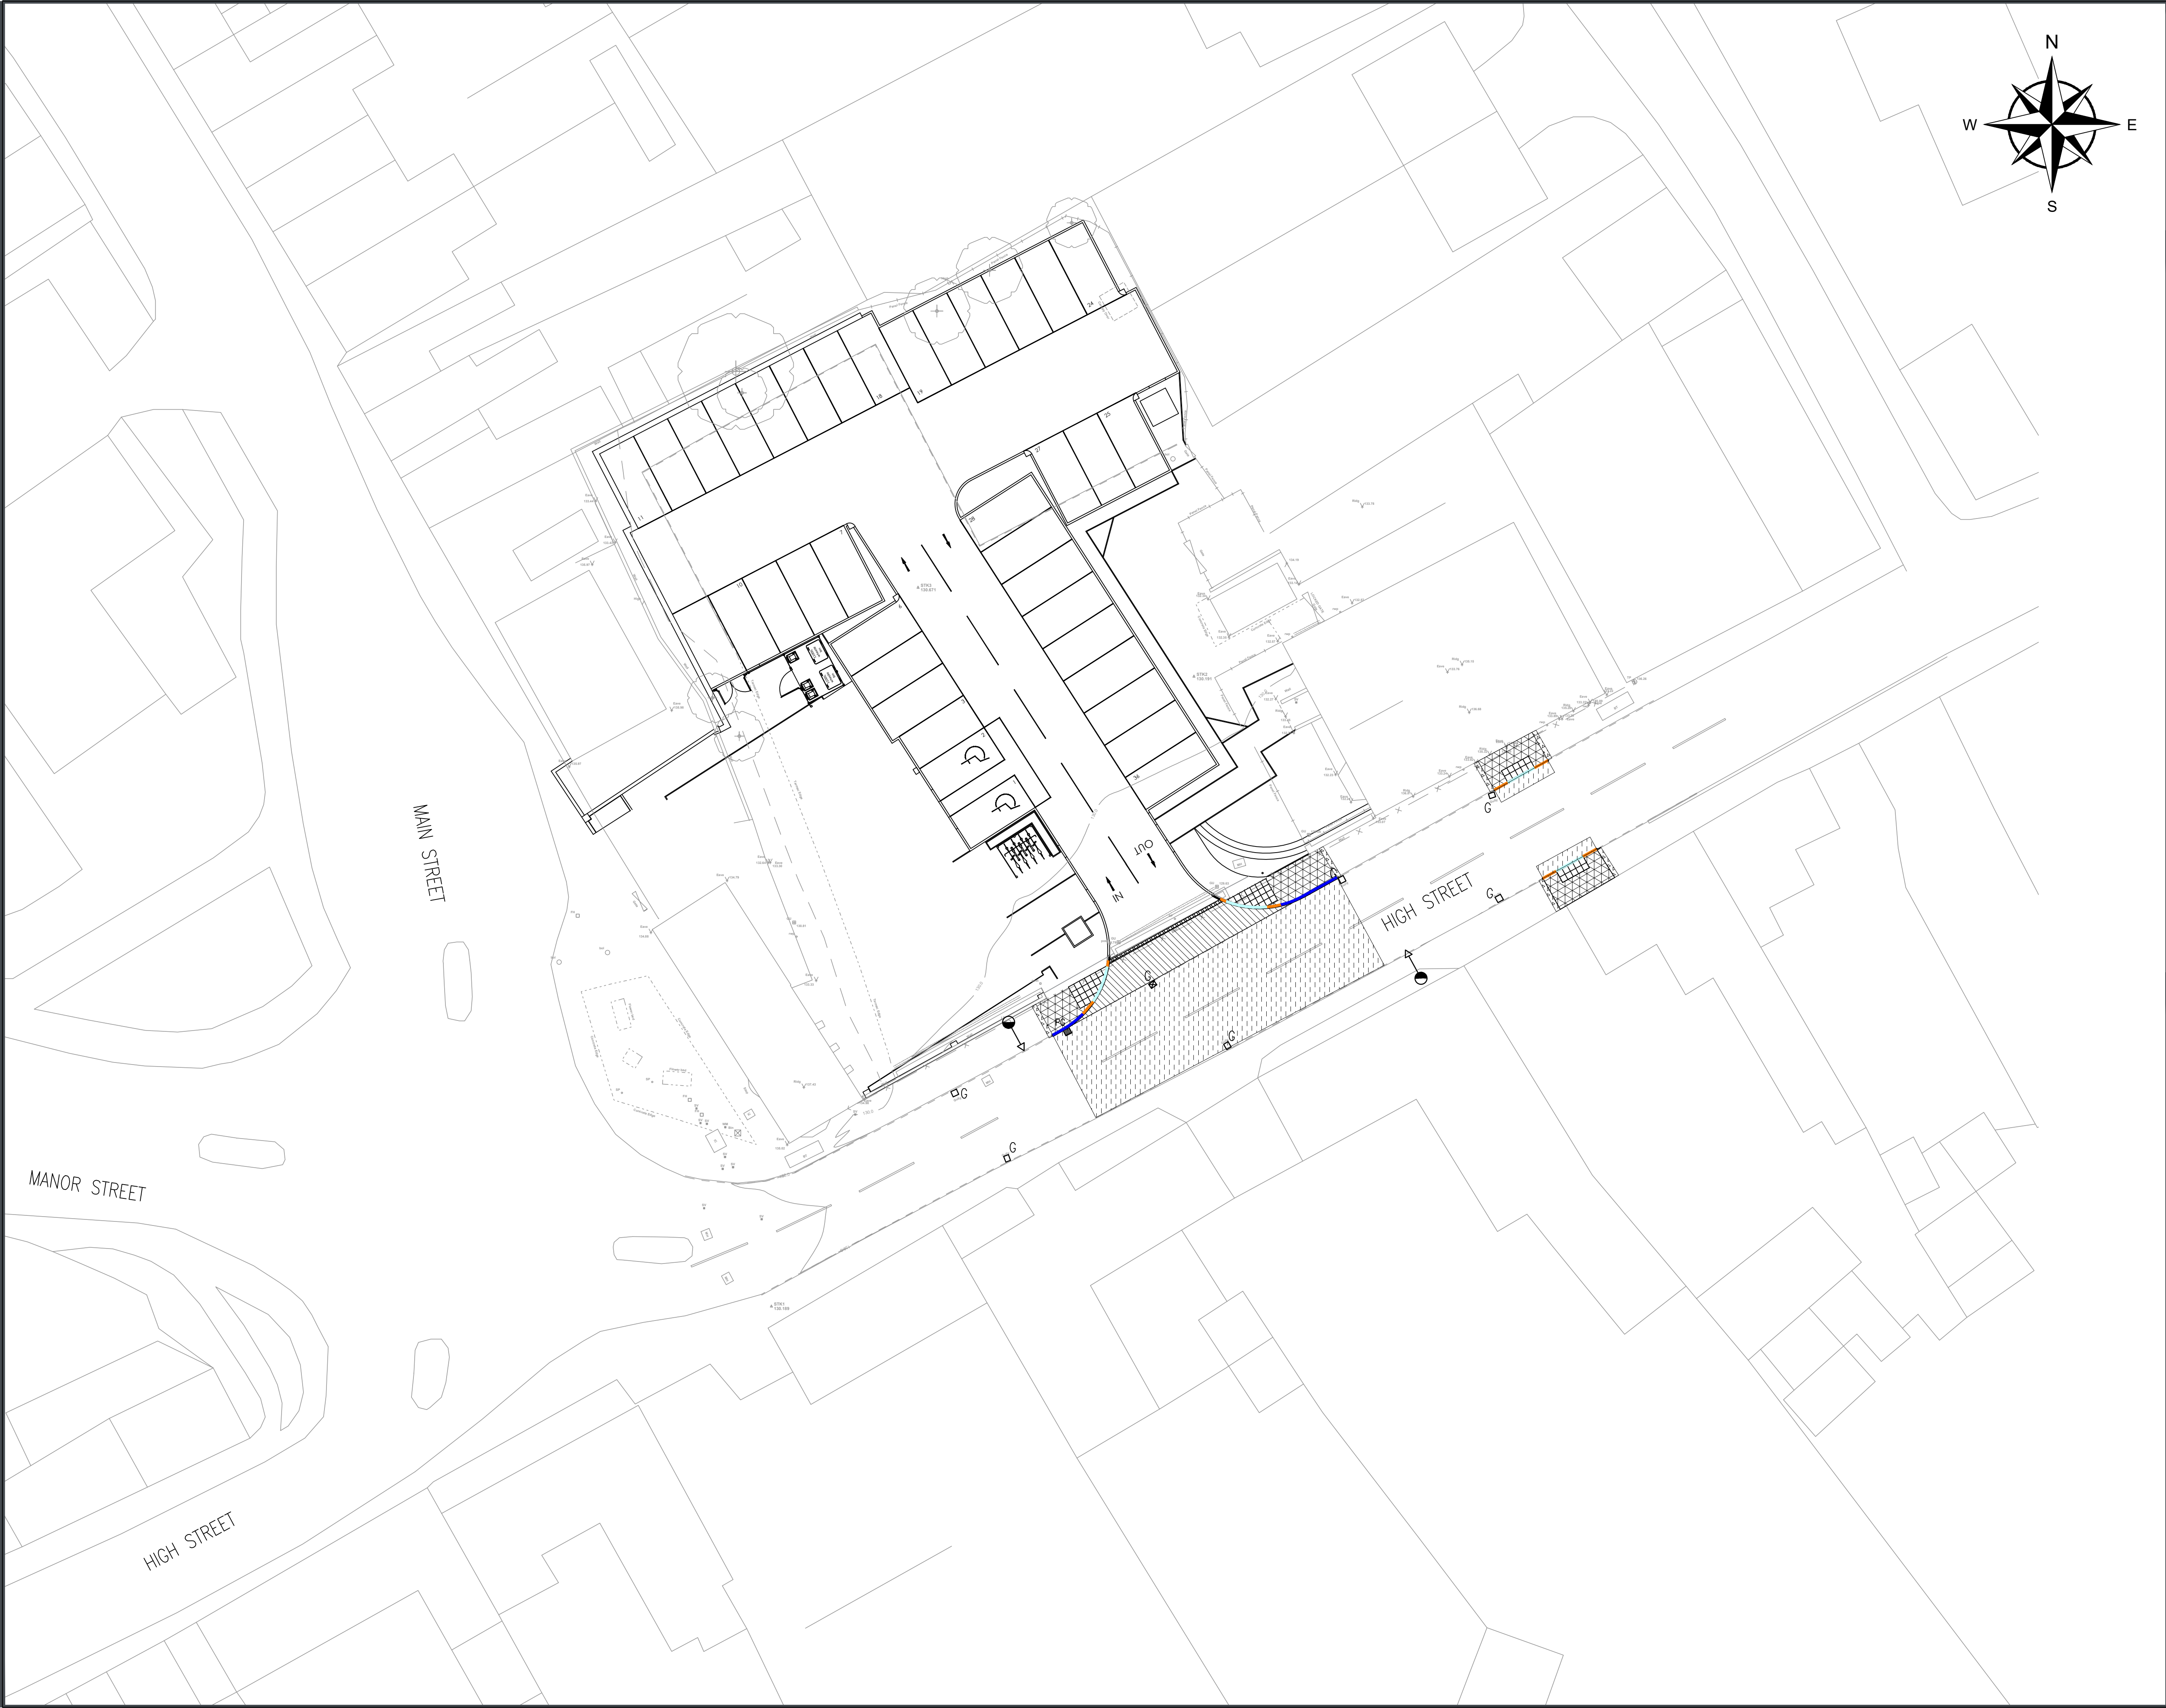

© Copyright ADL Traffic & Highways Engineering Ltd

NOTES:

1. Do not scale from this drawing
2. All details to be confirmed on site
3. Topographical Survey provided by Corporate Architecture, drawing number; 5166/JP/23/002.
4. Architects plan provided by Corporate Architecture, drawing number; 5166/JP/21/105 rev T0.

- KEY:**
- TYPE P1
FULL DEPTH CARRIAGEWAY CONSTRUCTION
 - TYPE P2
CARRIAGEWAY TIE-IN CONSTRUCTION*
WIDTH TO BE DETERMINED BASED ON CORE REPORT.
 - TYPE F1
FULL DEPTH FOOTWAY CONSTRUCTION
 - TYPE F2
300mm FOOTWAY TIE-IN CONSTRUCTION
 - TACTILE PAVING CONSTRUCTION
- * A BOND COAT SHALL BE APPLIED BETWEEN ASPHALT LAYERS IN ACCORDANCE WITH BS 594987:2015 TABLE 3, ENSURING FULL COVERAGE AT THE SPECIFIED APPLICATION RATE.

- KERB TYPE KEY**
- HALF BATTERED KERB
TYPE HB2 - 125mm FACE
 - BULL NOSED KERB
TYPE BN - 0-6mm UPSTAND
 - STANDARD DROPPER KERBS
TYPE DL1 OR DR1

FOR
CONSTRUCTION

C	Amendments following cores report	01.07.25	MW	MT
B	Amendments following CC comments 22.04.25	28.04.25	MW	MT
A	Amendments following CC comments 18.03.25	25.03.25	MW	MT
Rev	Description	Date	By	Chk

AMENDMENTS

Client
central coop

ADL
TRAFFIC & HIGHWAYS

ADL House,
The Oaklands Business
Park
Yate, Bristol,
BS37 5NA

01454 332100
Cad@adltraffic.co.uk

ADL Job No. 5428

Project
**Central Co-op
B582 High Street
Desford**

Title
Construction Types

Date	17.09.24	Drawn	MW
Checked	Date	Approved	Date
Scale	Drg No.	Rev.	C
1:200 @A1	5428-103		