
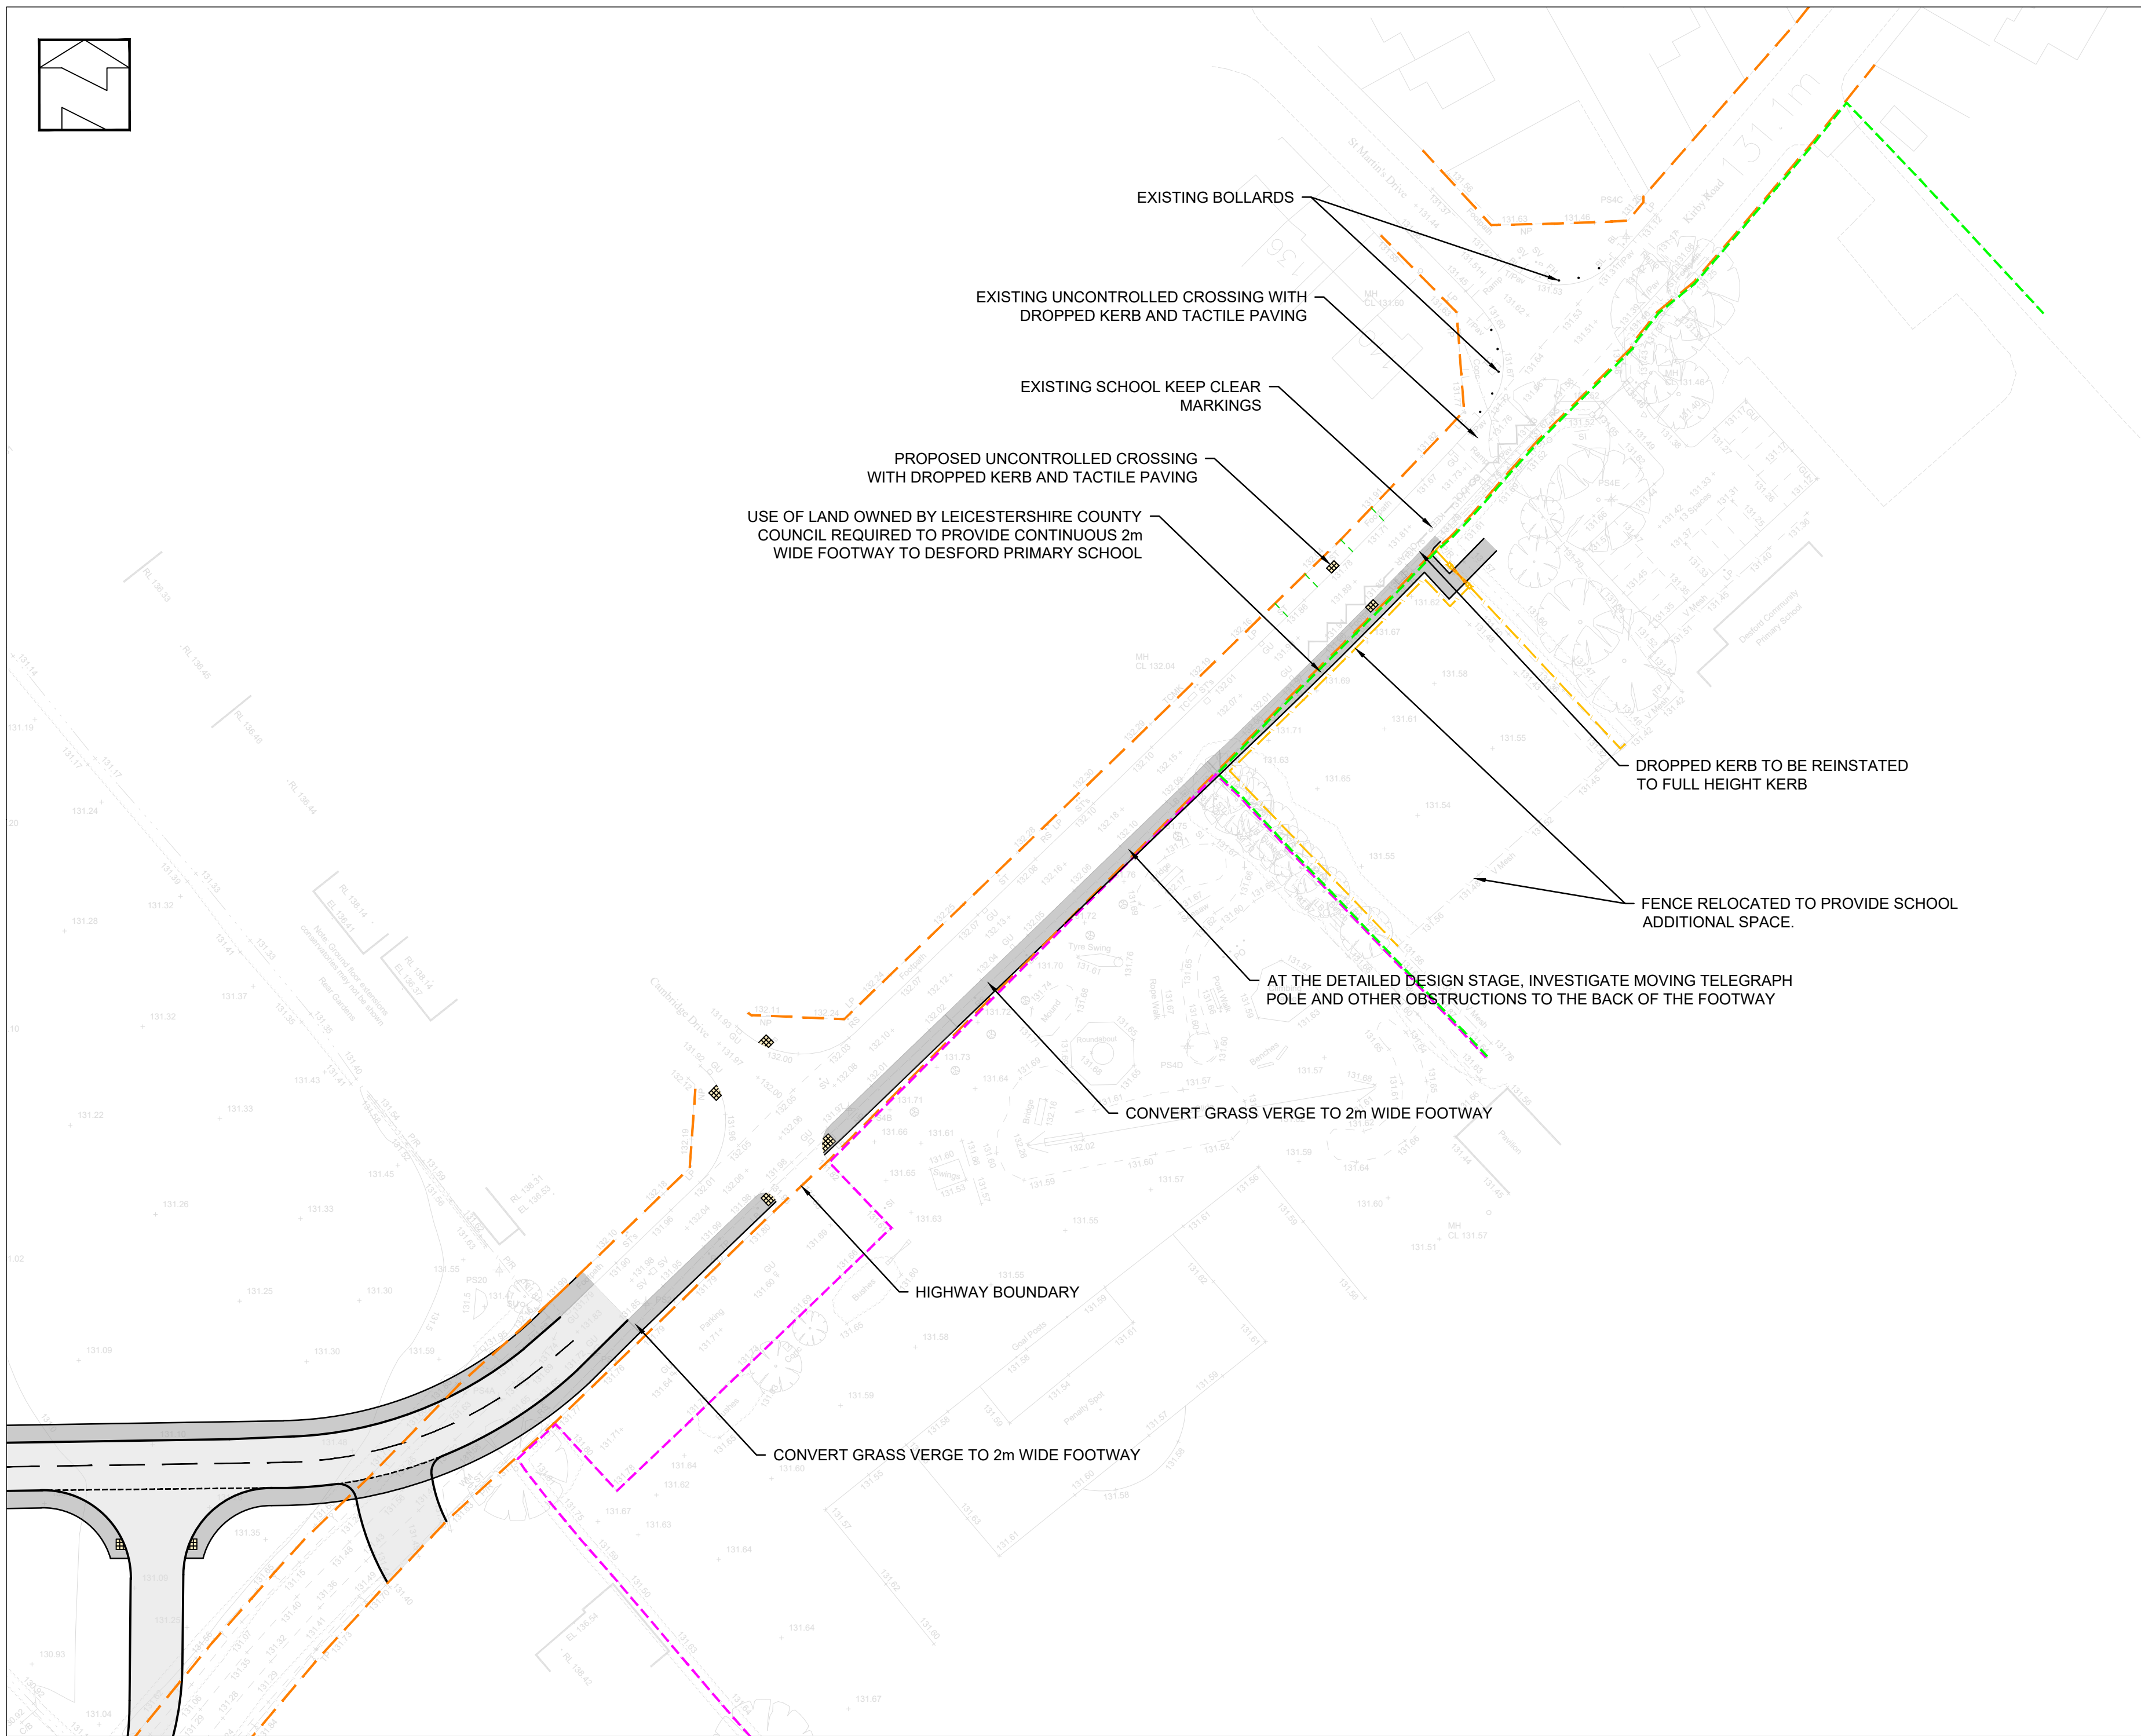


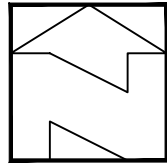

Notes

1. Do not scale this drawing. All dimensions must be checked/verified on site. If in doubt ask.

2. This drawing is to be read in conjunction with all relevant architects, engineers and specialists drawings and specifications.

3. All dimensions in metres unless noted otherwise. All levels in metres unless noted otherwise.

4. Any discrepancies noted on site are to be reported to the engineer immediately.

P3	20.12.24	Updated following RSA	MT	DC
P2	18.12.24	Updated school access	MT	DC
P1	13.11.23	First issue	MT	DC
Rev	Date	Description	Dr	Rev

Client:

Davidson Developments Limited

Project:

Proposed Residential Development Kirkby Road, Desford

Title:

Pedestrian Enhancements (Using DPC and LCC Land)

ADC

INFRASTRUCTURE

Drawn:

M. Tatler

Reviewed:

D. Cummins

Size:

A2

Scale:

1:500

Date:

13 / 11 / 2023

Status:

PRELIMINARY ISSUE

Project Reference	Type	Number	Revision
ADC1969-DR -	008		P3