


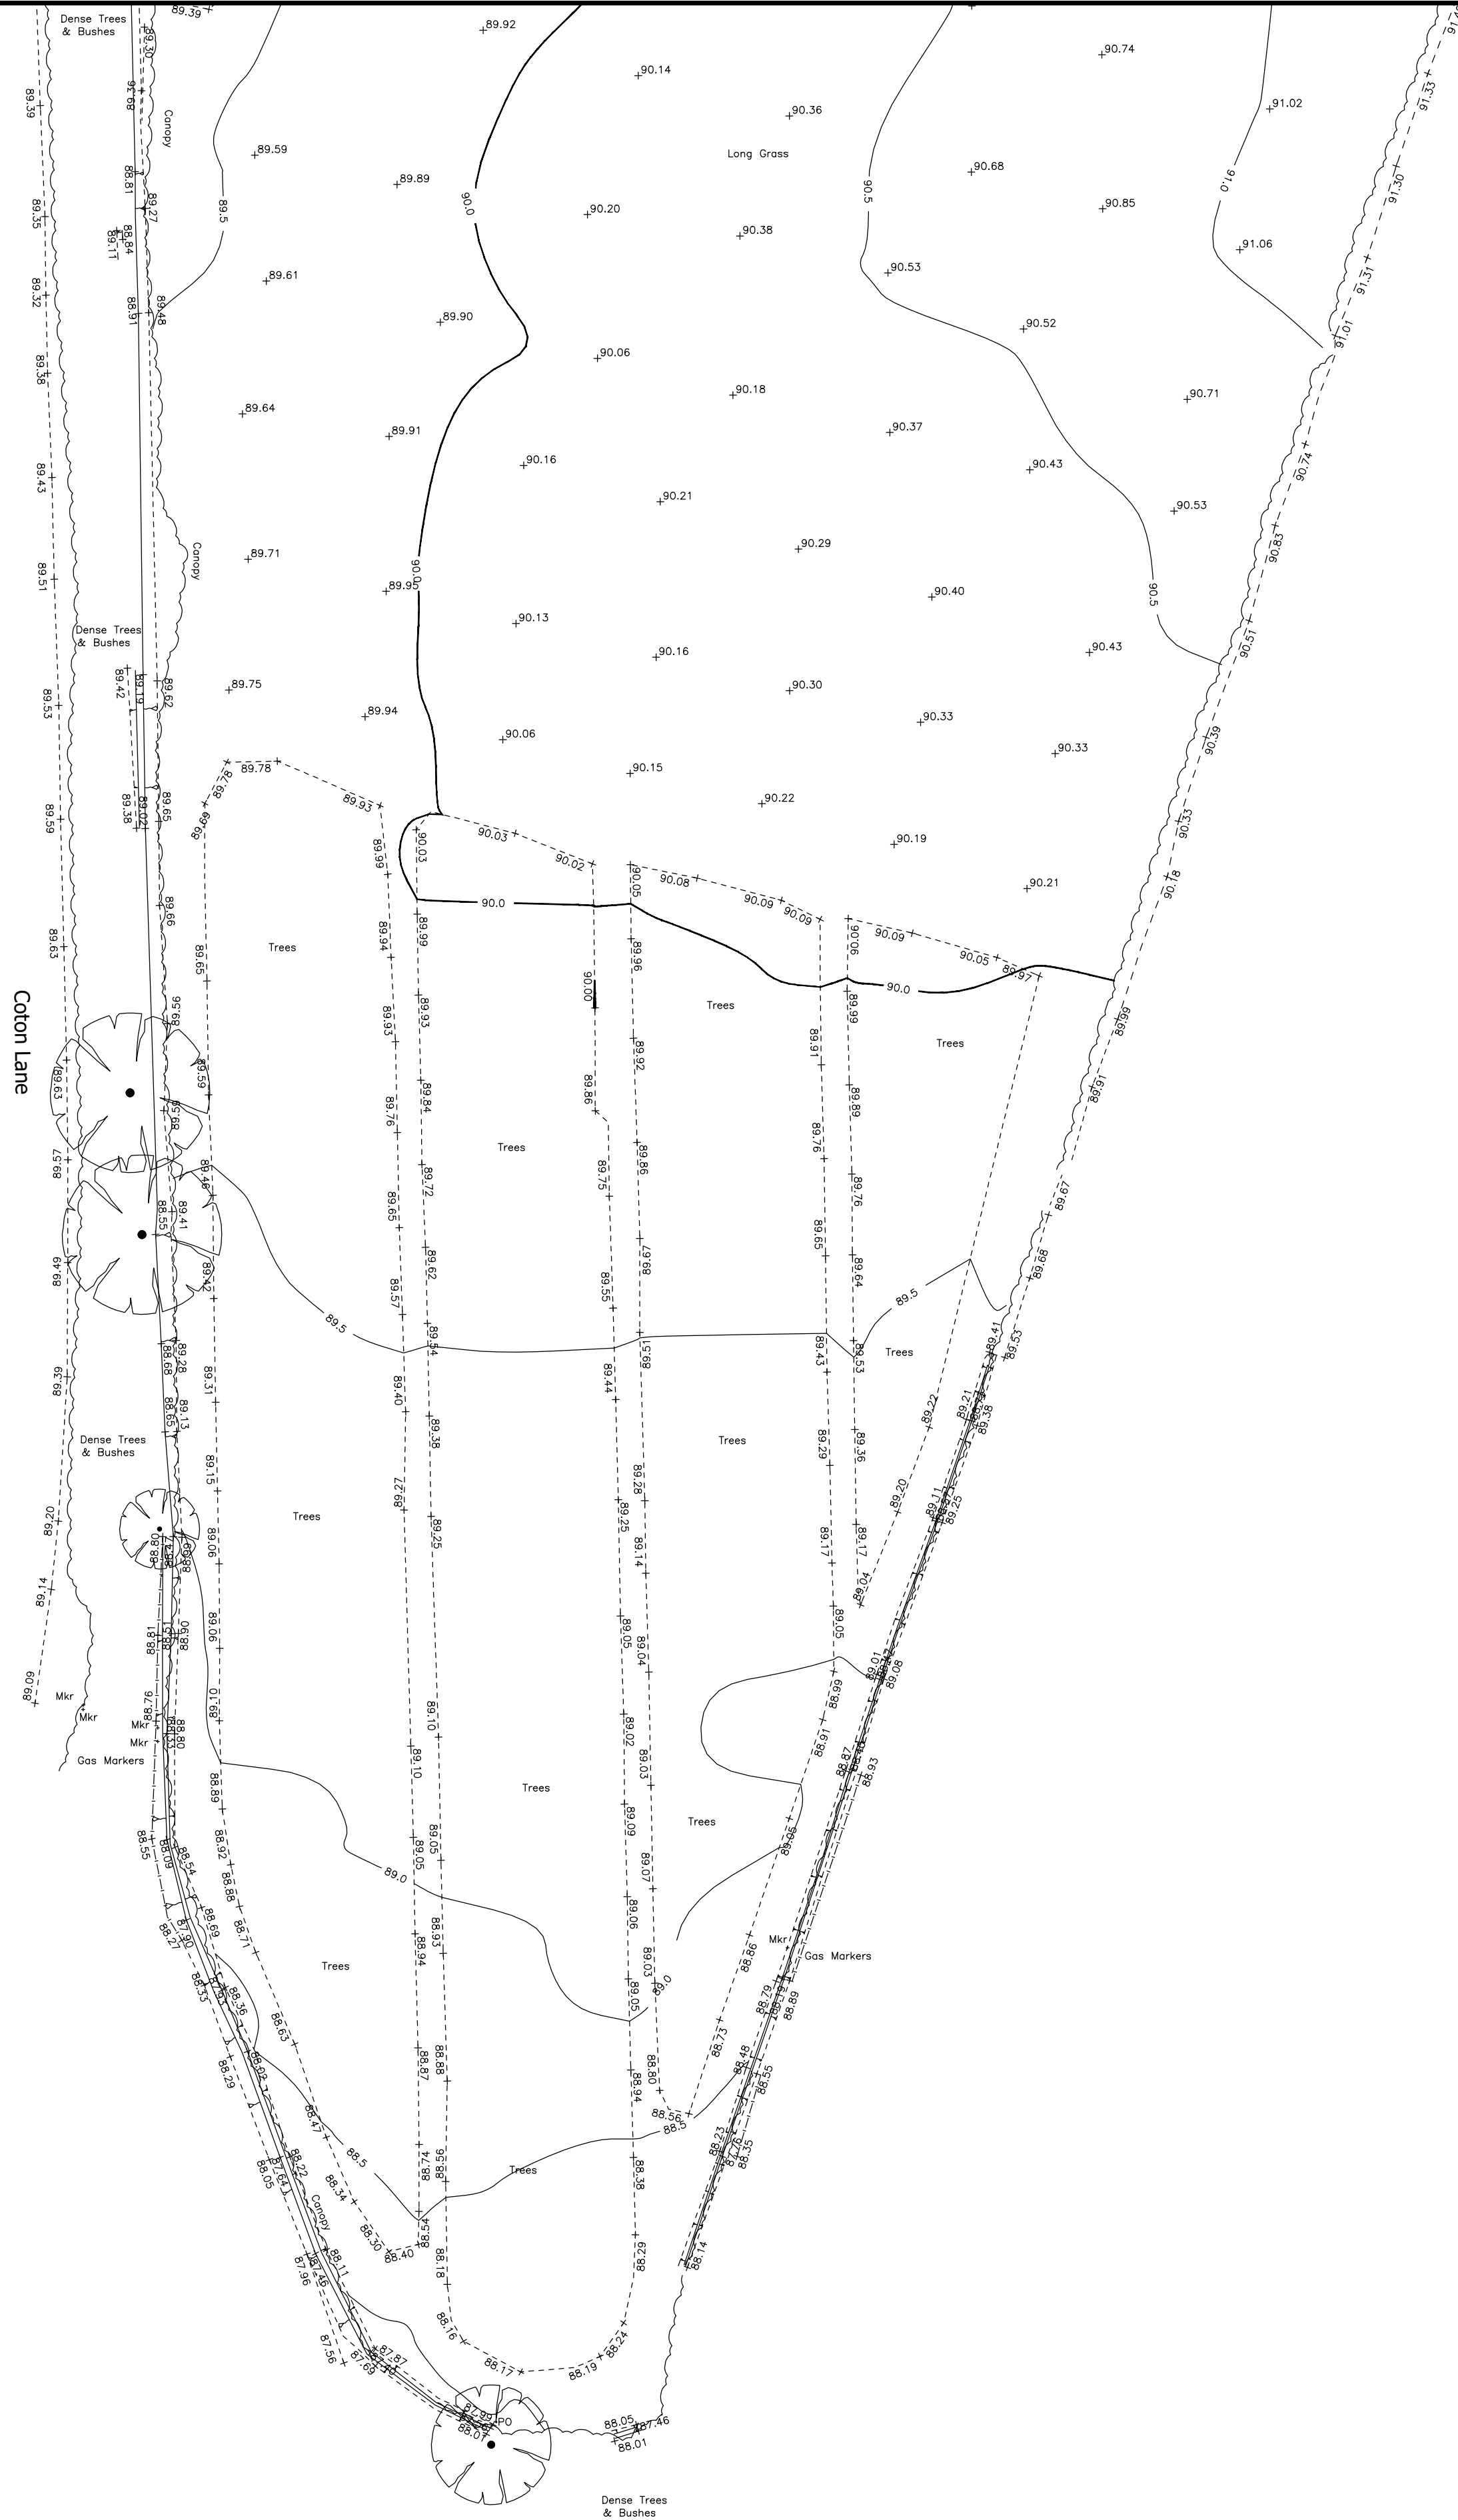

## Survey Notes

- 1: This Survey is related to Ordnance Survey Grid, OSG836 (15). The site grid has been established and transformed by a central OSG836 (15) point and orientated accordingly. No scale factor has been applied. Please refer to the Survey Control Schedule for site control.
- 2: All Levels are related to Ordnance Survey Datum, OSG836 (15).
- 3: The information Shown on this drawing is surveyed to the accuracy of the base scale shown.
- 4: Man entry to sewers has not been undertaken. Depths and pipe sizes are measured / estimated from the ground. This should be checked with Local Authority records or on site prior to the commencement of any works.
- 5: Boundaries shown are physical features and may not represent legally conveyed ownership.
- 6: Some features may be omitted due to obstructions and features are shown at the time of survey.
- 7: Where adjacent buildings have been surveyed remotely all walls may not be shown due to obstructions along lines of sight.
- 8: This plan should only be used for its original purpose. NJC Surveys LTD accepts no responsibility for this plan if it is supplied to any party other than the original client.
- 9: Ordnance Survey background data used under licence and should only be used in accordance with the Ordnance Survey guidelines.

## Survey Key

### Street Furniture Symbols & Abbreviations

|     |                    |
|-----|--------------------|
| AV  | Air Valve          |
| BB  | Bellhole Beacon    |
| BH  | Borehole           |
| BL  | Bollard            |
| BS  | Bus Stop           |
| DR  | Drain              |
| EL  | Electric Pole      |
| EL  | Eaves Level        |
| ER  | Earth Rod          |
| FIH | Fire Hydrant       |
| FL  | Flood Light        |
| FFL | Floor Level        |
| FS  | Flag staff         |
| GP  | Gate Post          |
| GU  | Gully              |
| GV  | Gas Valve          |
| IL  | Invert Level       |
| IC  | Inspection Cover   |
| KO  | Kerb Outlet        |
| LB  | Litter Bin         |
| LP  | Lamp Post          |
| MH  | Square Manhole     |
| MH  | Circular Manhole   |
| MT  | Triangular Manhole |
| MP  | Marker Post        |
| MP  | Mile Post          |
| PB  | Pillar Box         |

### Fence Types & Abbreviations

|      |                      |
|------|----------------------|
| Pipe | Pipe                 |
| PM   | Parking Meter        |
| PO   | Post                 |
| RE   | Rodding Eye          |
| RL   | Ridge Level          |
| RP   | Reflector Post       |
| RS   | Road Sign            |
| SNP  | Name Plate           |
| SI   | Sign                 |
| STN  | Survey Control       |
| SU   | Stump                |
| SV   | Stop Valve           |
| TC   | Telecommunication    |
| TCB  | Tel. Control Box     |
| TL   | Traffic Light        |
| TP   | Triod Pole           |
| TP   | Telegraph Pole       |
| TS   | Traffic Signal Cover |
| TV   | Cable Television     |
| WO   | Wash Out             |
| WM   | Water Meter          |
| WT   | Water Tap            |
| VP   | Vent Pipe            |

### Feature Lines

|                                          |
|------------------------------------------|
| Hedge                                    |
| Fence                                    |
| Gate                                     |
| Stile                                    |
| Foliage/Tree Canopy                      |
| Dropped Kerb Line                        |
| Kerb Line                                |
| Verge/Edge of Track or change of surface |
| Unkerbed Channel Line                    |
| Footpath                                 |
| Wall                                     |
| RWall                                    |
| Retaining Wall                           |

|                              |
|------------------------------|
| Overhead Electric Line       |
| Overhead Telecom Line        |
| Ground Level                 |
| Individual Tree              |
| Individual Bush              |
| Structure                    |
| Watercourse / Embankment etc |
| FW                           |
| SW                           |
| Sewer Lines                  |

| REV | DATE | DESCRIPTION | BY | APP. |
|-----|------|-------------|----|------|
|-----|------|-------------|----|------|



The Old Police Station, South Street, Ashby de la Zouch, Leicestershire, LE65 1BQ

Telephone • 01530 414251  
Mail • office@njcsurveys.co.uk  
Web • www.njcsurveys.co.uk

Topographical Surveys • Measured Building Surveys • Laser Scanning • Utility Surveys  
Site Engineering • Monitoring Surveys • Ground Modelling • Volumetric Calculations

Client

Mr T Ryley

Project Title

Land off  
Wellsborough Road  
Market Bosworth

Drawing Title

Topographical Survey  
Sheet 2 of 2

|                    |                |                   |
|--------------------|----------------|-------------------|
| Drawn<br>TG        | Checked<br>NJC | Authorised<br>NJC |
| Date<br>17/04/2023 | Scale<br>1/500 | Sheet size<br>A1  |

|                      |               |
|----------------------|---------------|
| Dwg. No.<br>S2260/05 | Revision<br>- |
|----------------------|---------------|