

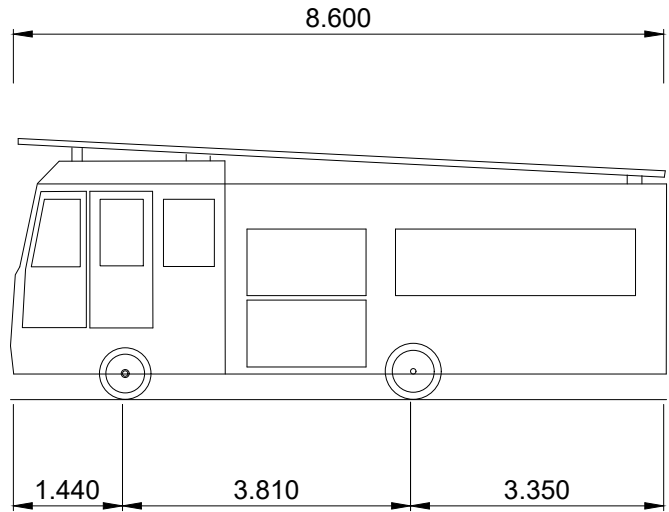
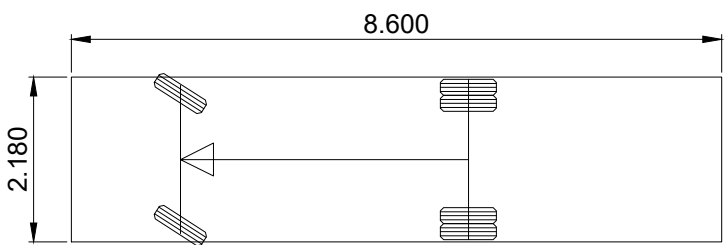


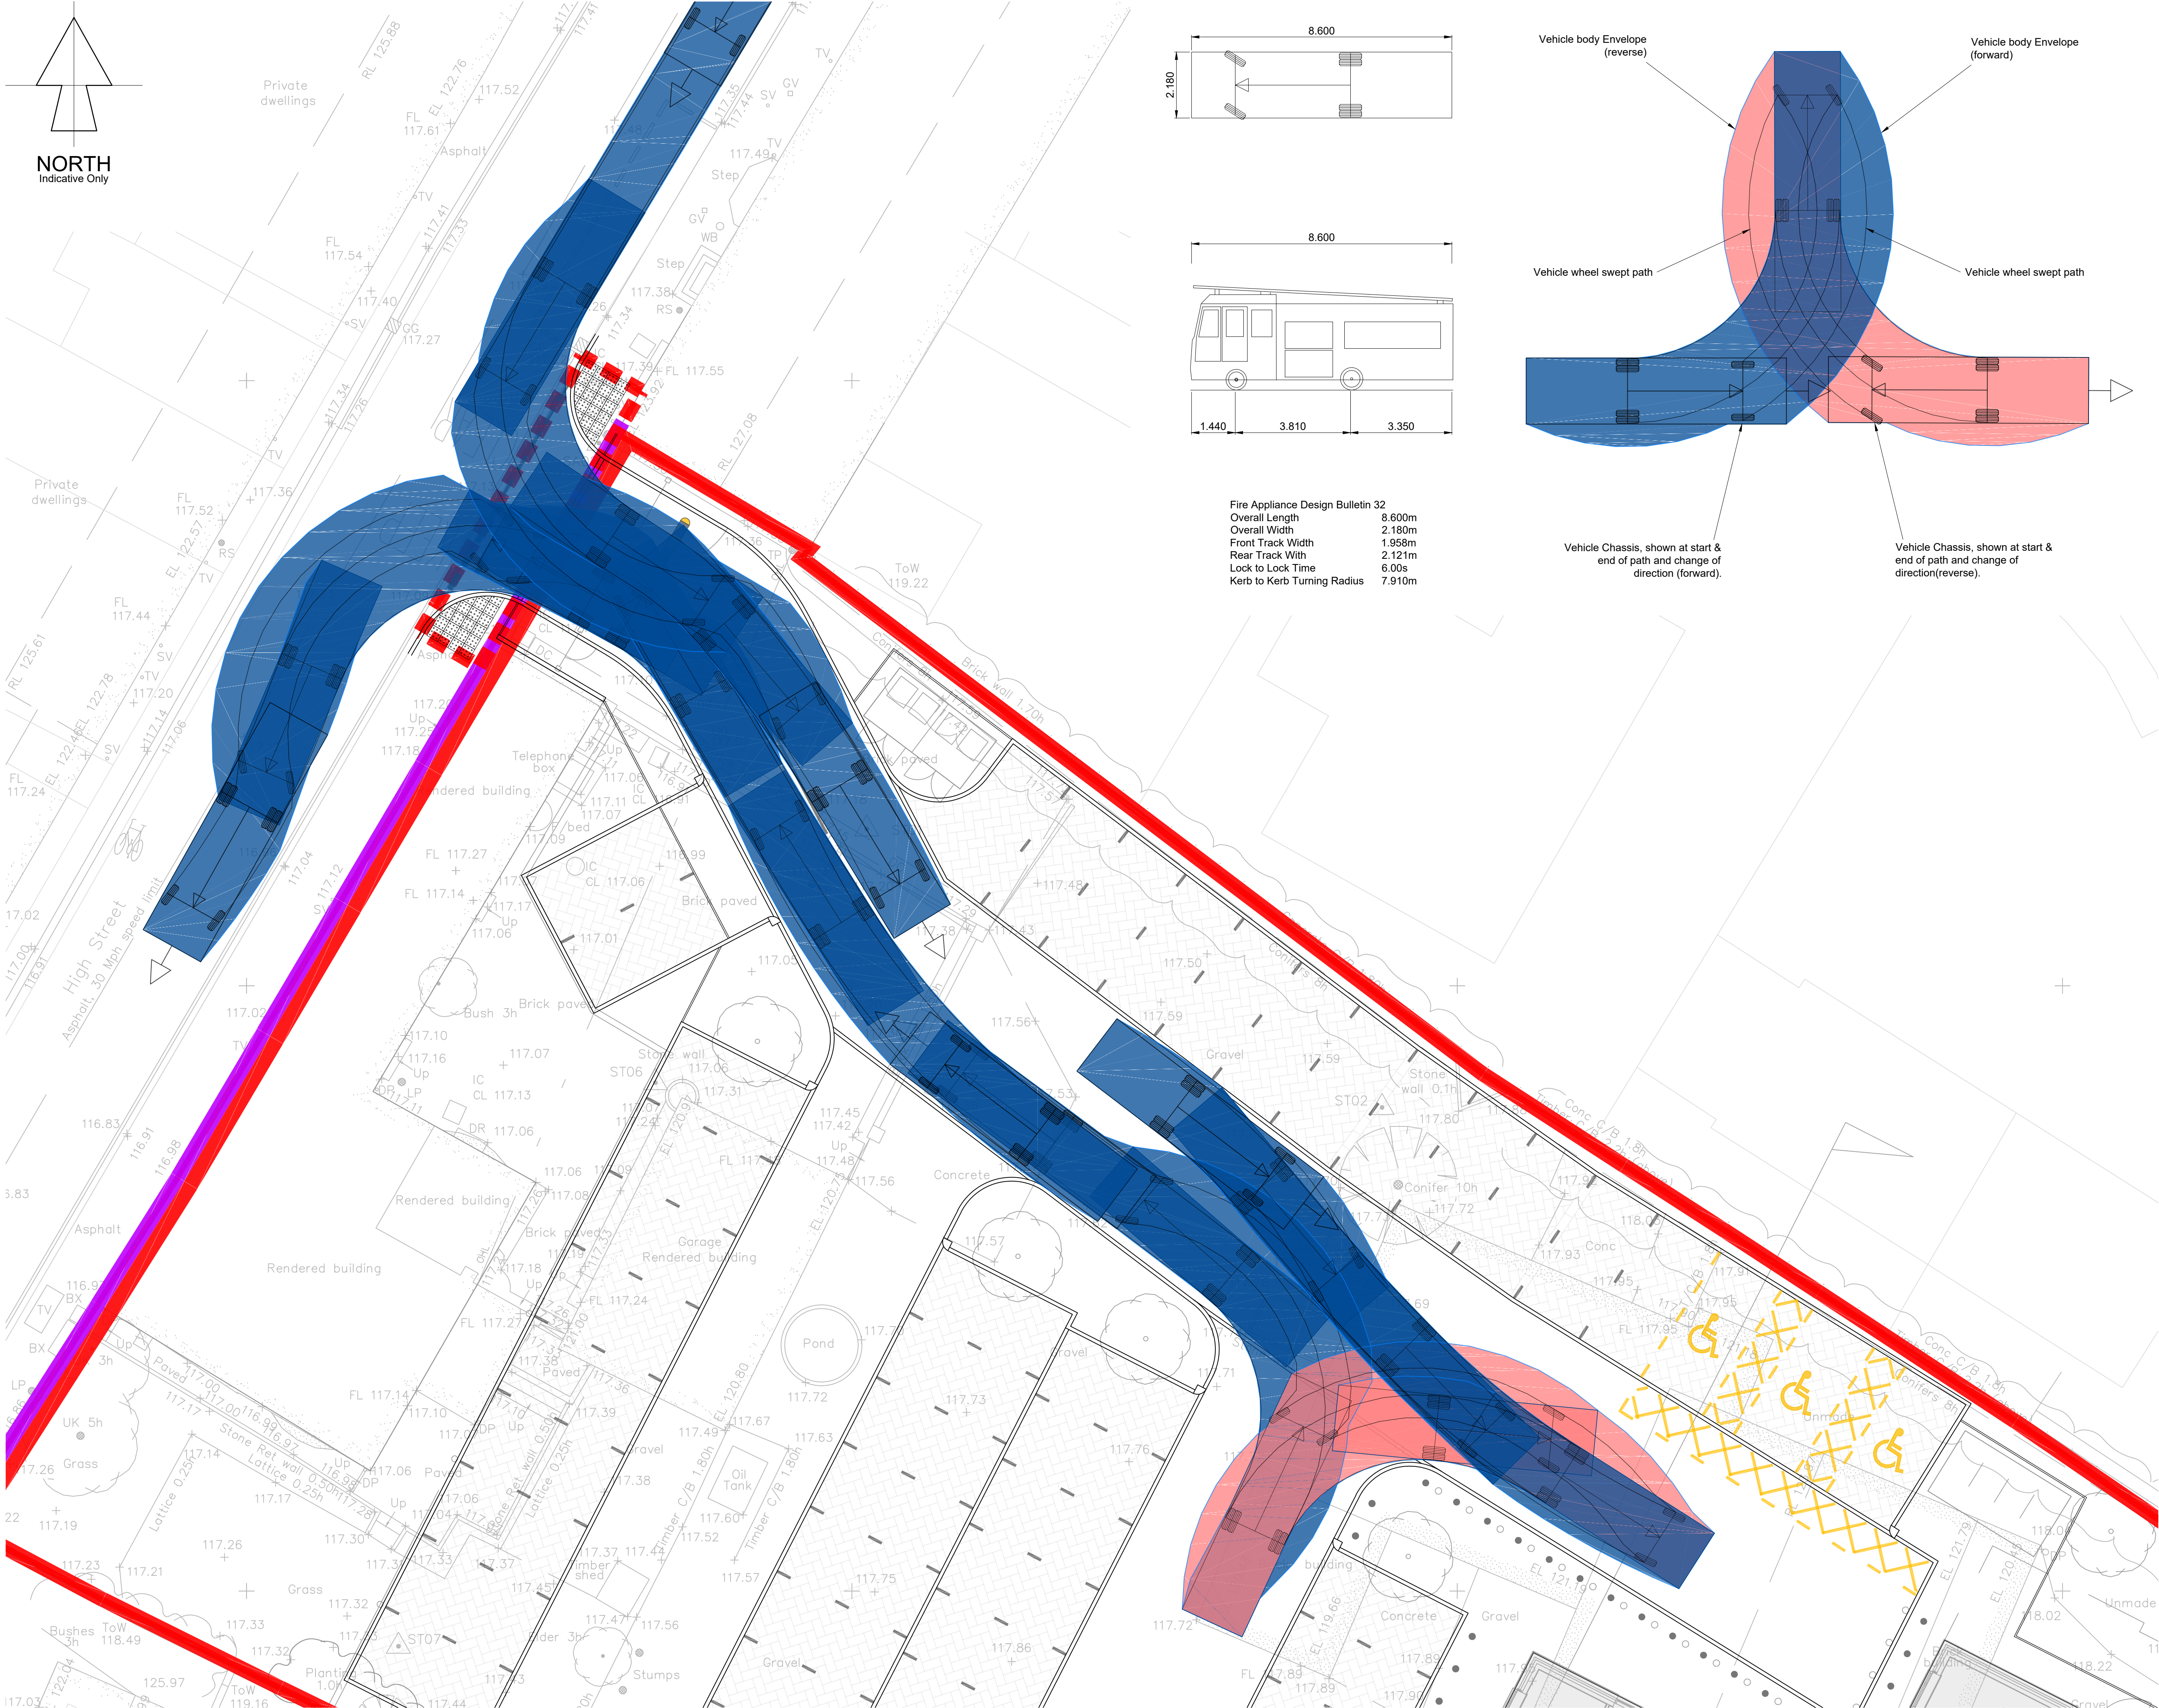

Fire Appliance Design Bulletin 32
Overall Length 8.600m
Overall Width 2.180m
Front Track Width 1.958m
Rear Track Width 2.121m
Lock to Lock Time 6.00s
Kerb to Kerb Turning Radius 7.910m

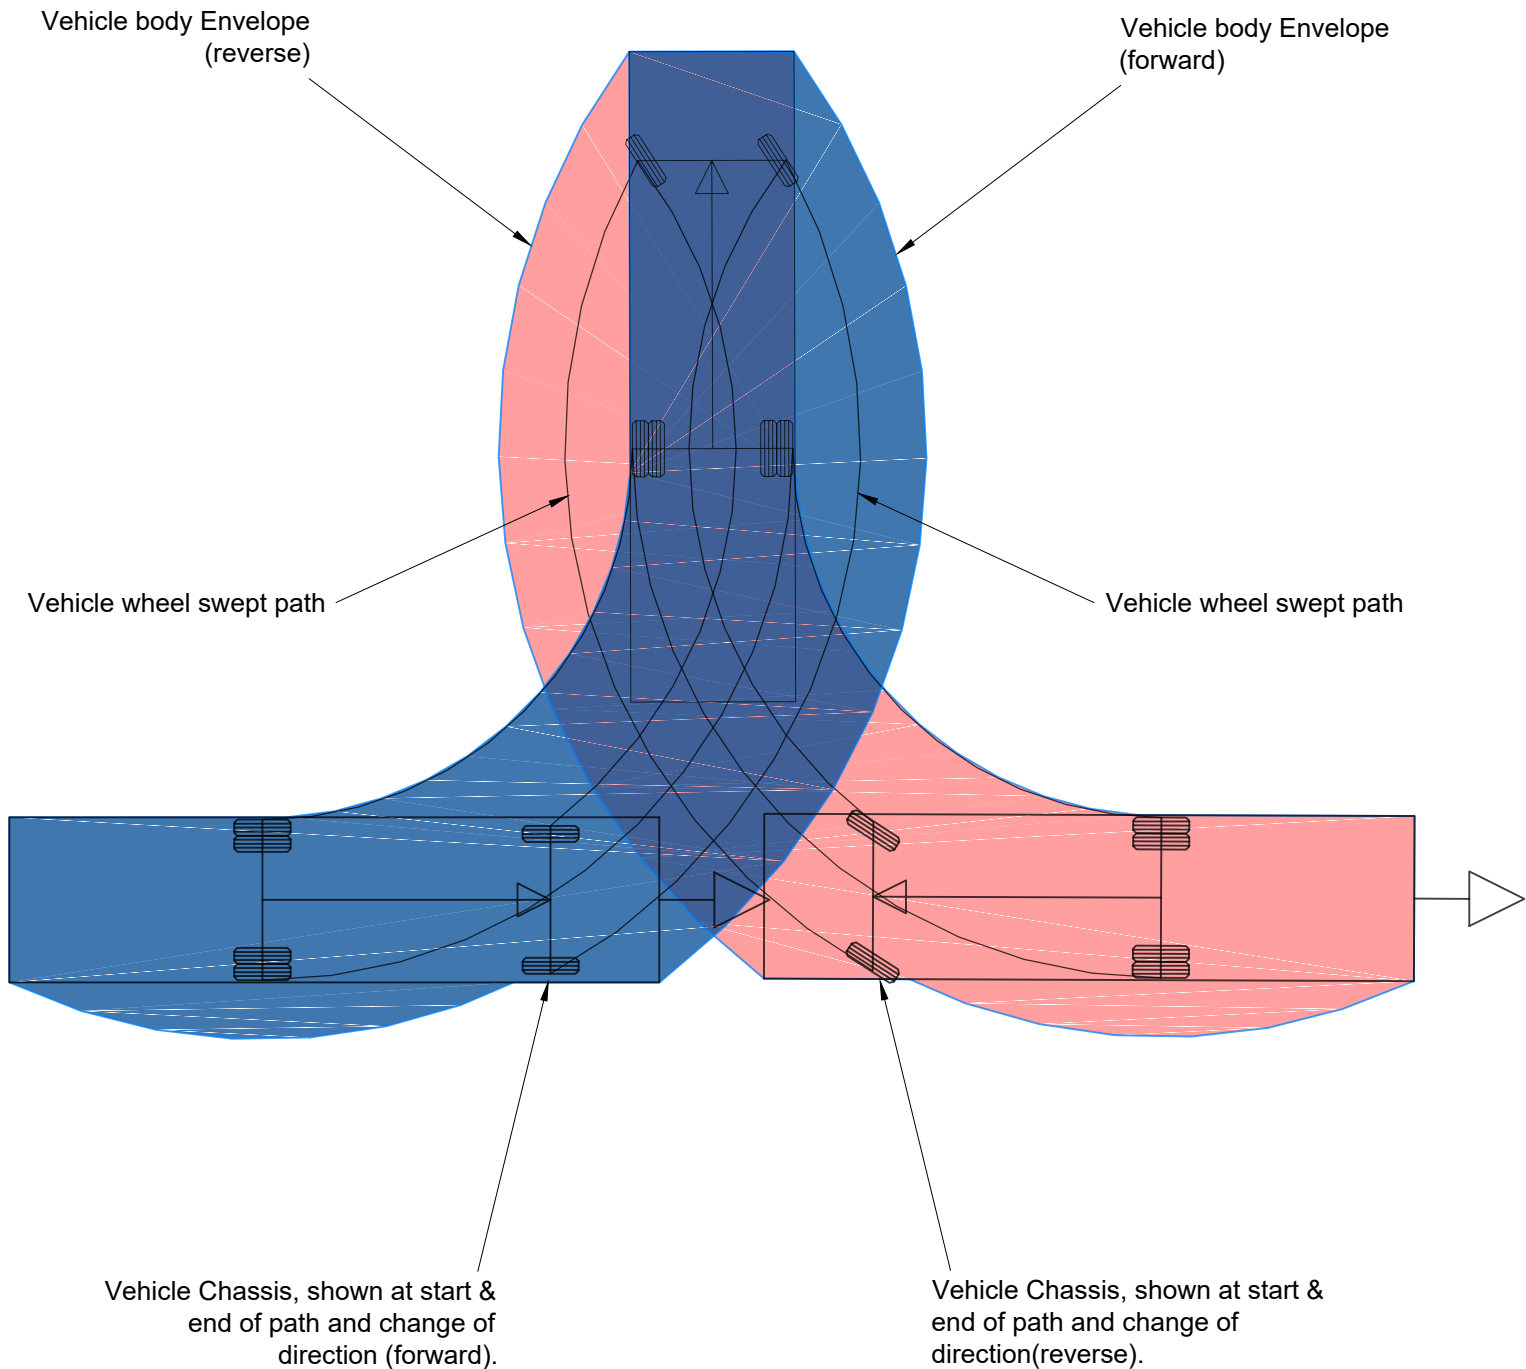

CONTRACTORS MUST CHECK ALL DIMENSIONS ON SITE. ONLY FIGURED DIMENSIONS ARE TO BE WORKED FROM. DISCREPANCIES MUST BE REPORTED TO THE DESIGN TEAM BEFORE PROCEEDING. © THIS DRAWING IS COPYRIGHT.	
REVISION NOTES:	
1.	
2.	

P1	Initial preliminary issue	LW	30.06.23
REV:	DESCRIPTION:	BY:	DATE:

STATUS: **PRELIMINARY**

Exeter
The Design Studio
35 Southernhay East
Exeter
EX1 1NX
t: 01392 691 631
www.expediteps.com

CLIENT: **BARWELL MEDICAL CENTRE**

SITE: **BARWELL MEDICAL CENTRE
BARWELL
LEICESTERSHIRE**

TITLE: **VEHICLE TRACKING PLAN -
ACCESS & TURNING -
FIRE APPLIANCE (DB32) - SHEET B**

SCALE AT A3:	DATE:	DRAWN:	CHECKED:
1:100	Jun 2023	LW	JPG
PROJECT NO:	DRAWING NO:	REVISION:	
ES19.125	SK07.10b	P1	