



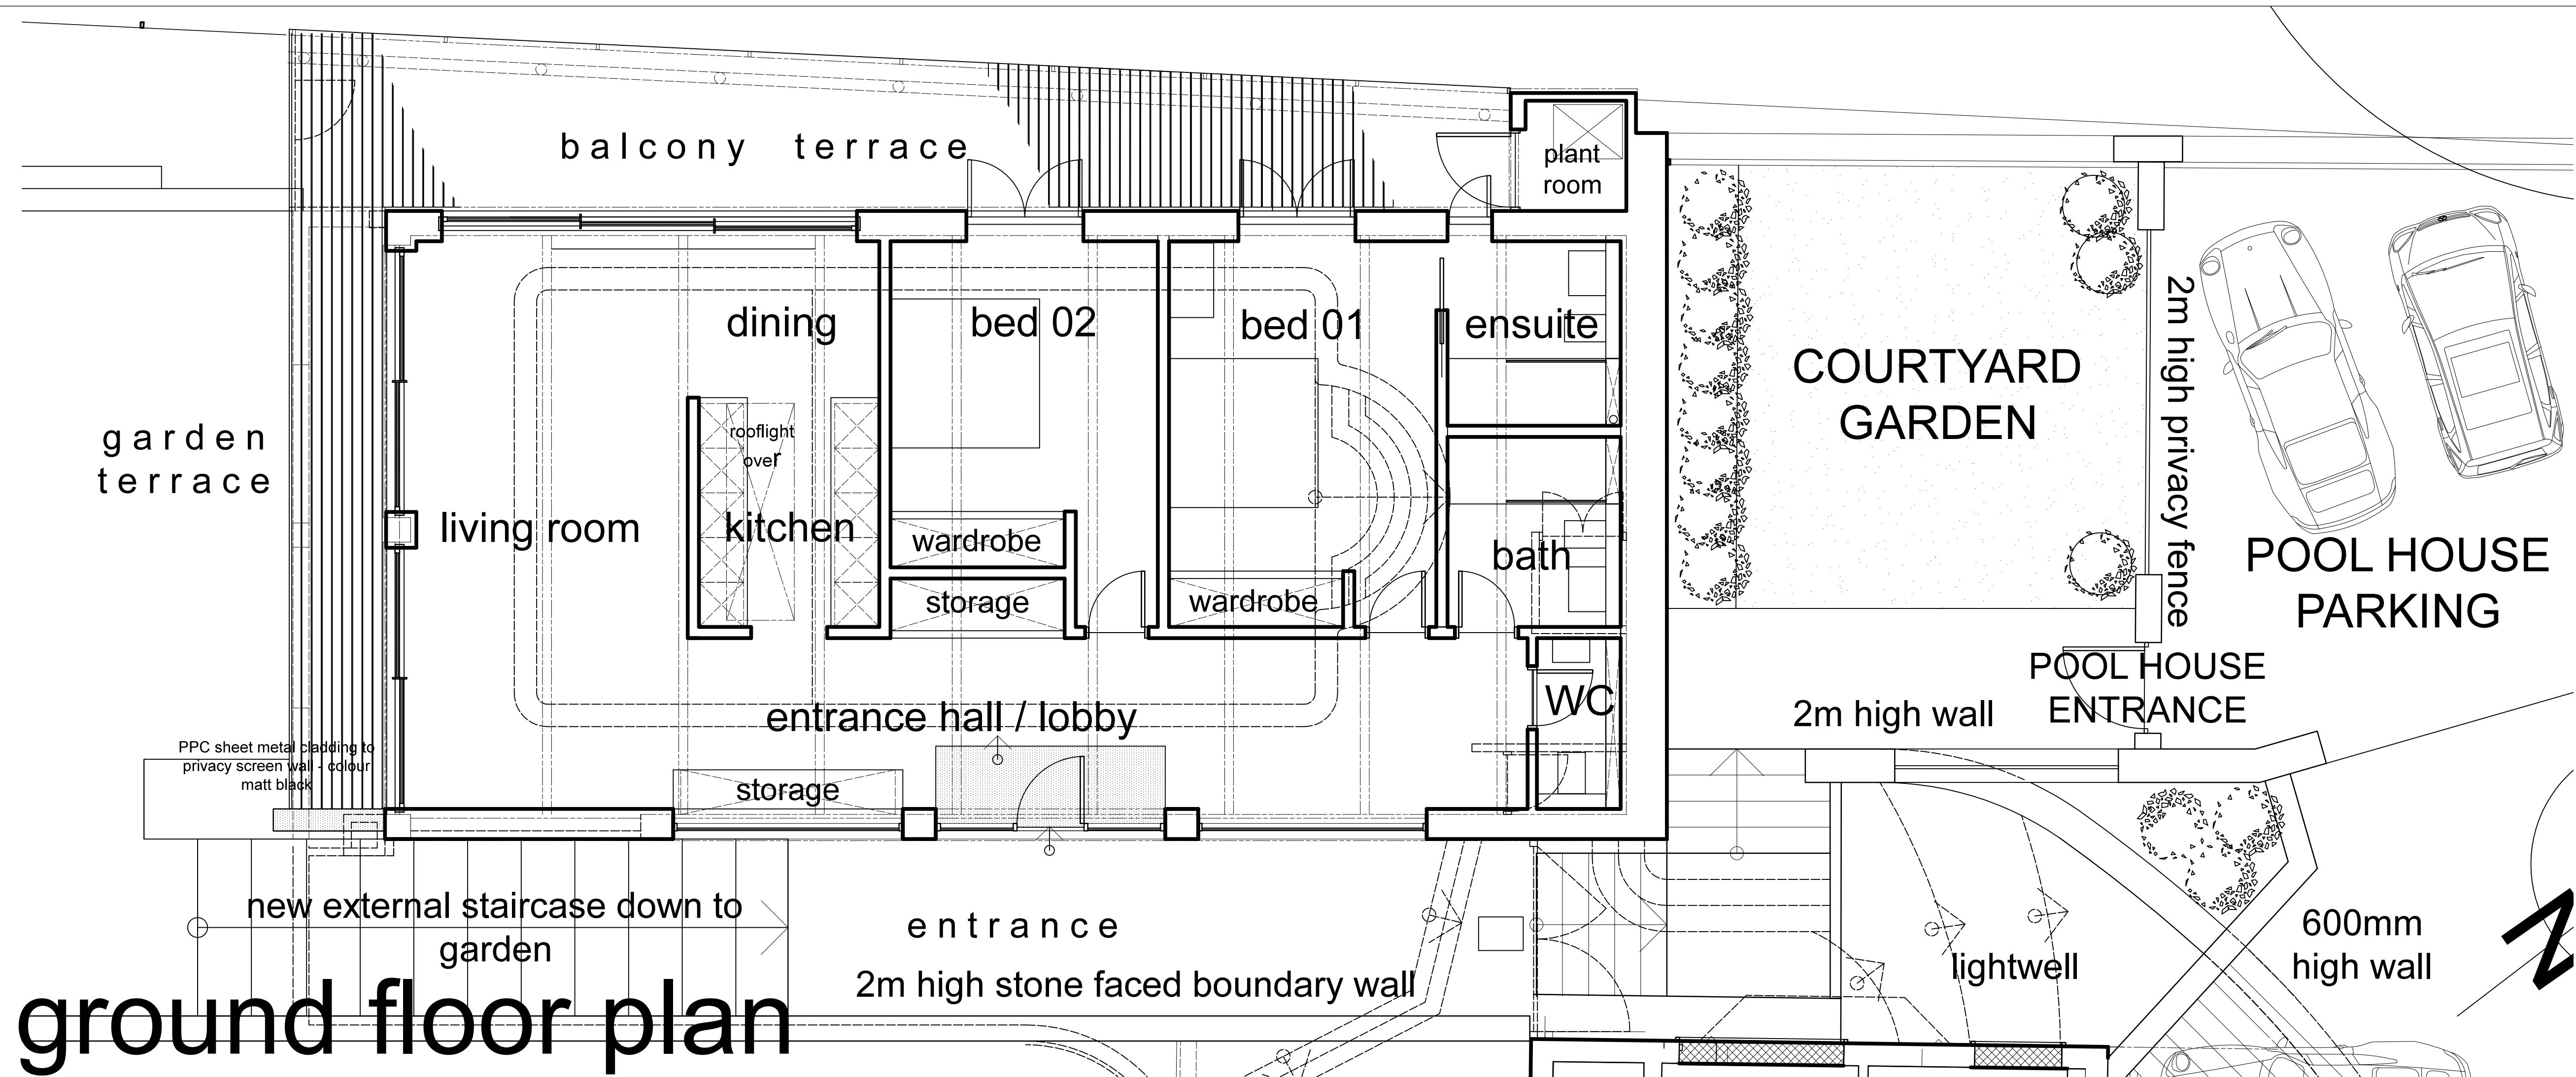

ground floor plan

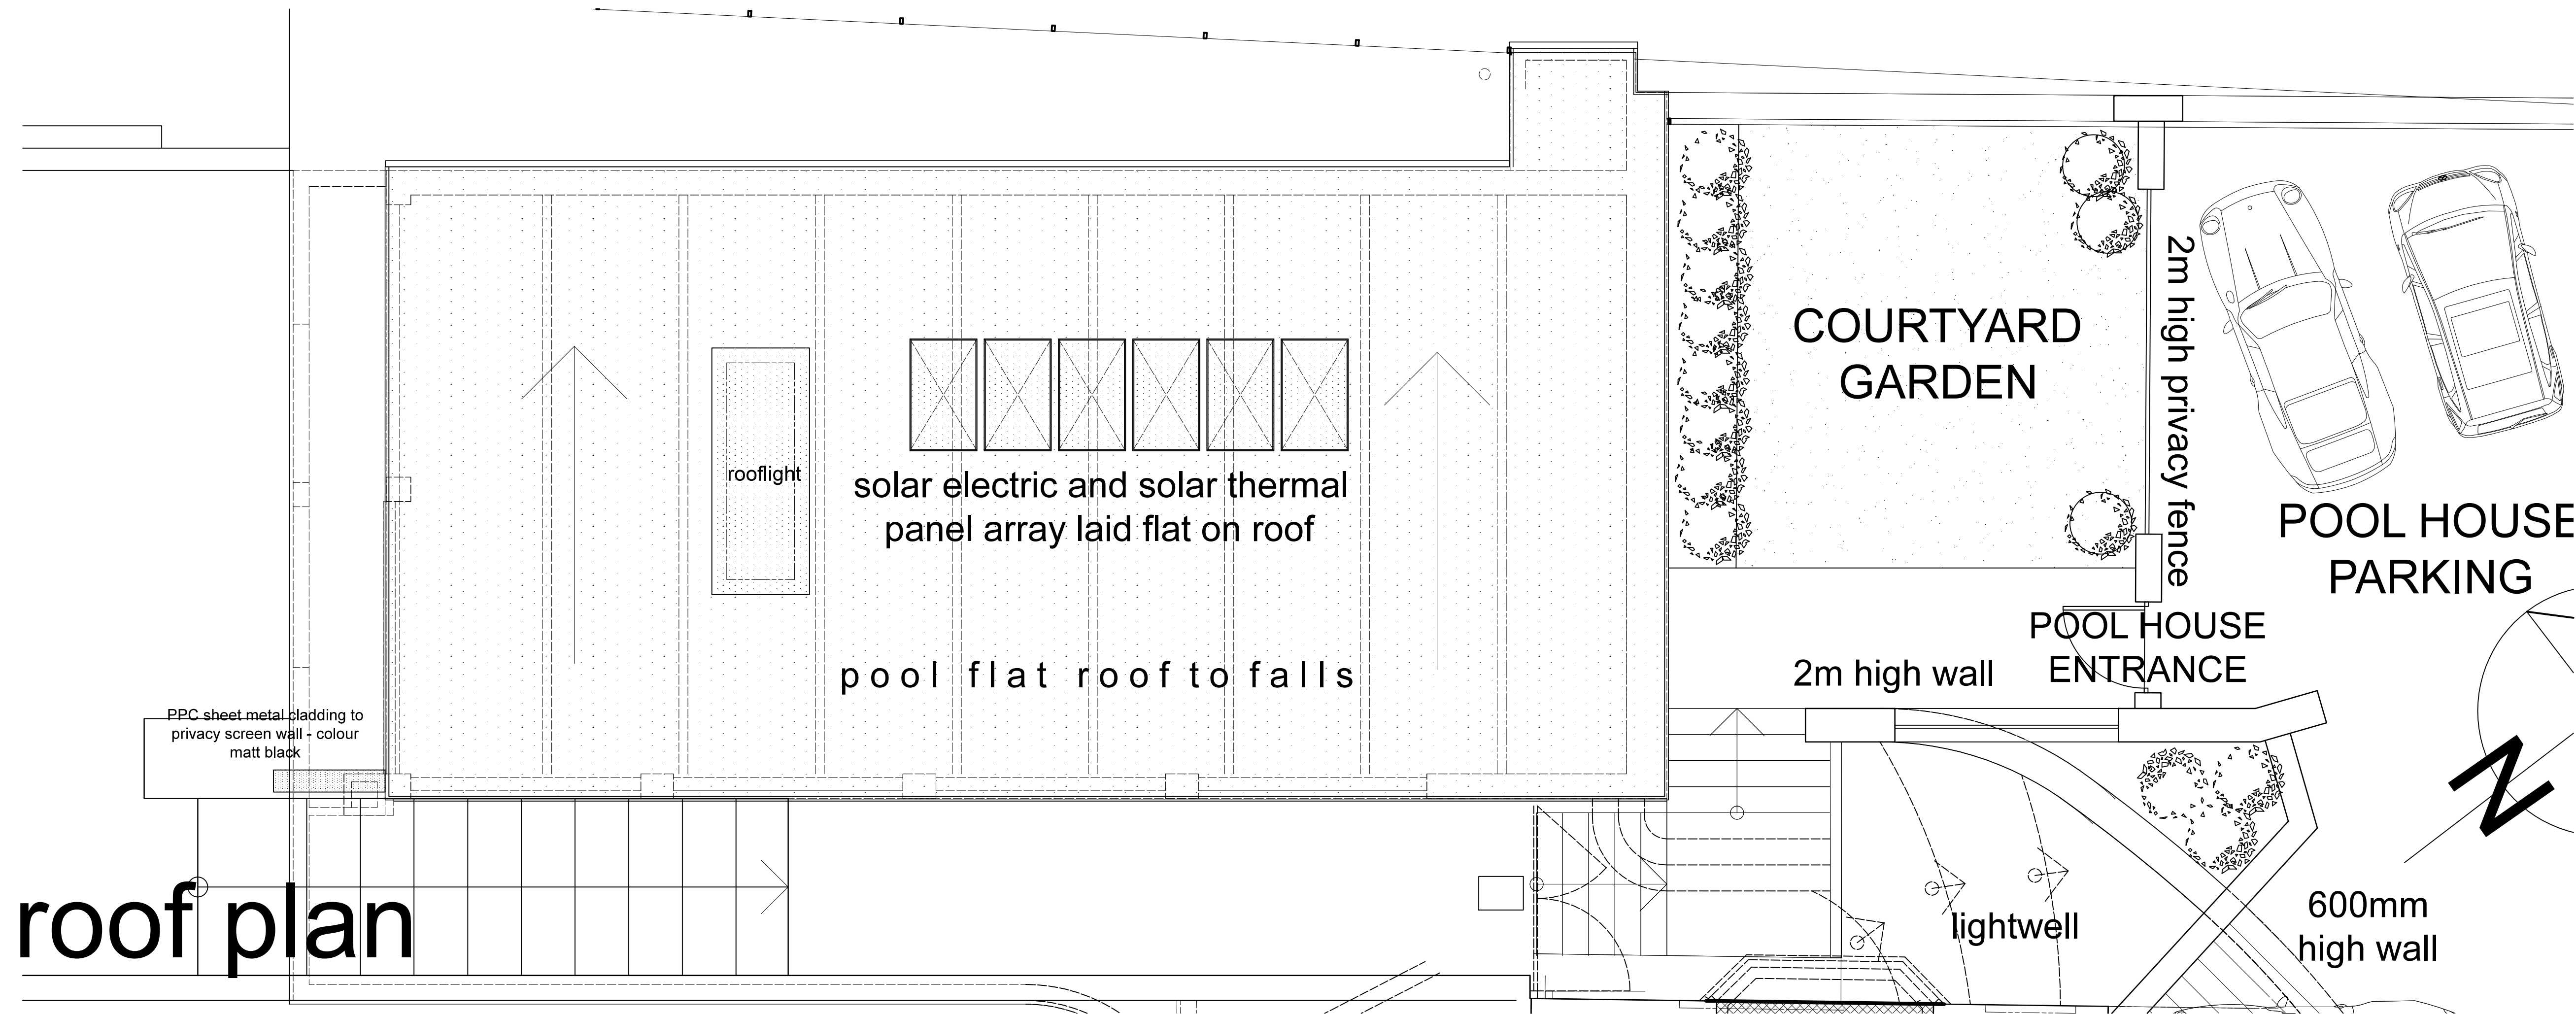

roof plan

Copyright reserved to Logic CPS

Figured dimensions only are to be used. Contractor must verify all dimensions on site before commencing any work. Dimensions marked with an * are to be verified on site.

NOTES:

Rev B: 20260103 : Planning revisions - new boundary wall reduced in scale, privacy screen wall added to side elevation to prevent overlooking from balcony and external wall finishes revised with new timber cladding.

Rev A: 20250902 : Solar panels to flat roof

Rev 0: 20240704 : PRELIM ISSUE



LOGIC

CONSTRUCTION . PROJECT . SERVICES

Tel: 0117 923 9005 Email: info@logiccps.co.uk

WOODLANDS.
Bradgate Hill,
Groby,
Leicester,
LE6 0FA

POOL HOUSE -
PROPOSED PLANS

PWC	04/07/24	A1	1-50
PWC	04/07/24		

24566- 20 REV B