


NOTES:



side elevation- north west

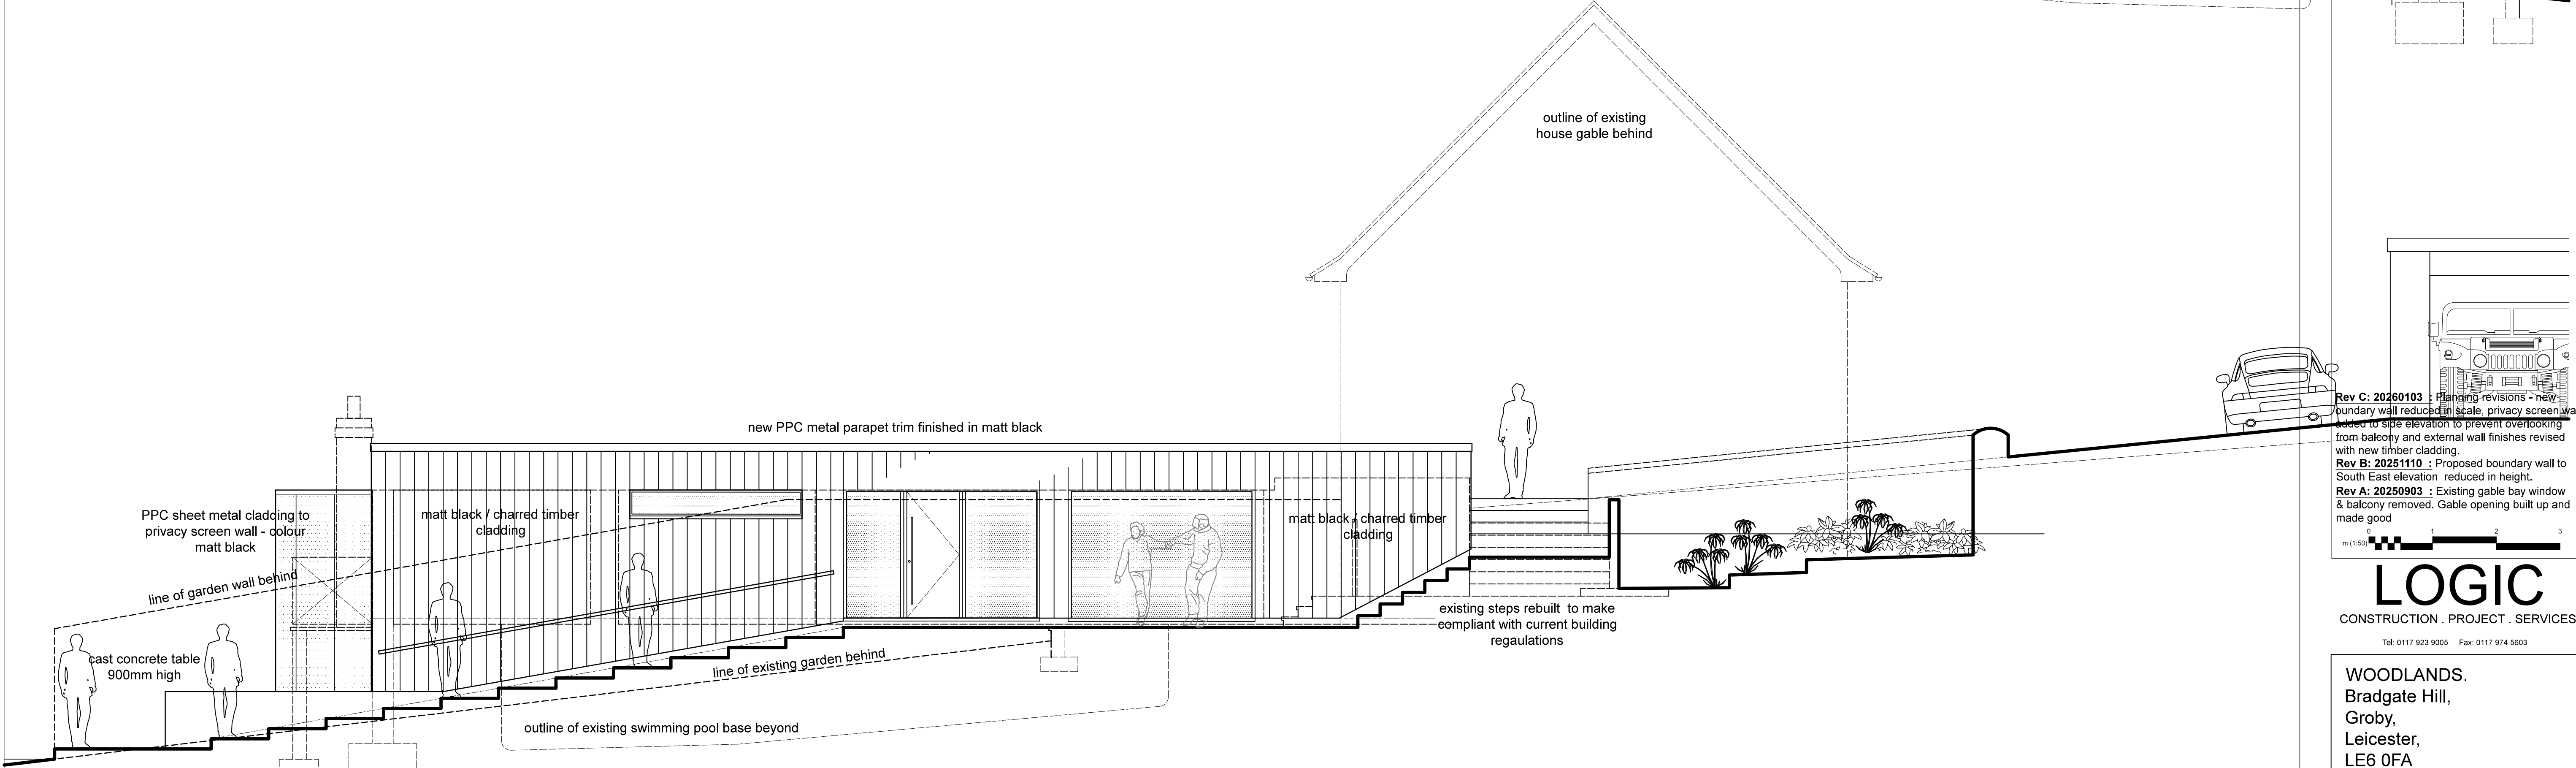

side elevation- south east

Rev C: 20260103 : Planning revisions - new boundary wall reduced in scale, privacy screen wall added to side elevation to prevent overlooking from balcony and external wall finishes revised with new timber cladding.

Rev B: 20251110 : Proposed boundary wall to South East elevation reduced in height.

Rev A: 20250903 : Existing gable bay window & balcony removed. Gable opening built up and made good

0 1 2 3
m (1:50)

LOGIC
CONSTRUCTION . PROJECT . SERVICES
Tel: 0117 923 9005 Fax: 0117 974 5603

WOODLANDS.
Bradgate Hill,
Groby,
Leicester,
LE6 0FA

POOL HOUSE -
PROPOSED ELEVATIONS
sheet 1 of 2

Rev	PWC	04/07/24	Rev	A1	1-50
Rev	PWC	04/07/24	Rev		

24566- 21 REV C